
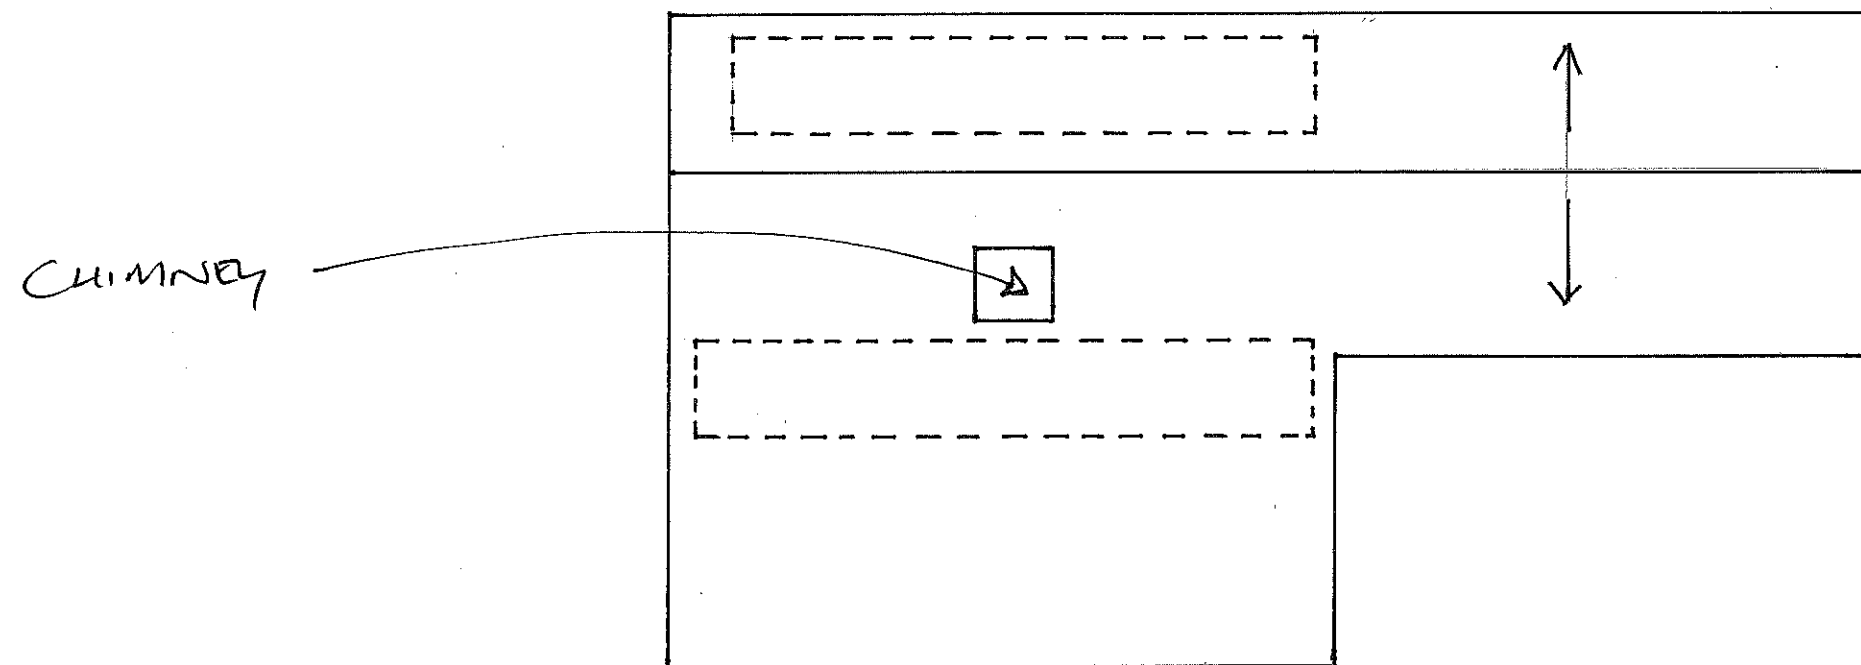


EXISTING ROOF PLAN

 

 EXISTING PV

SCALE 1:100