


FIRST FLOOR PLAN (PROPOSED)

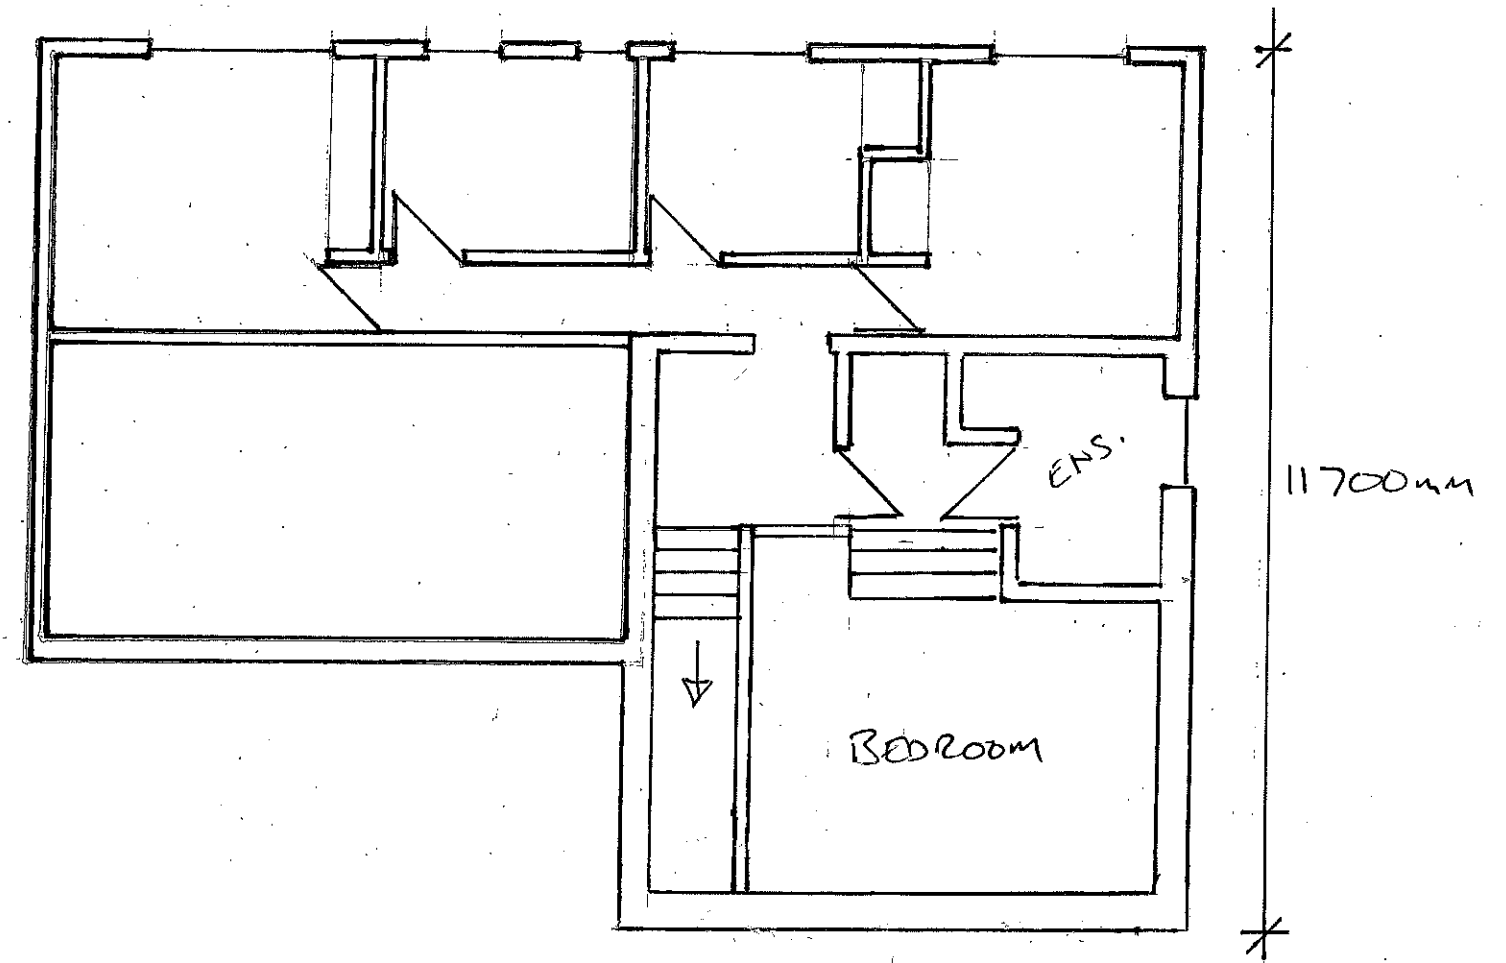

SCALE 1:100