


PROPOSED Ground Floor Plan

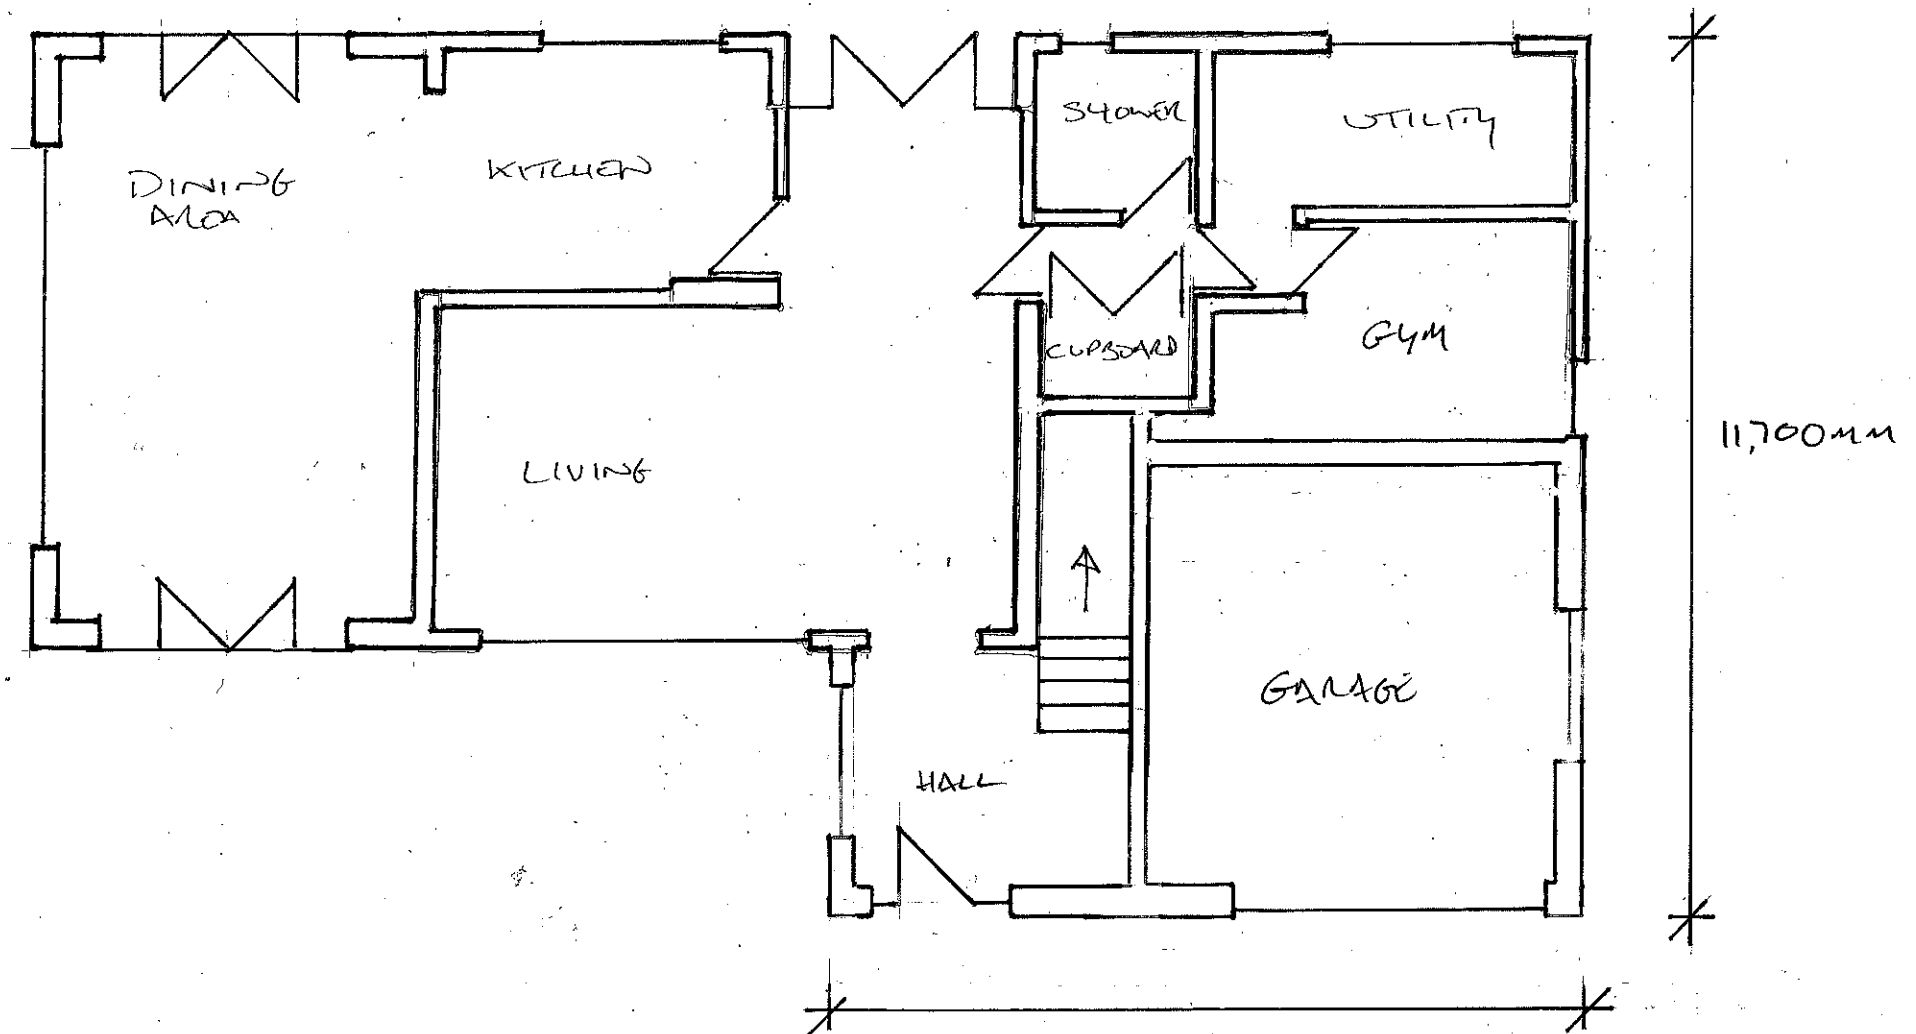

SCALE 1:100