

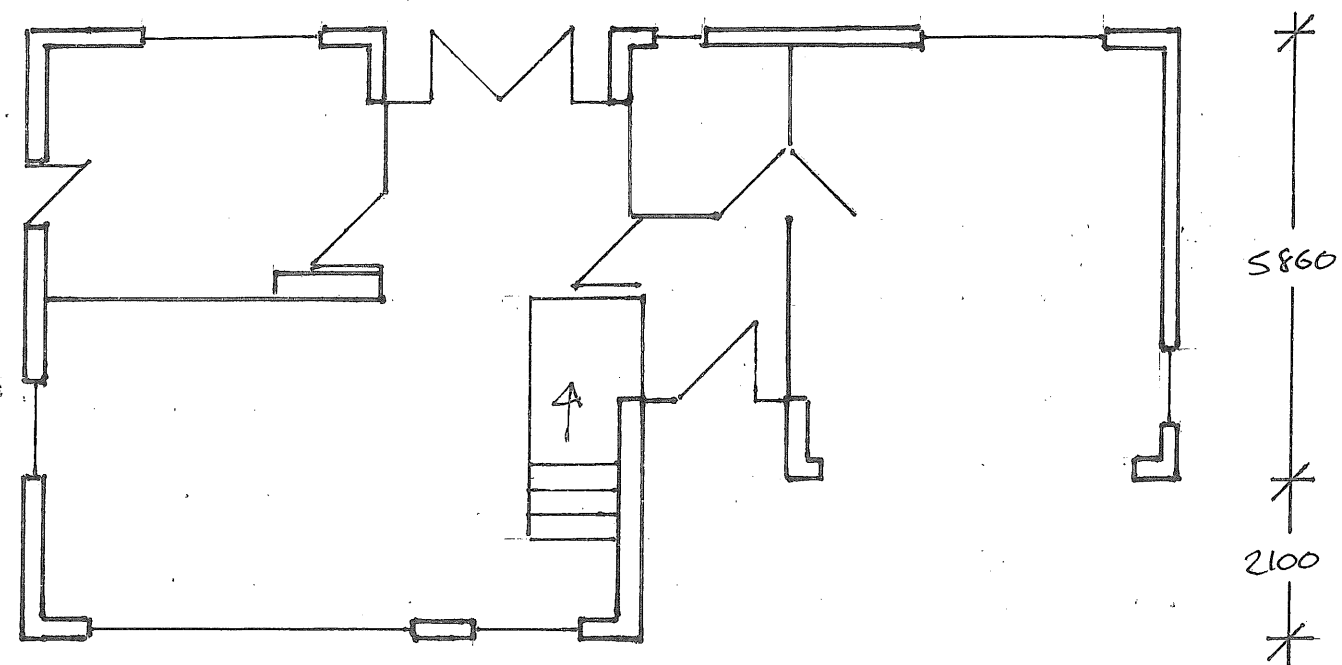


EXISTING FLOOR PLANS

first floor

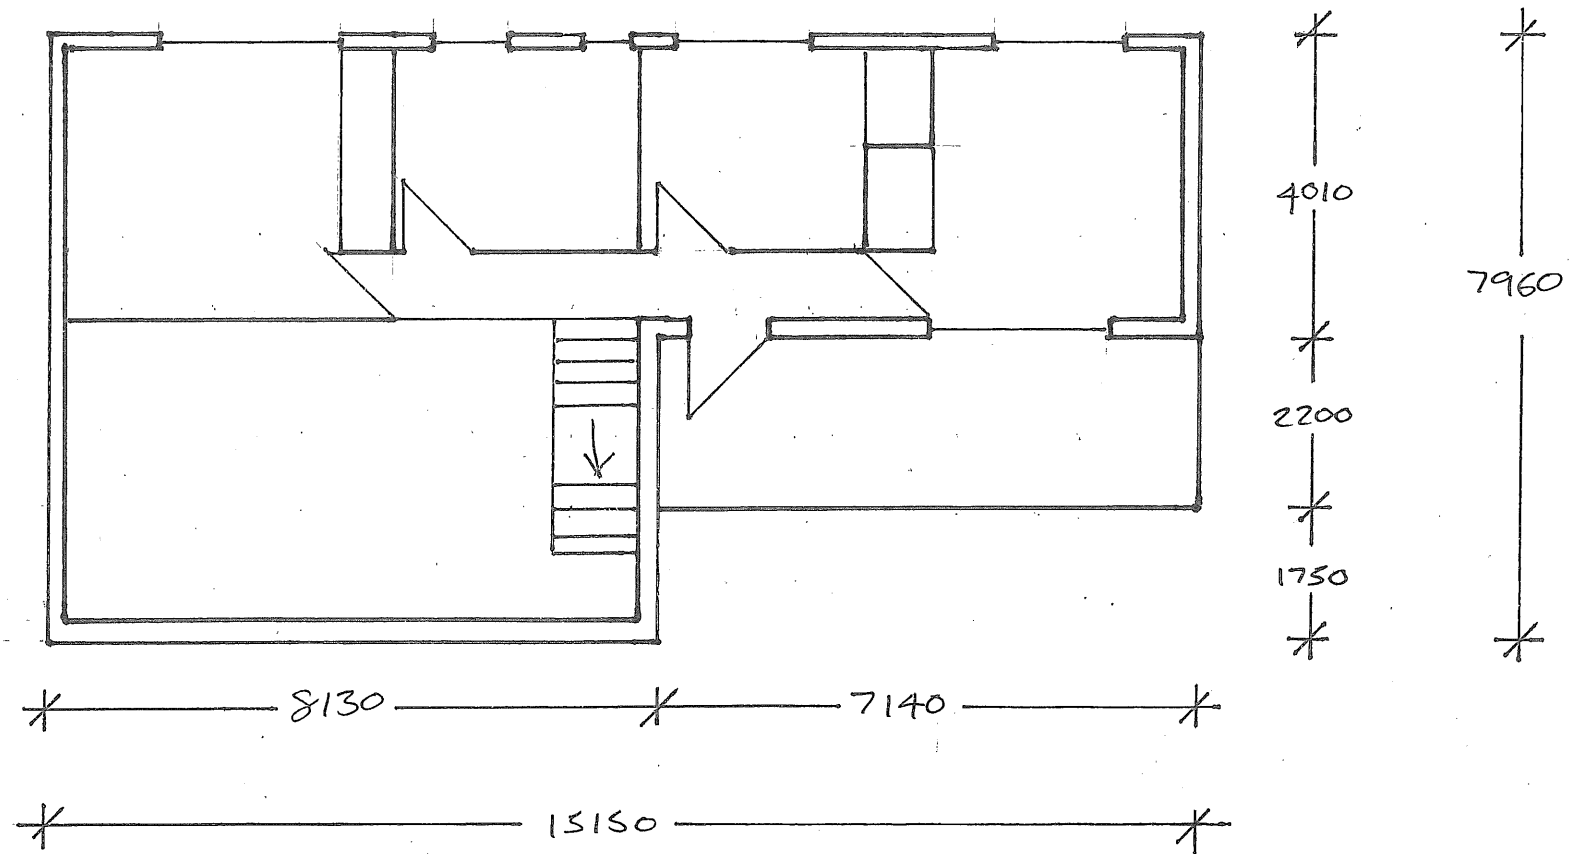

GROUND FLOOR

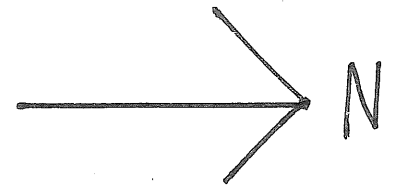

Scale 1 : 100