





PROPOSED FRONT ELEVATION
Scale 1:100

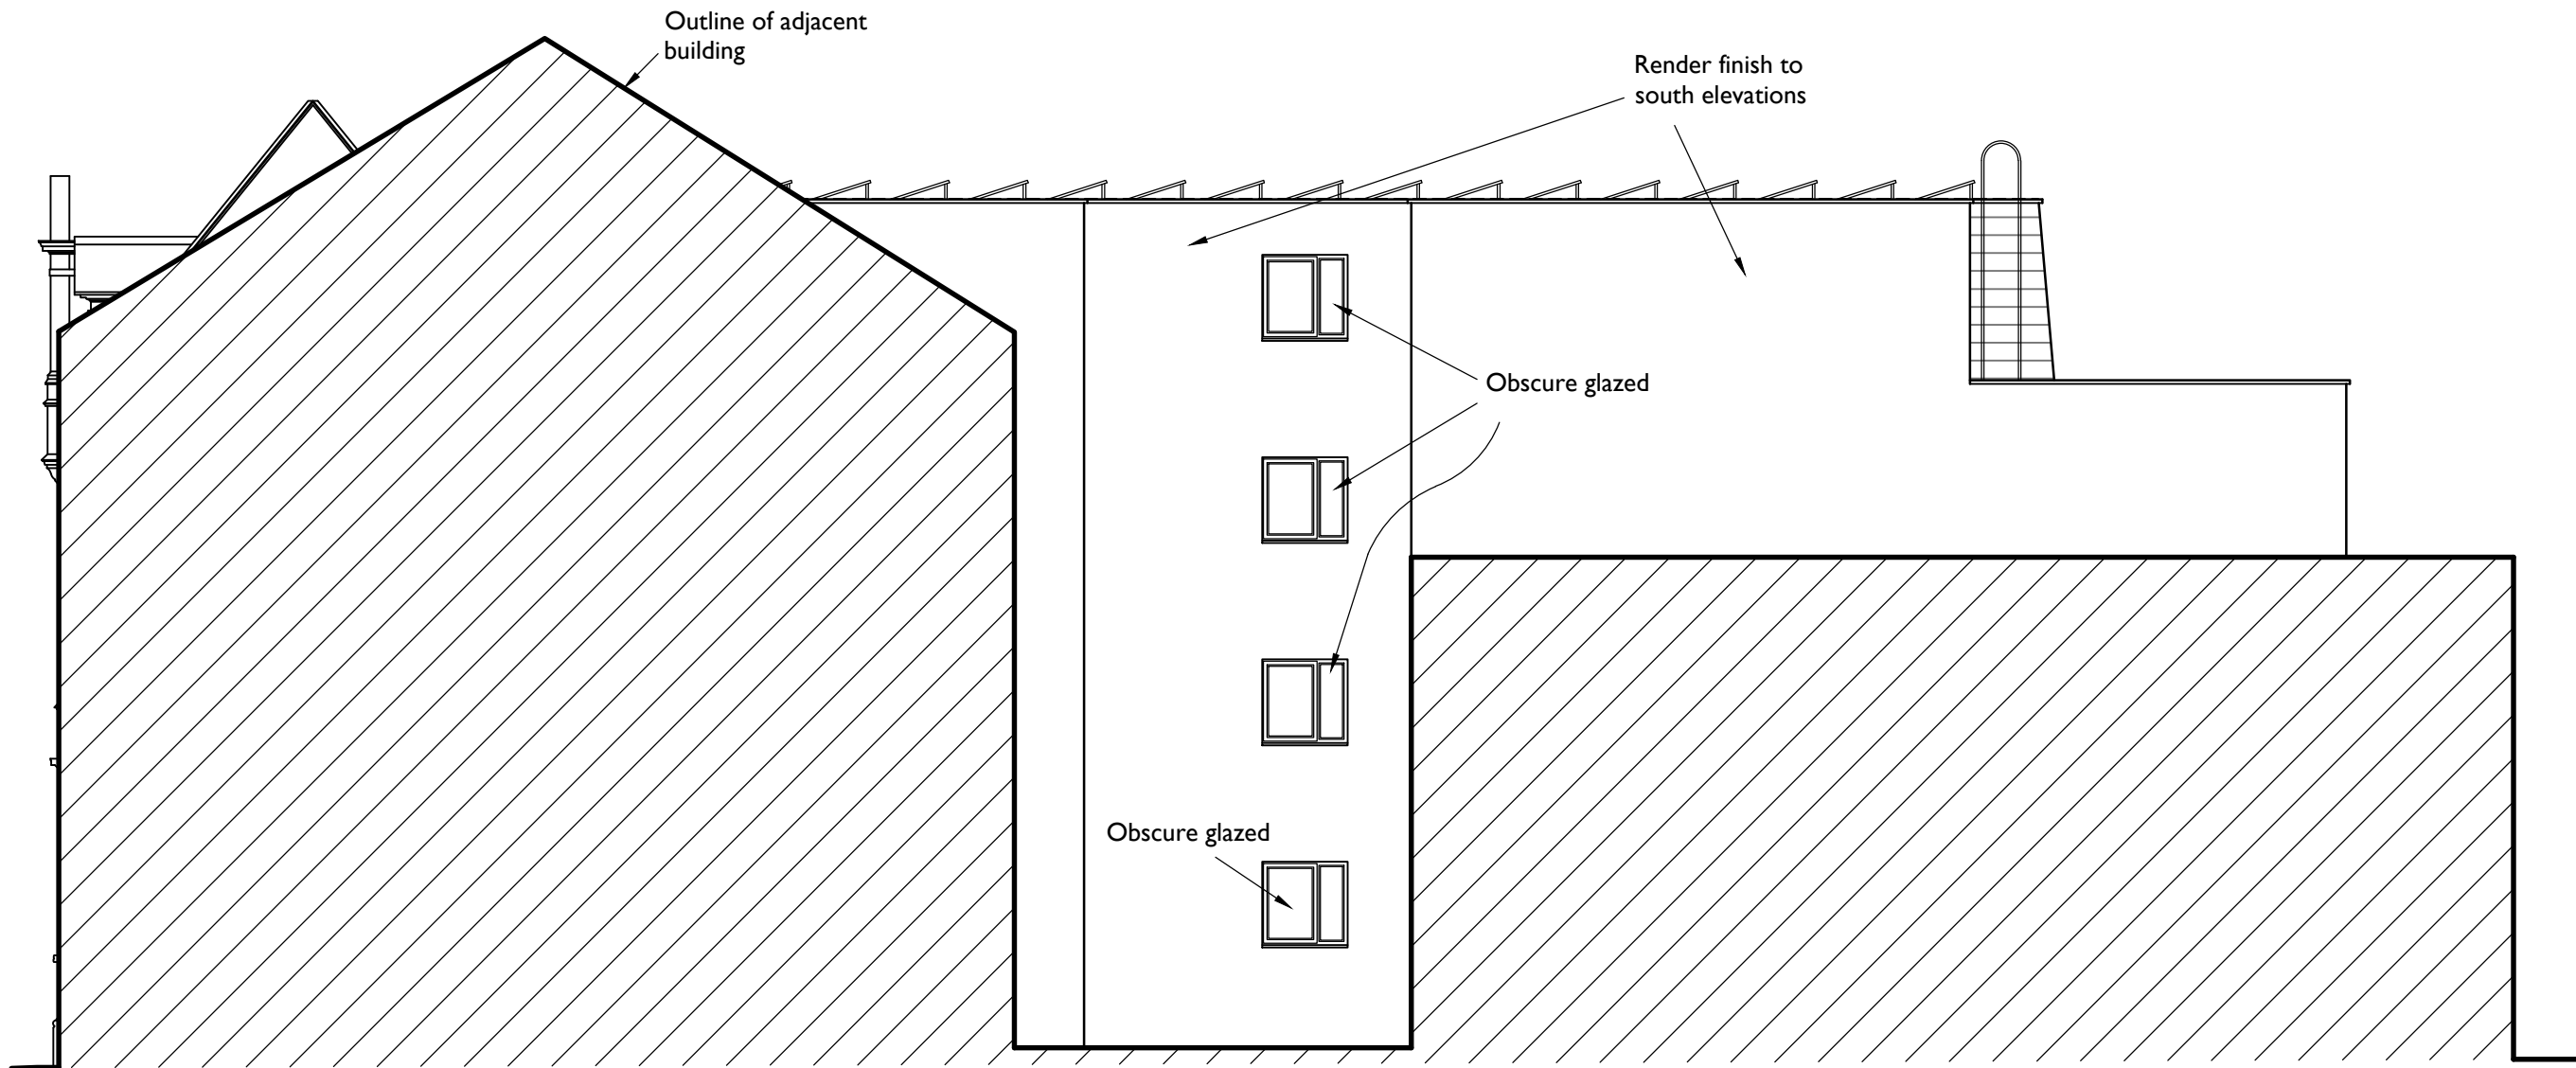

PROPOSED SIDE ELEVATION
Scale 1:100



PROPOSED SIDE ELEVATION
Scale 1:100

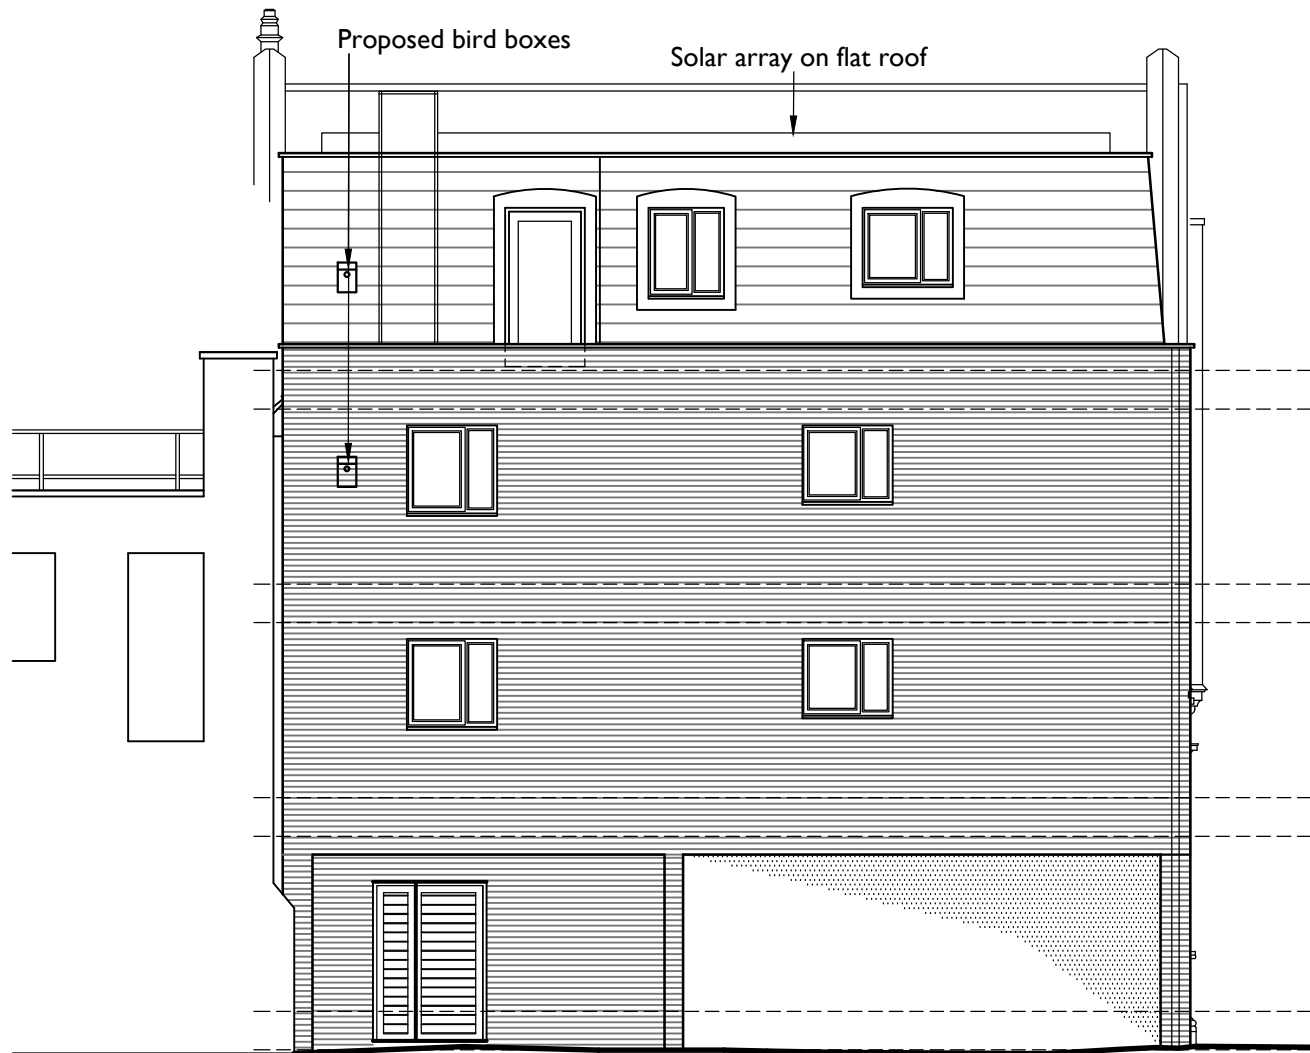

PROPOSED REAR ELEVATION
Scale 1:100

NOTES

- 1) All dimensions in millimeters Unless otherwise noted.
- 2) Drawings intended for purposes as described.
- 3) Any discrepancies to be brought to the attention of Life Property Group immediately.
- 4) Do not scale off this drawing for construction purposes

© This Drawing is copyright
It must not be reproduced or disclosed to third parties without the permission of LPG.

REVISION	DATE	DESCRIPTION
C	02.26	Side elevation indicated
D	03.26	Further detail added
E	03.26	Adjacent building added for context
F	06.26	Bike store door moved to rear elevation
G	07.26	1 Ty Draw Place elevation added for context

PROJECT

PROPOSED DEVELOPMENT
FORMER BANK, STATION ROAD
PORT TALBOT

DRAWING TITLE

PROPOSED ELEVATIONS

DETAILS

Scales	As shown @ A1	Date	APR 25
Drawn	RP	Checked	-
Job No.	2404	Drawing No.	16
Status	Prelim	Revision	G



Life Property Group Ltd
65 Station Road, Port Talbot, SA13 1NW
T - 01792 546666
W - lifepropertygroup.com
E - info@lifepropertygroup.com