


REAR ELEVATION

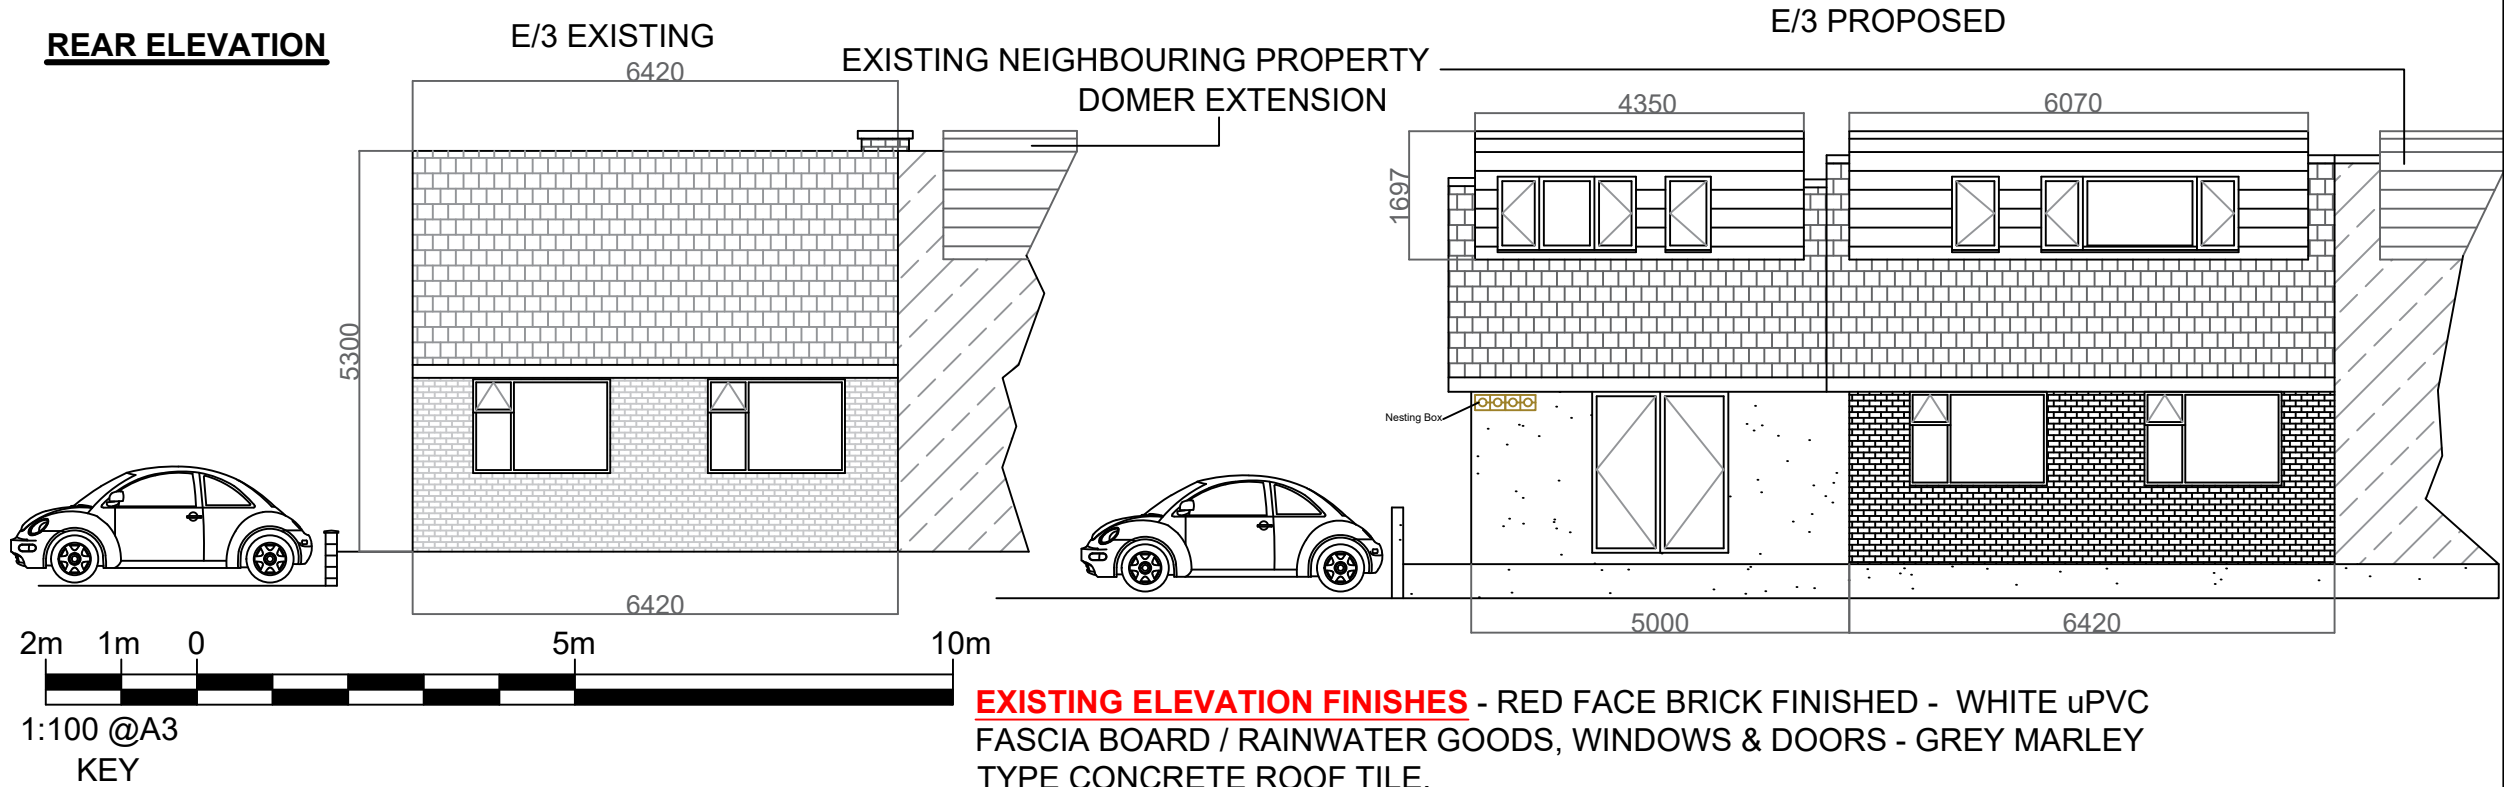

EXISTING ELEVATION FINISHES - RED FACE BRICK FINISHED - WHITE uPVC FASCIA BOARD / RAINWATER GOODS, WINDOWS & DOORS - GREY MARLEY TYPE CONCRETE ROOF TILE.

PROPOSED ELEVATION FINISHES - RED FACE BRICK FINISHED TO EXISTING HOUSE, SMOOTH WHITE RENDER FINISH TO PROPOSED EXTENSION - ANTHRACITE uPVC FASCIA BOARD / BLACK RAINWATER GOODS, ANTHRACITE WINDOWS & DOORS AND DOMER CLADDING - GREY MARLEY TYPE CONCRETE ROOF TILE.


SCALE 1:100

GENERAL NOTES


A3

All Measurements to be check on site.

MAIN WALL & PITCHED ROOF CONSTRUCTION

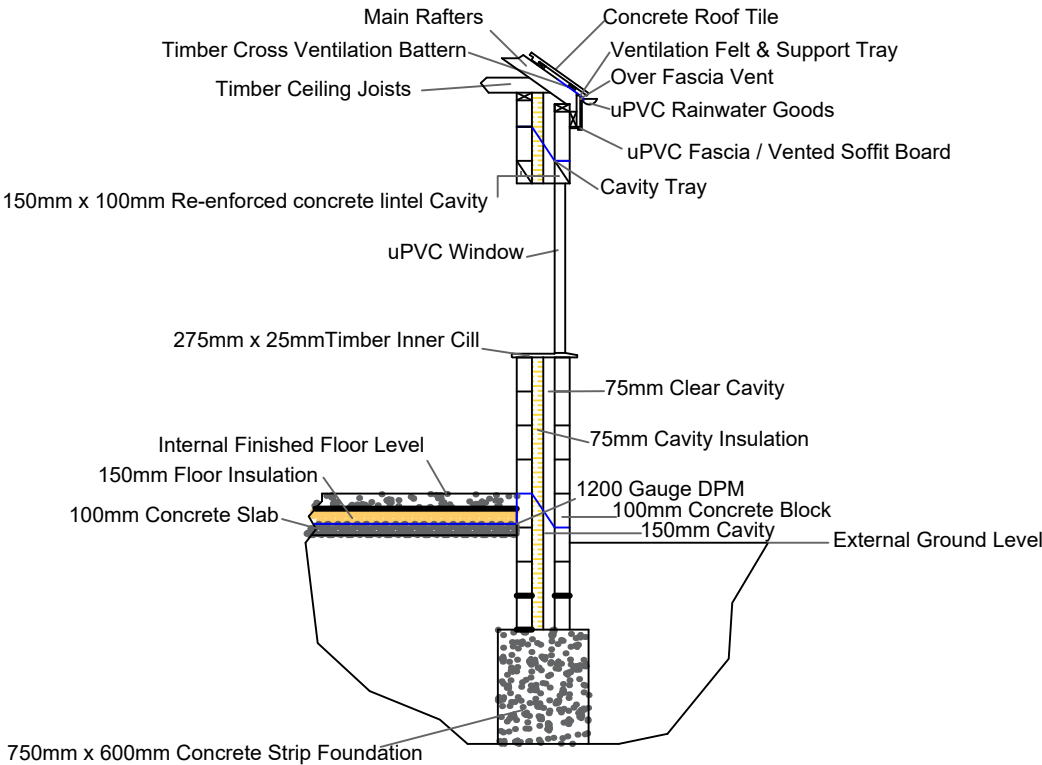

DOMER CONSTRUCTION

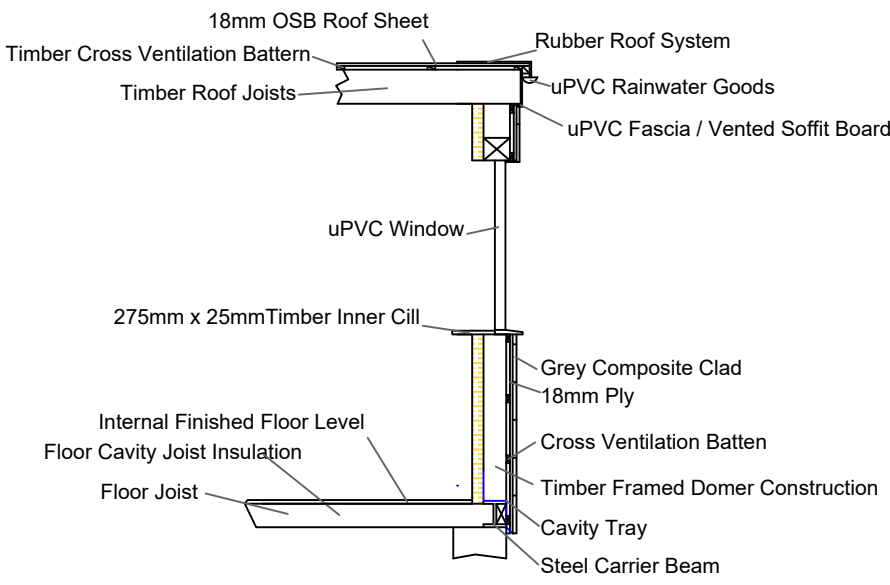

CROSS SECTION 1:50

Project Details.
PROPOSED SIDE EXTENSION & DOMER CONSTRUCTION

Project Address.
MR BEN JULIAN
7 DELFORDD
RHOS
PONTARDAWE
SA8 3ED

Drawn.	M-DAU	Checked.		Approved.		Signed.	
Date.		Date.		Date.			
15/03/26							
Designer.							
M-DAU							
Architectural Design & Property Management Ltd.							
Email. m-dau@hotmail.com							
Tel Mobile. 07973 916265							
Drawing No.	M-EP3_CS	Date.	15/03/26				
Scale.	1:100 / 1:50 @A3	Sheet No.	1/1				
Rev	Details	Dr	Ch	App	Date.		
1	Existing Chimney Added				19/07/26		