



SIDE ELEVATION

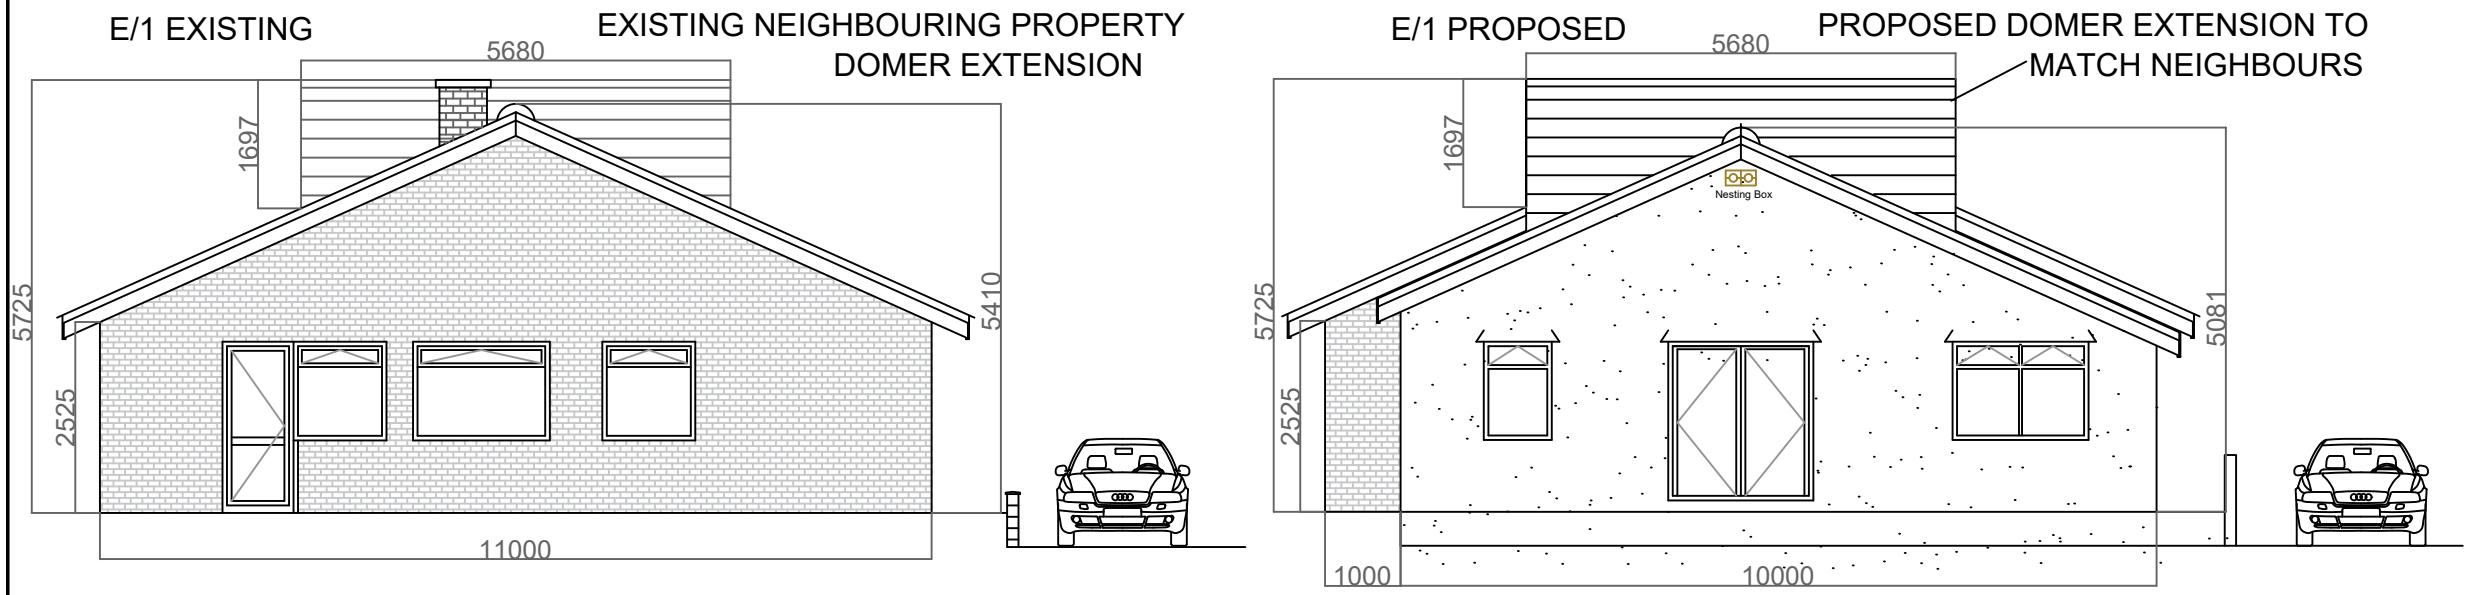


EXISTING ELEVATION FINISHES - RED FACE BRICK FINISHED - WHITE uPVC FASCIA BOARD / RAINWATER GOODS, WINDOWS & DOORS - GREY MARLEY TYPE CONCRETE ROOF TILE.

PROPOSED ELEVATION FINISHES - RED FACE BRICK FINISHED TO EXISTING HOUSE, SMOOTH WHITE RENDER FINISH TO PROPOSED EXTENSION - ANTHRICITE uPVC FASCIA BOARD / BLACK RAINWATER GOODS, ANTHRICITE WINDOWS & DOORS AND DOMER CLADDING - GREY MARLEY TYPE CONCRETE ROOF TILE.

FRONT ELEVATION

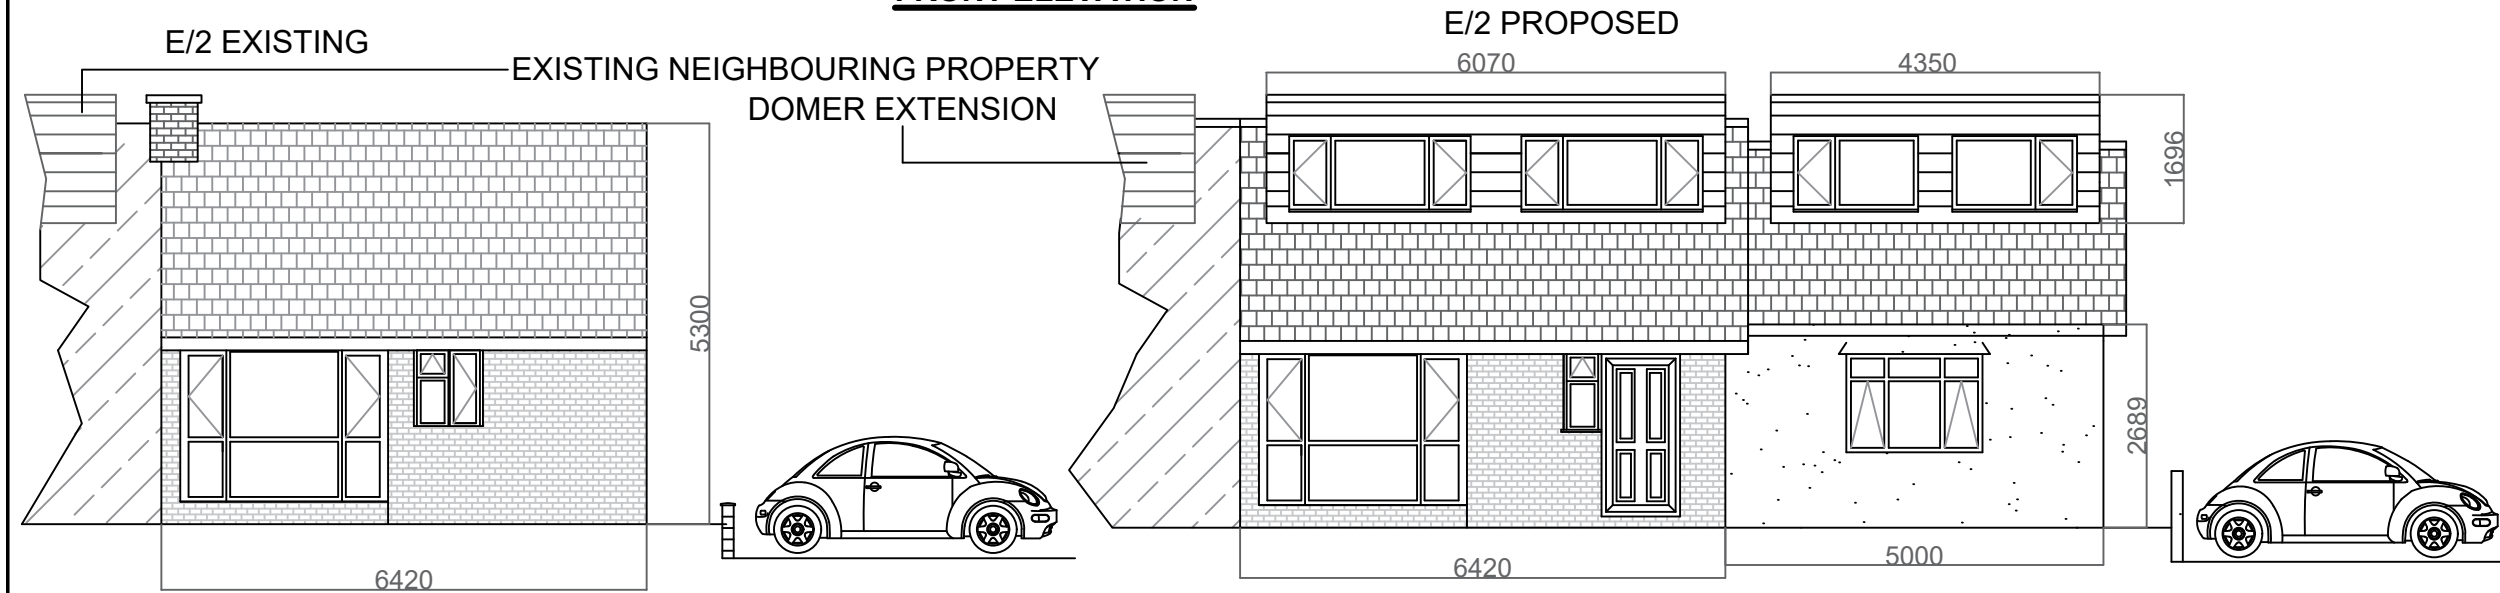

KEY
Adjoining elevation areas to neighbouring properties.

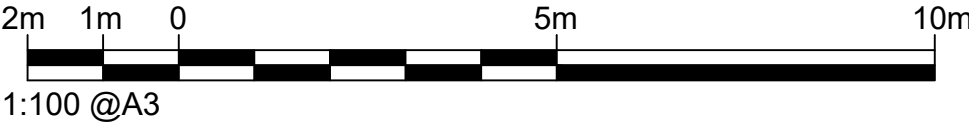

SCALE 1:100

GENERAL NOTES

A3

All Measurements to be check on site.

Project Details.
PROPOSED SIDE EXTENSION & DOMER CONSTRUCTION

Project Address.
MR BEN JULIAN
7 DELFORDD
RHOS
PONTARDAWE
SA8 3ED

Drawn.	M-DAU	Checked.		Approved.	Signed.
Date.	15/03/26	Date.		Date.	

Designer.
M-DAU

Architectural Design & Property Management Ltd.
Email. m-dau@hotmail.com
Tel Mobile. 07973 916265

<u>Drawing No.</u>					<u>Date.</u>	
M-EP1_2					15/03/26	
<u>Scale.</u> 1/100 @A3					<u>Sheet No.</u> 1/1	
Rev	Details	Dr	Ch	App	Date.	
1	Existing Chimney Added				19/07/26	