

General Notes: This drawing is for use on this site only unless contractually stated otherwise. **DO NOT SCALE** this drawing (printed or electronic versions). Contractors must check all dimensions from site. Discrepancies and/or ambiguities within this drawing, between it and information given elsewhere, must be reported immediately to the architect for clarification before proceeding. Unless specifically contracted to the contrary, all information on these drawings and associated specifications are design intent only. Final construction/proposals should be agreed between the client, competent contractor and any relevant statutory authorities/suppliers.:



KEY

Dotted orange line illustrates the location of the proposed herras fencing

Tree Protection Barrier Detail


1.8-2.0m 'Heras' security panels

300mm below ground

Ground level

1.8-2.0m 'Heras' panels held in place by verticle scaffold posts set 300mm into the ground. Angled struts to be held in place with ground anchor pegs also set 300mm into the ground.

This barrier detail is the lightest tree protection specification and is suitable for use in very low pressure areas where there is no construction activity

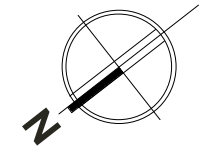

- (DOTTED ORANGE LINE) - GENERALLY 6M RADIUS FROM CENTRE OF TREES, WITH A 1M CONSTRUCTION ZONE WHERE ADJACENT TO NEW STORE ROOM. PLEASE SEE DRAWING 745-310
- (HATCHED ORANGE AREA) - PROPOSED HAND DIG AREA FOR ANY FOUNDATION CONSTRUCTION/ DESIGN
- THE IDENTIFIED TREE, IS A NEW TREE PROPOSED TO BE PLANTED BY THE CLIENT IN THIS LOCATION AND SCREENING THE NEW SHED.
- (DOTTED ORANGE LINE) - 6M RADIUS FROM CENTRE OF TREE. PLEASE SEE DRAWING 745-310
- (HATCHED ORANGE AREA) - PROPOSED HAND DIG AREA FOR ANY FOUNDATION CONSTRUCTION/ DESIGN
- EXISTING POND
- EXISTING BIN STORE


PLANNING & DESIGN 1-2 **3** 4 5-7

PROJECT INFORMATION

PROJECT NO: 745 PROJECT DATE: Feb. 2024
PROJECT TYPE: Residential

CURRENT REVISION STATUS

REVISION: **A** REV. DATE: 17.07.2026
DESCRIPTION: ISSUE OF TREE PROTECTION INFORMATION

 

NOTE: SCALE BARS ARE NOT TO BE USED FOR CONSTRUCTION & ARE SPECIFIC TO THE ASSIGNED DRAWING & ARE NOT TRANSFERABLE.

VIEW NO: **A**

GA Site Plan - Proposed Tree Protection

SCALE: 1 : 500

DRAWING NUMBER:

DPS

ARCHITECTURE

745-311

REVISION:

A

CARDIFF 02922 331089 VALE 01446 728199 NEWPORT 01633 439650
WWW.DPSARCHITECTURE.CO.UK : ENQUIRIES@DPSARCHITECTURE.CO.UK
SOPHIA HOUSE, 28 CATHEDRAL ROAD, PONTCANNA, CARDIFF, CF11 9LJ
© 2016 - 2020 - DPS ARCHITECTURE LTD - ALL RIGHTS RESERVED

DRAWING NAME:

PLANNING - A3 - Proposed Site Plan Tree Protection

CLIENT NAME: **Emma Hughes**

PROJECT: **Keepers Lodge Lane,**

ADDRESS: **SA8 3JS**

SCALE@A3 **1 : 500**