


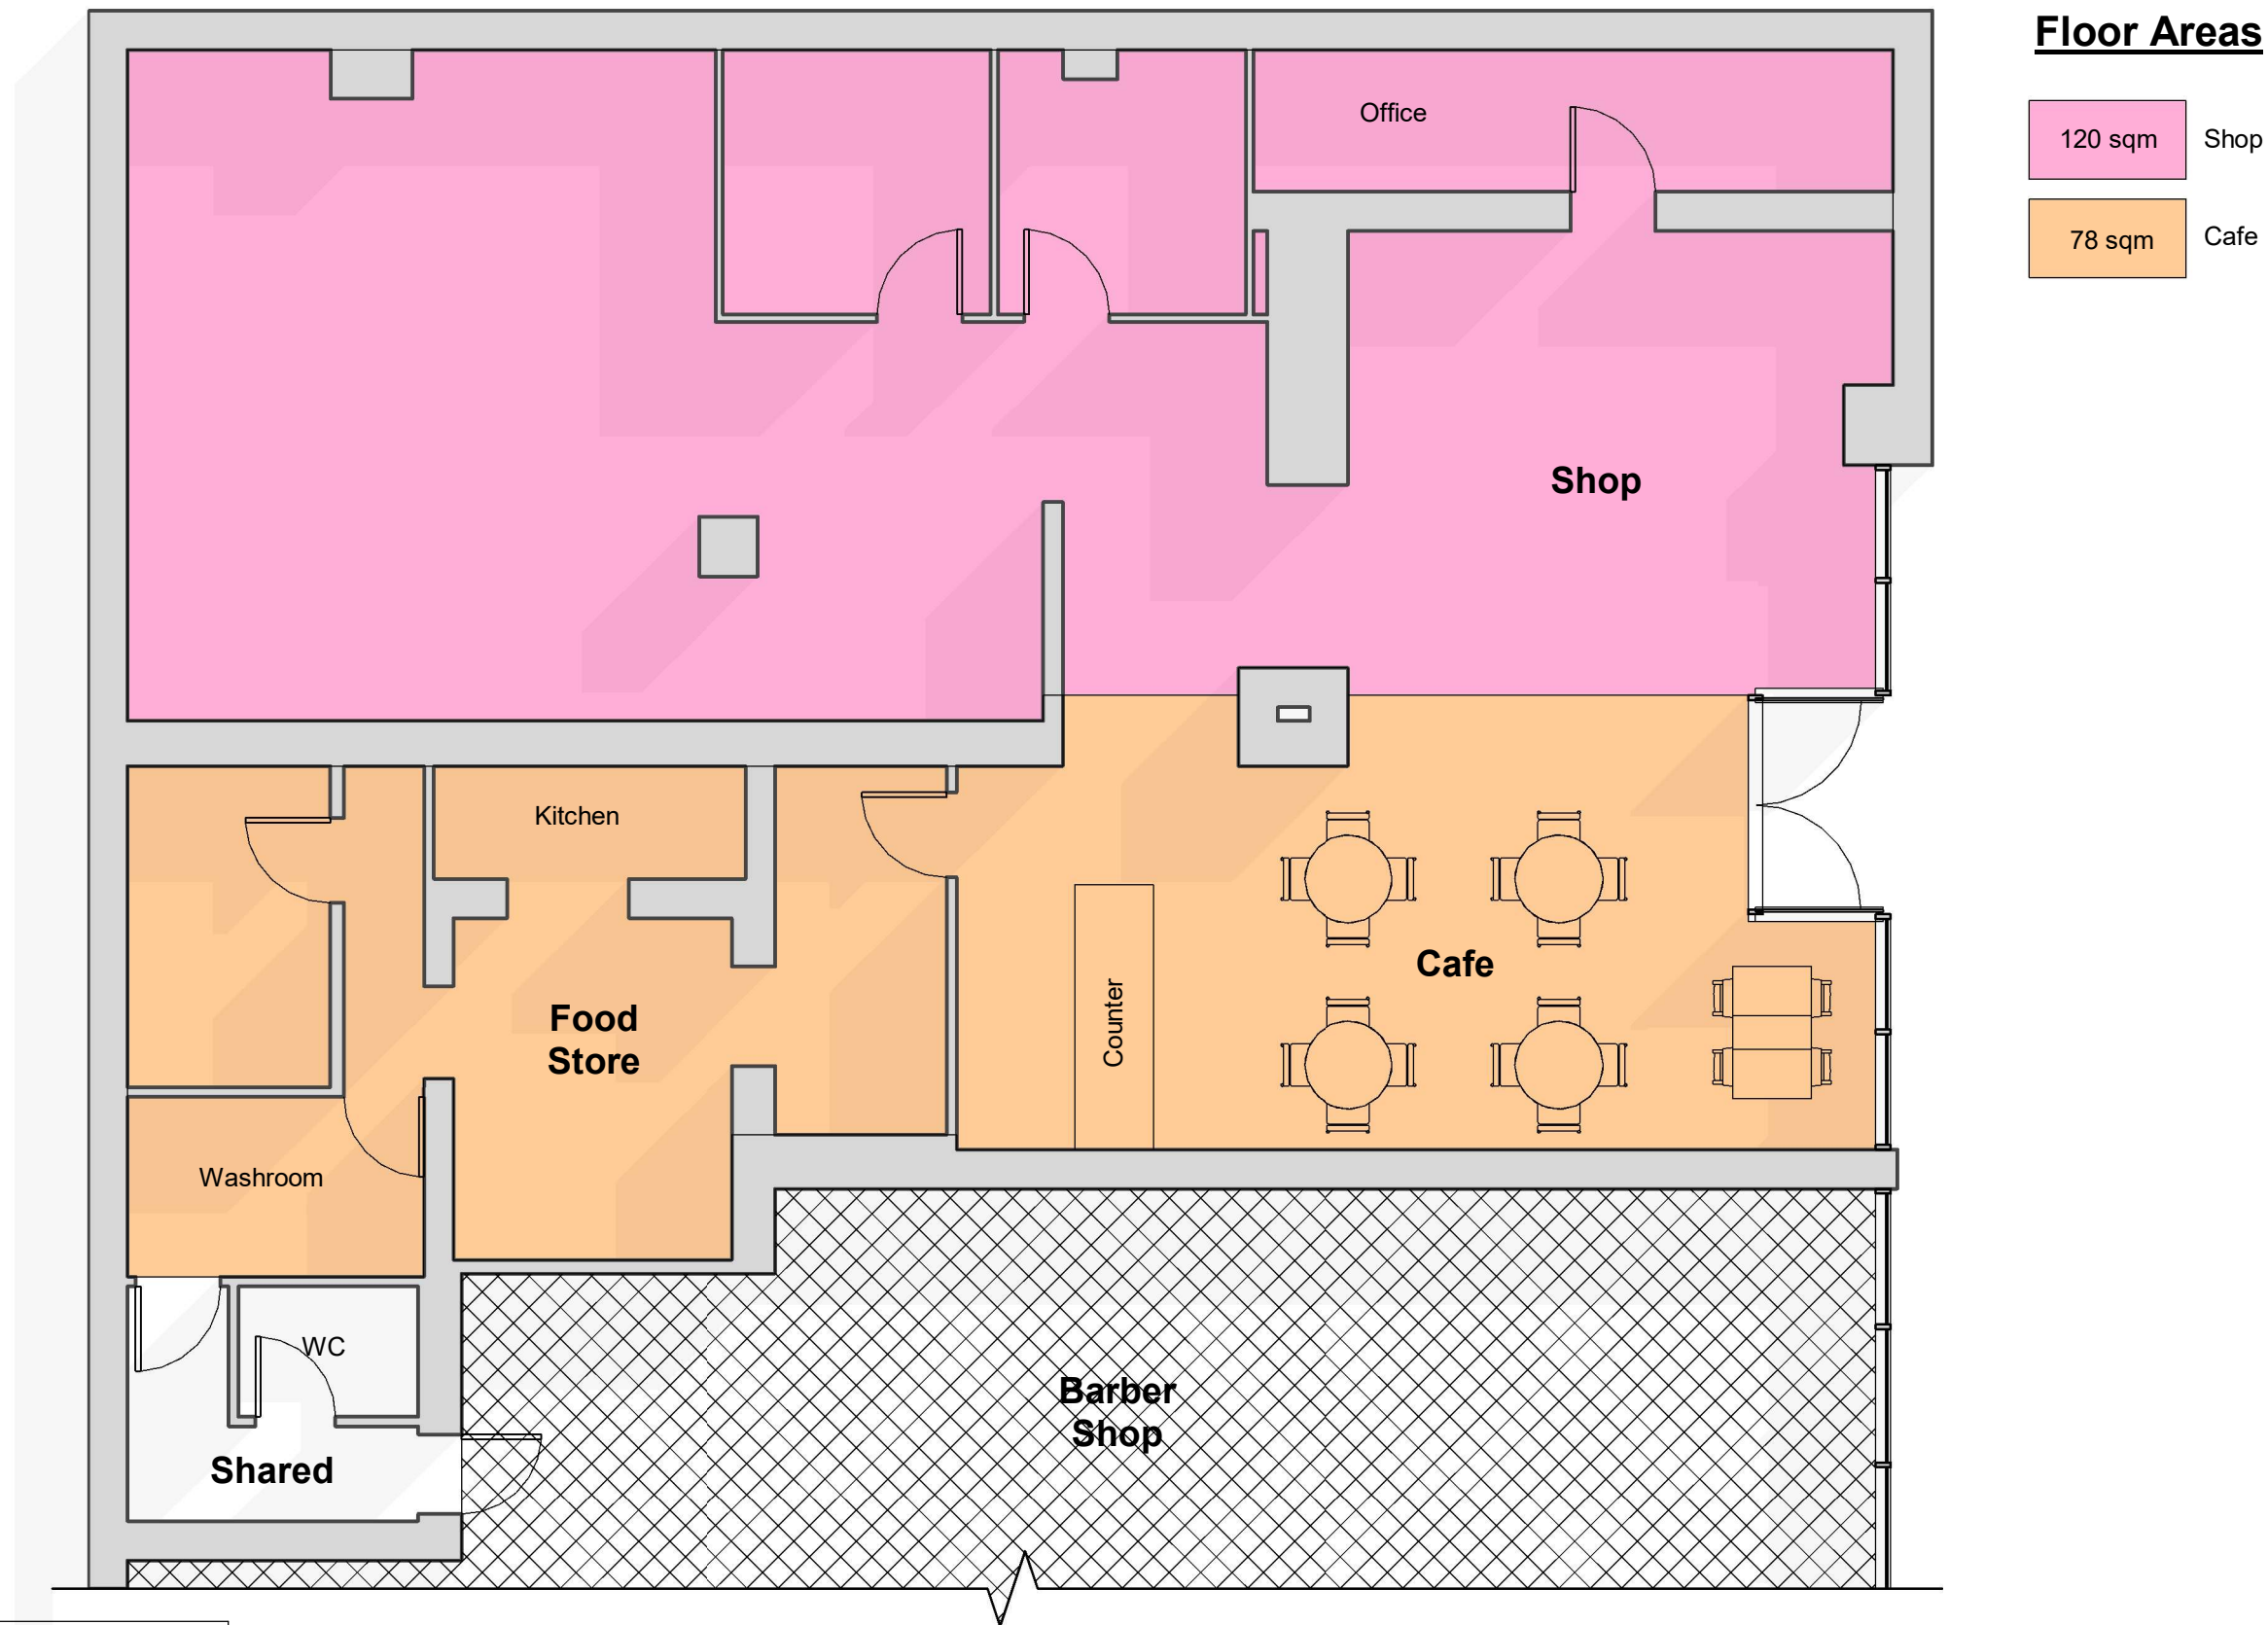

DRAWING STATUS
Information
PROJECT
Dancing Daffodil
TITLE
Proposed Ground Floor Plan
CLIENT
Dancing Daffodil Florists

1

Proposed Ground Floor Plan

1 : 75

DRAWN BY	DATE	SCALE (@A3)	PROJECT NO.	DRAWING NO.	REV	GO CONCEPT DESIGNS, 73 MARINERS QUAY, PORT TALBOT, SA12 6AN gareth@goconceptdesigns.co.uk
Gareth Owen	17.12.25	1 : 75	GOCD DD01	A102	-	