




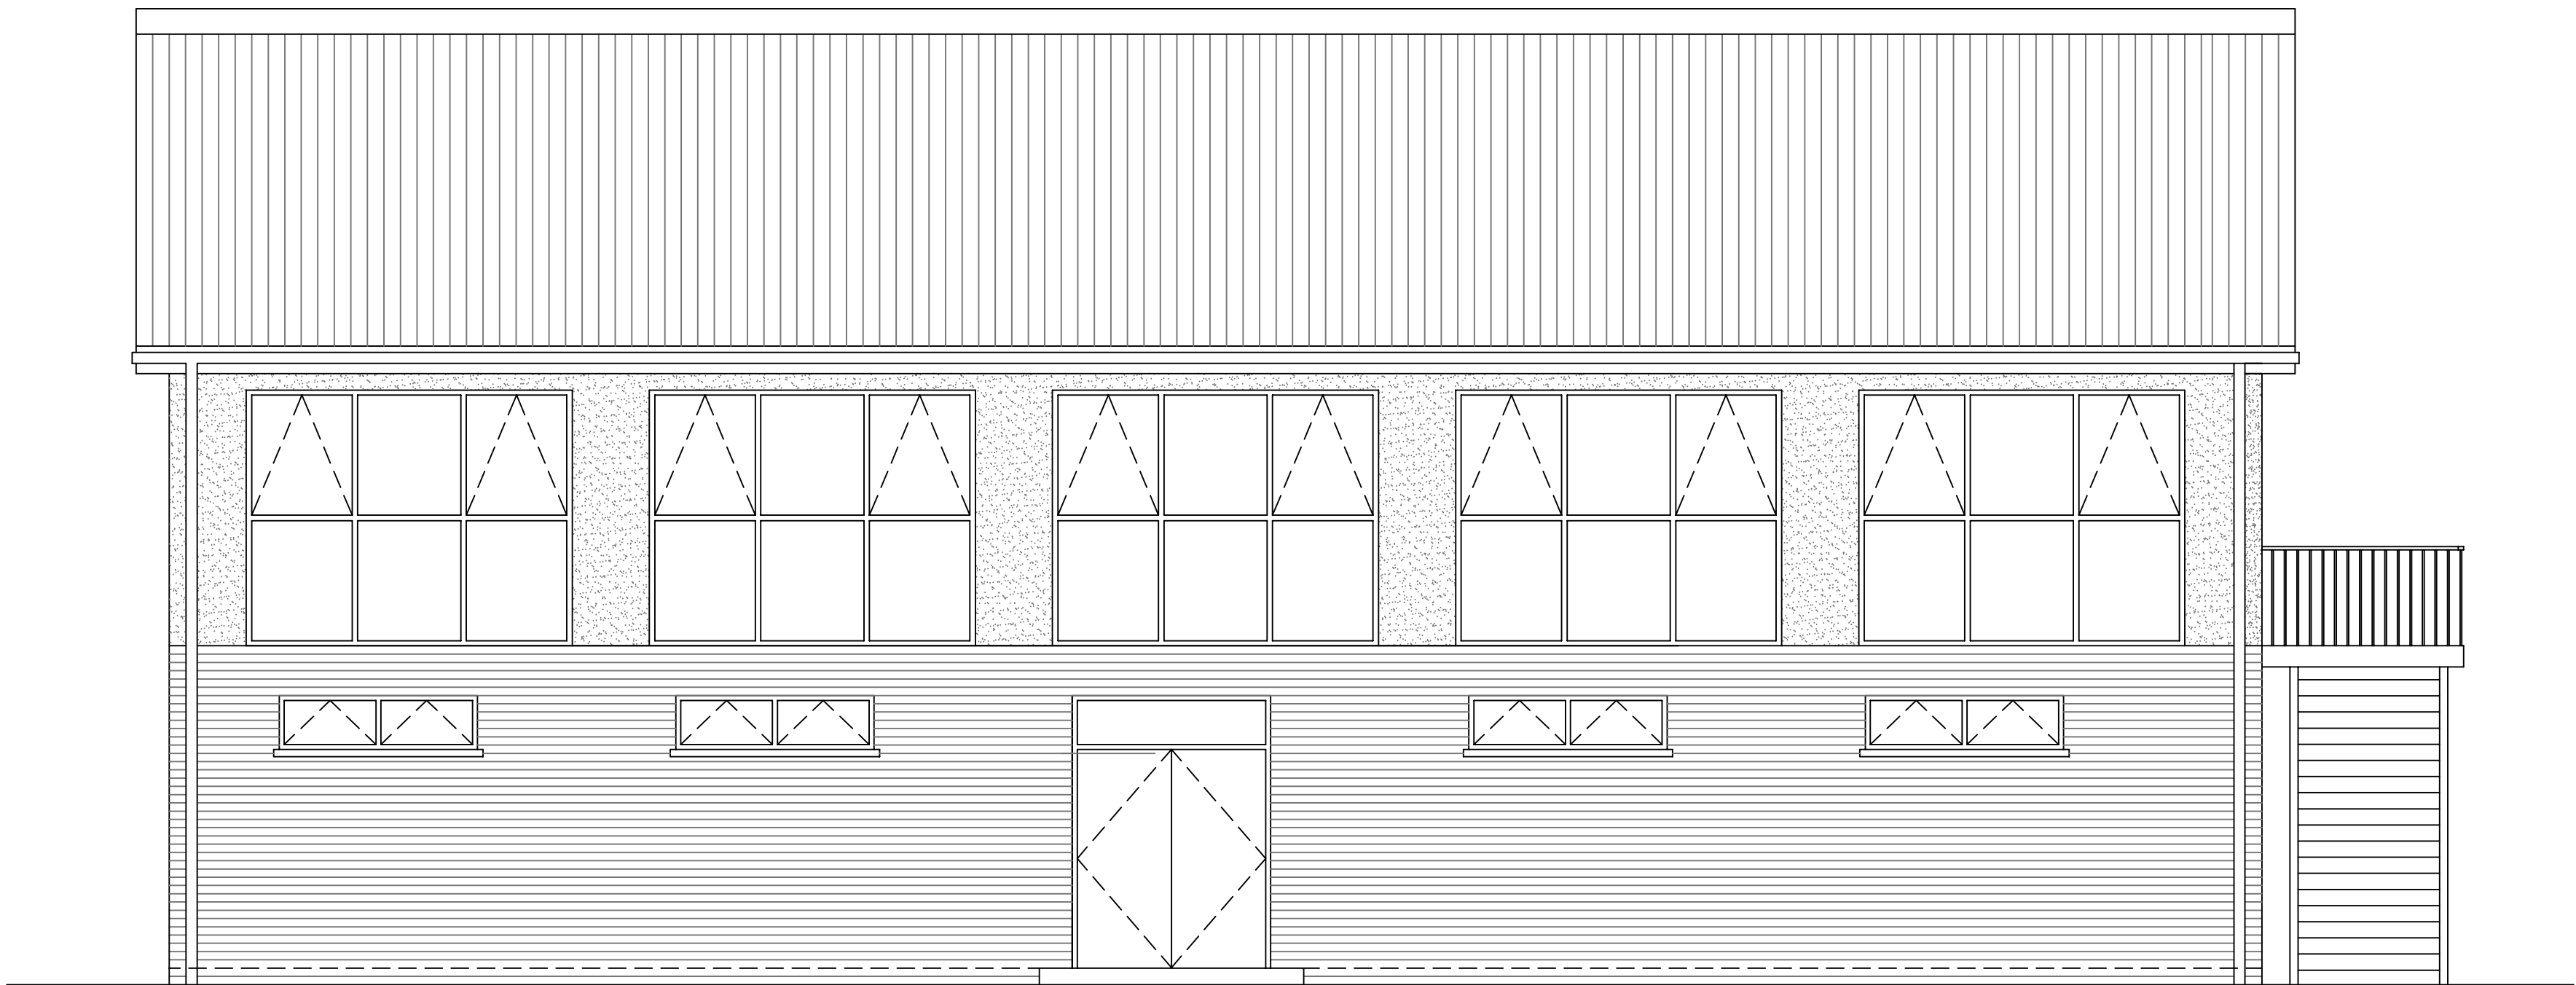

Existing South Elevation

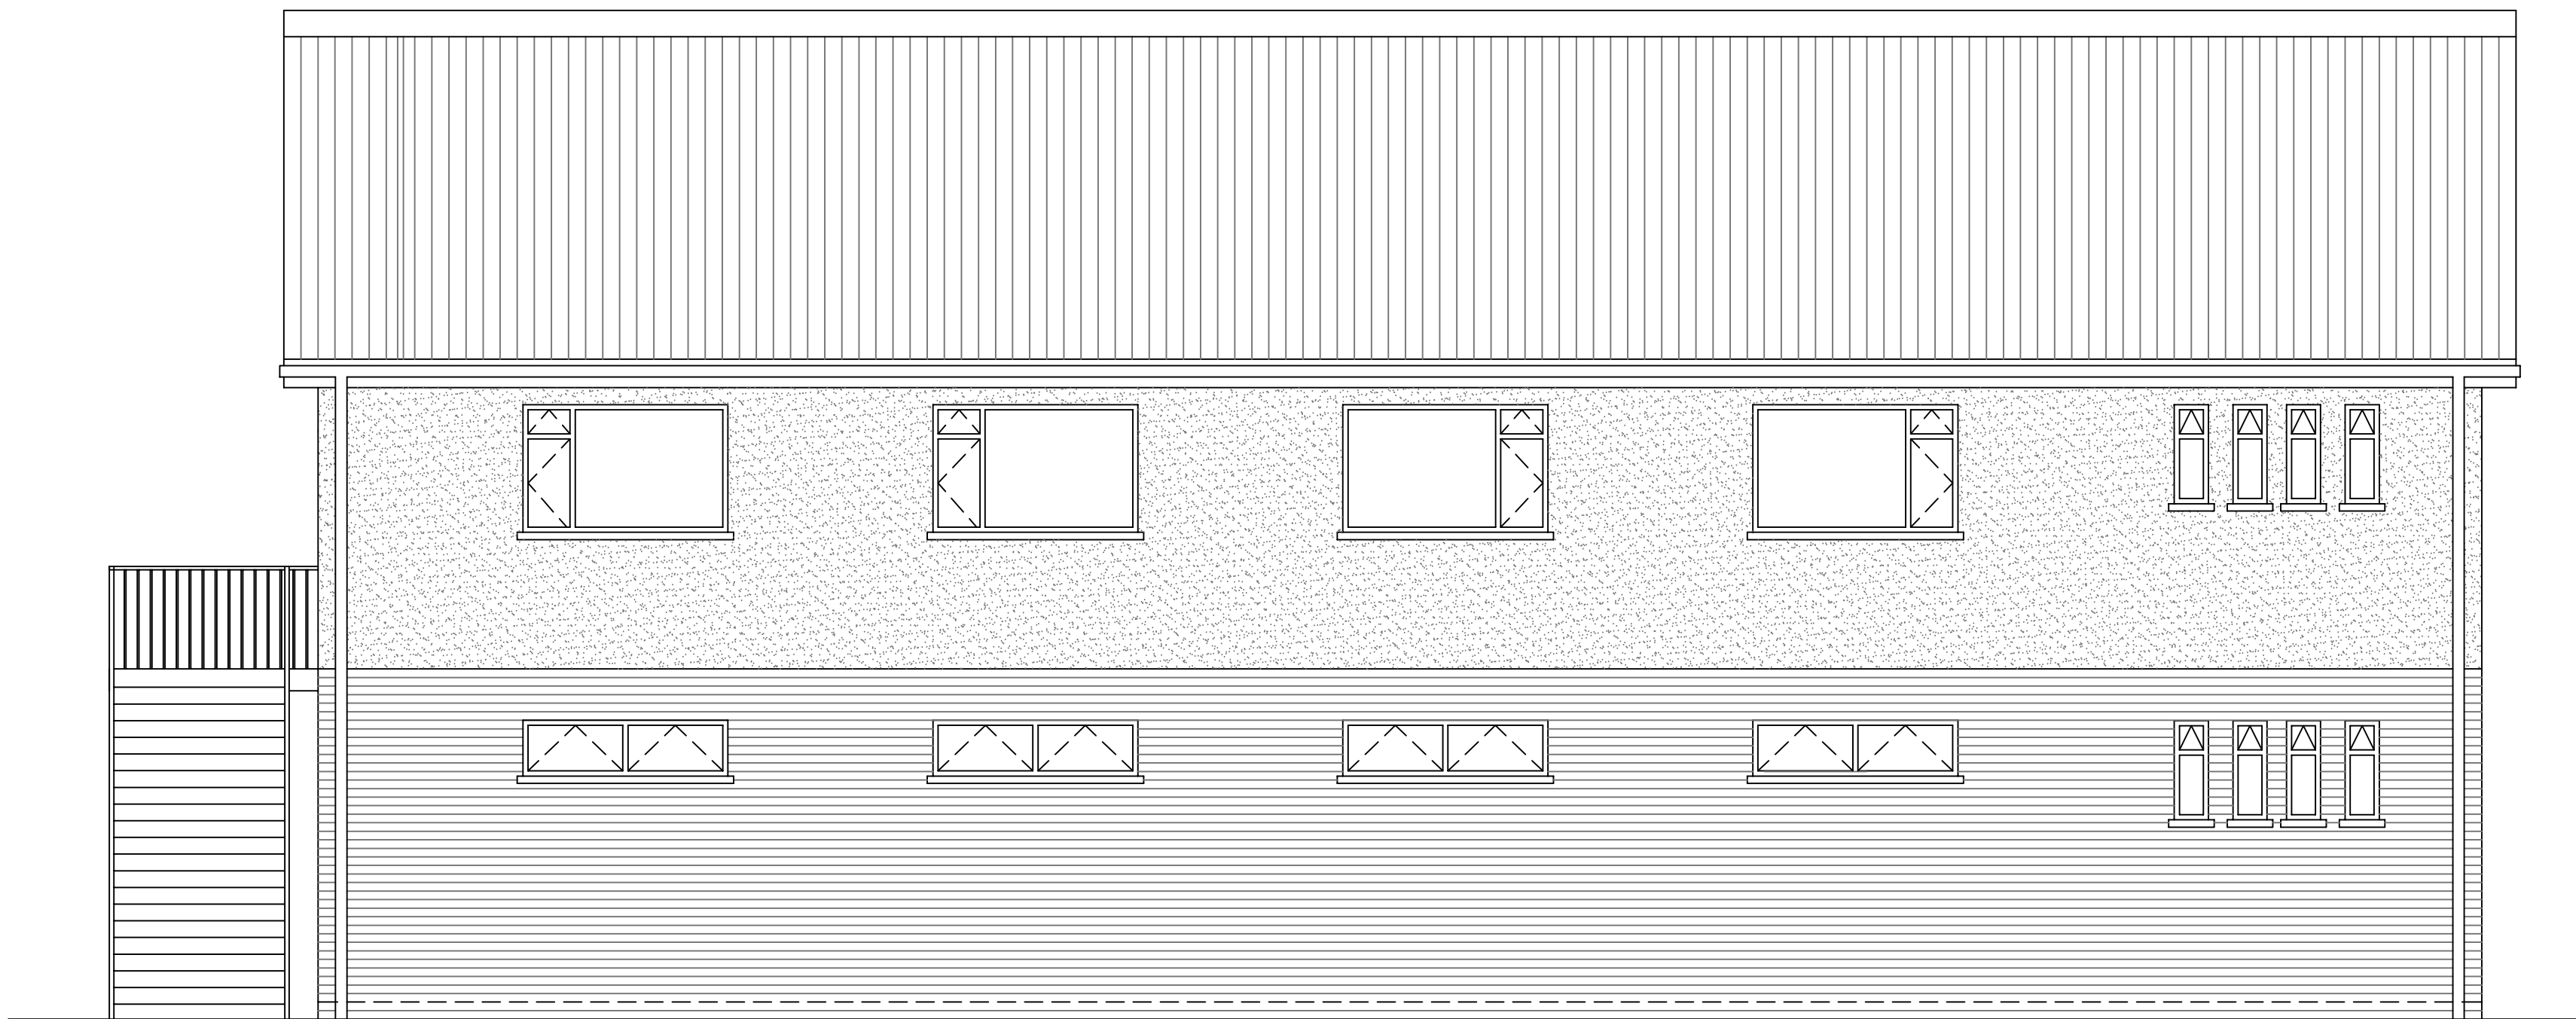

Existing North Elevation

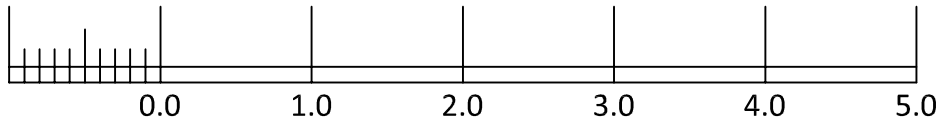

REV		DATE	REVISION	INITIALS
PROJECT TITLE:				
Bryncoch Rugby Club Ty Llwd Road Bryncoch Neath. SA10 7DQ				
DRAWING TITLE:				
Existing North and South Elevations				
STATUS:				
Planning Application Drawing				
DATE:	July 2026		DRAWN BY:	SJL
SCALE:	1:50	PAPER SIZE:	A1	JOB NUMBER: BRC01
DRAWING NUMBER: BRC/003				REVISION