



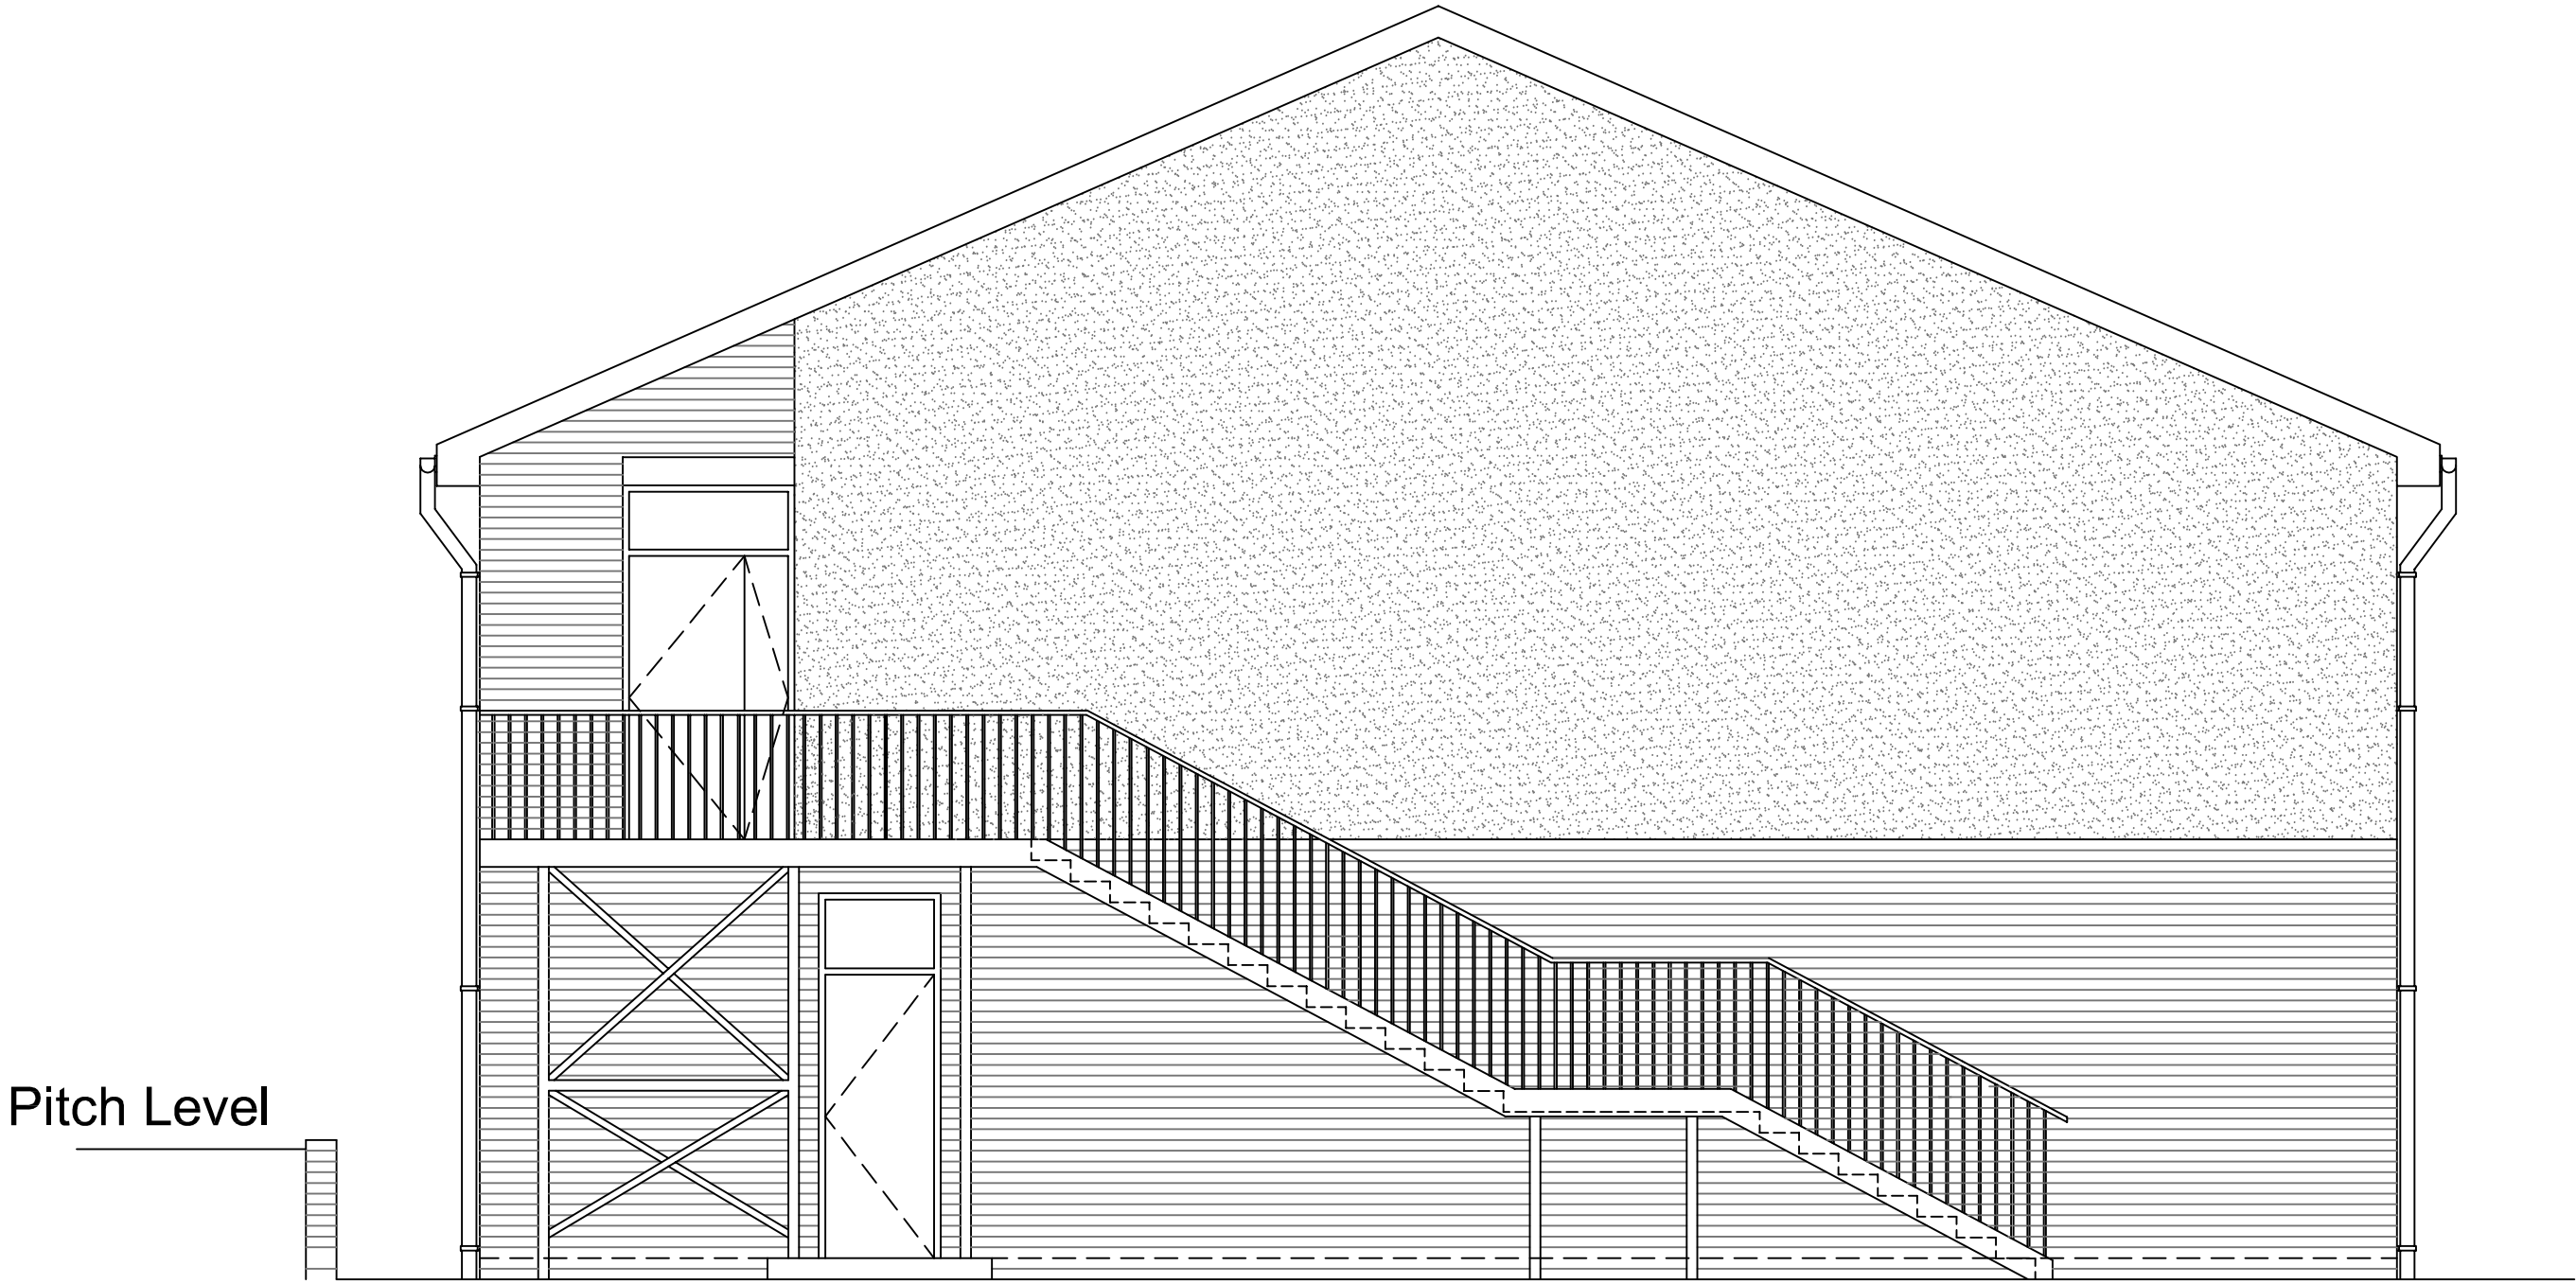

Existing East Elevation



Existing West Elevation

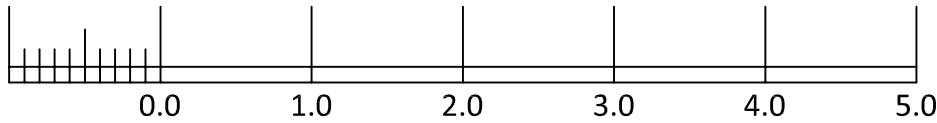

REV		DATE	REVISION	INITIALS	
PROJECT TITLE:					
Bryncoch Rugby Club Ty Llwd Road Bryncoch Neath. SA10 7DQ					
DRAWING TITLE:					
Existing West and East Elevations					
STATUS:					
Planning Application Drawing					
DATE:	DRAWN BY:		CHECKED BY:		
July 2026	SJL				
SCALE:	PAPER SIZE:	JOB NUMBER:			
1:50	A1	BRC01			
DRAWING NUMBER:				REVISION	
BRC/004					