


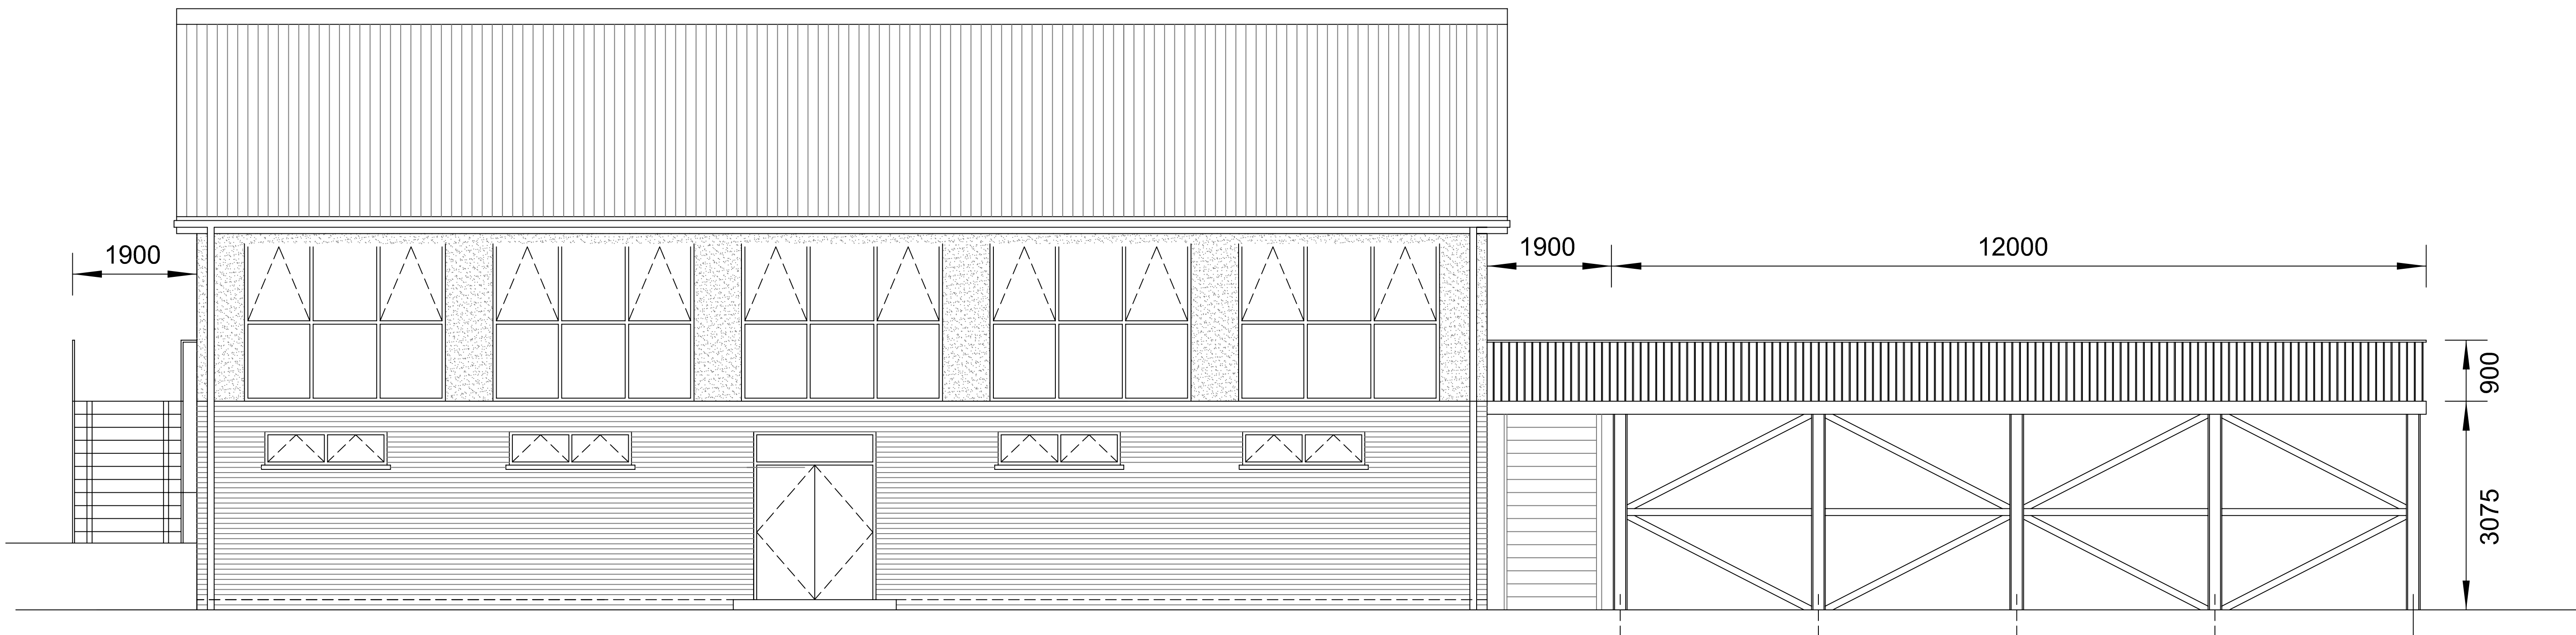

Proposed South Elevation

Structural Steel and Bracing to Structural
Engineers Calculations,Details and Finishes



Proposed North Elevation



REV	DATE	REVISION	INITIALS
PROJECT TITLE:			
Bryncoch Rugby Club Ty Llwd Road Bryncoch Neath. SA10 7DQ			
DRAWING TITLE:			
Proposed North & South Elevations			
STATUS:			
Planning Application Drawing			
DATE:	DRAWN BY:		CHECKED BY:
July 2026	SJL		
SCALE:	PAPER SIZE:	JOB NUMBER:	
1:50	A1	BRC01	
DRAWING NUMBER:			REVISION
BRC/007			