




Reproduced from an Ordnance Survey map with the permission of the
Controller of Her Majesty's Stationary Office.
©Crown Copyright. All rights reserved.

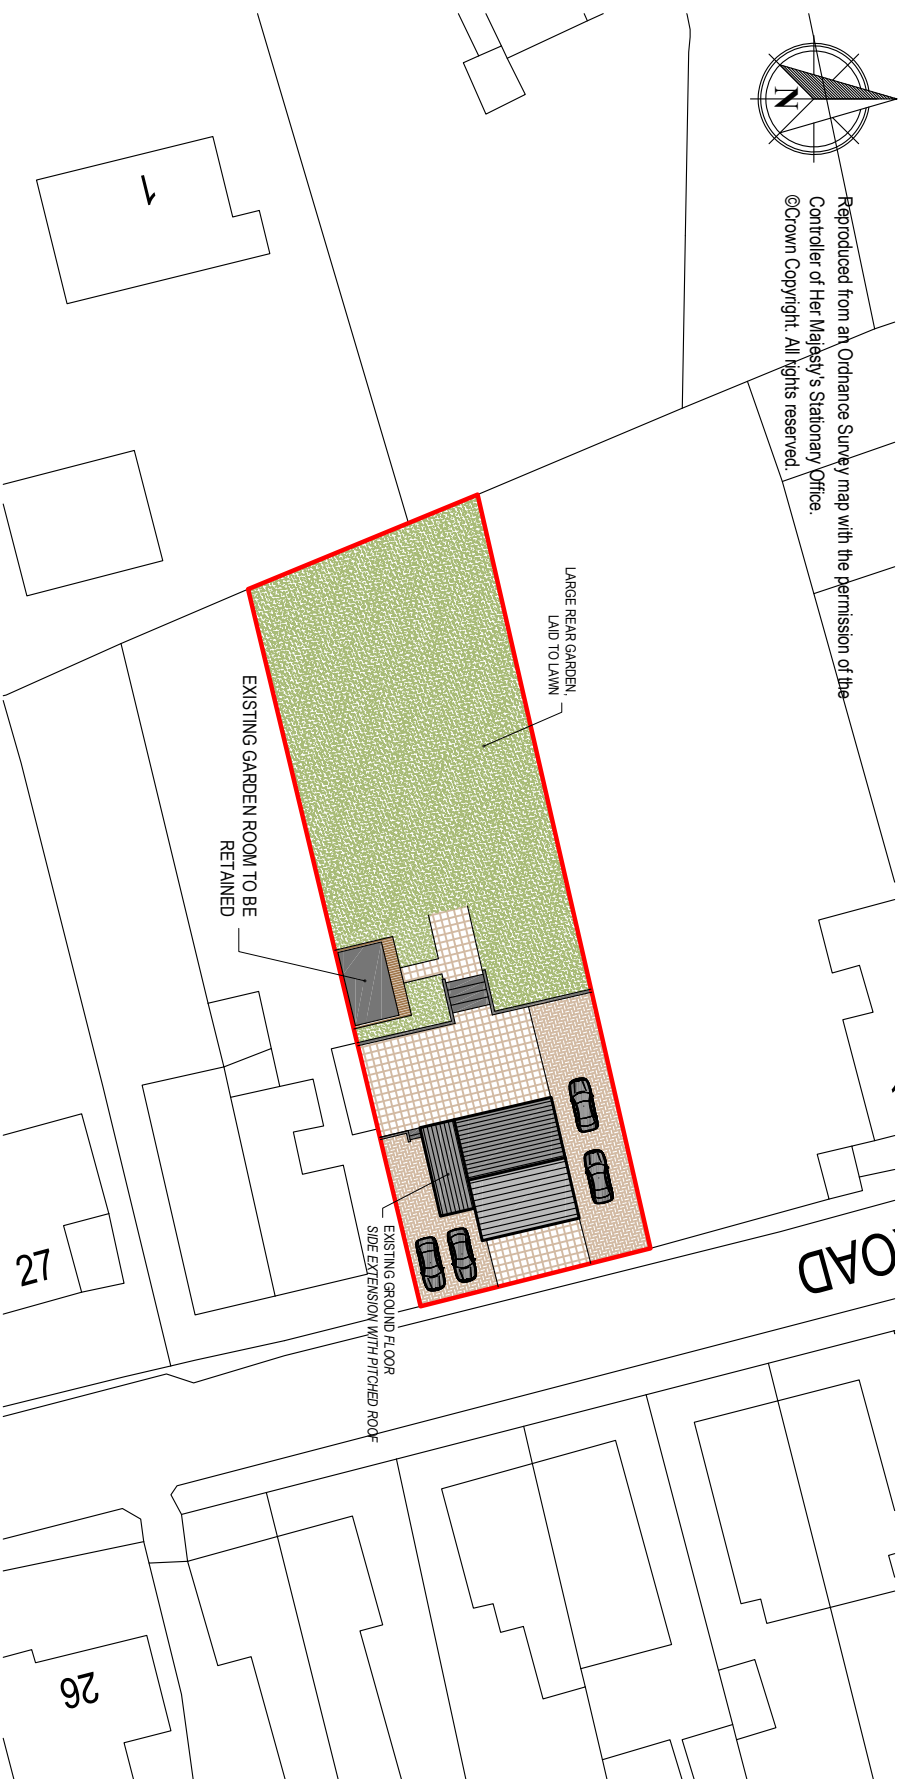

EXISTING SITE PLAN
Scale 1:500

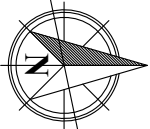

Reproduced from an Ordnance Survey map with the permission of the
Controller of Her Majesty's Stationary Office.
©Crown Copyright. All rights reserved.

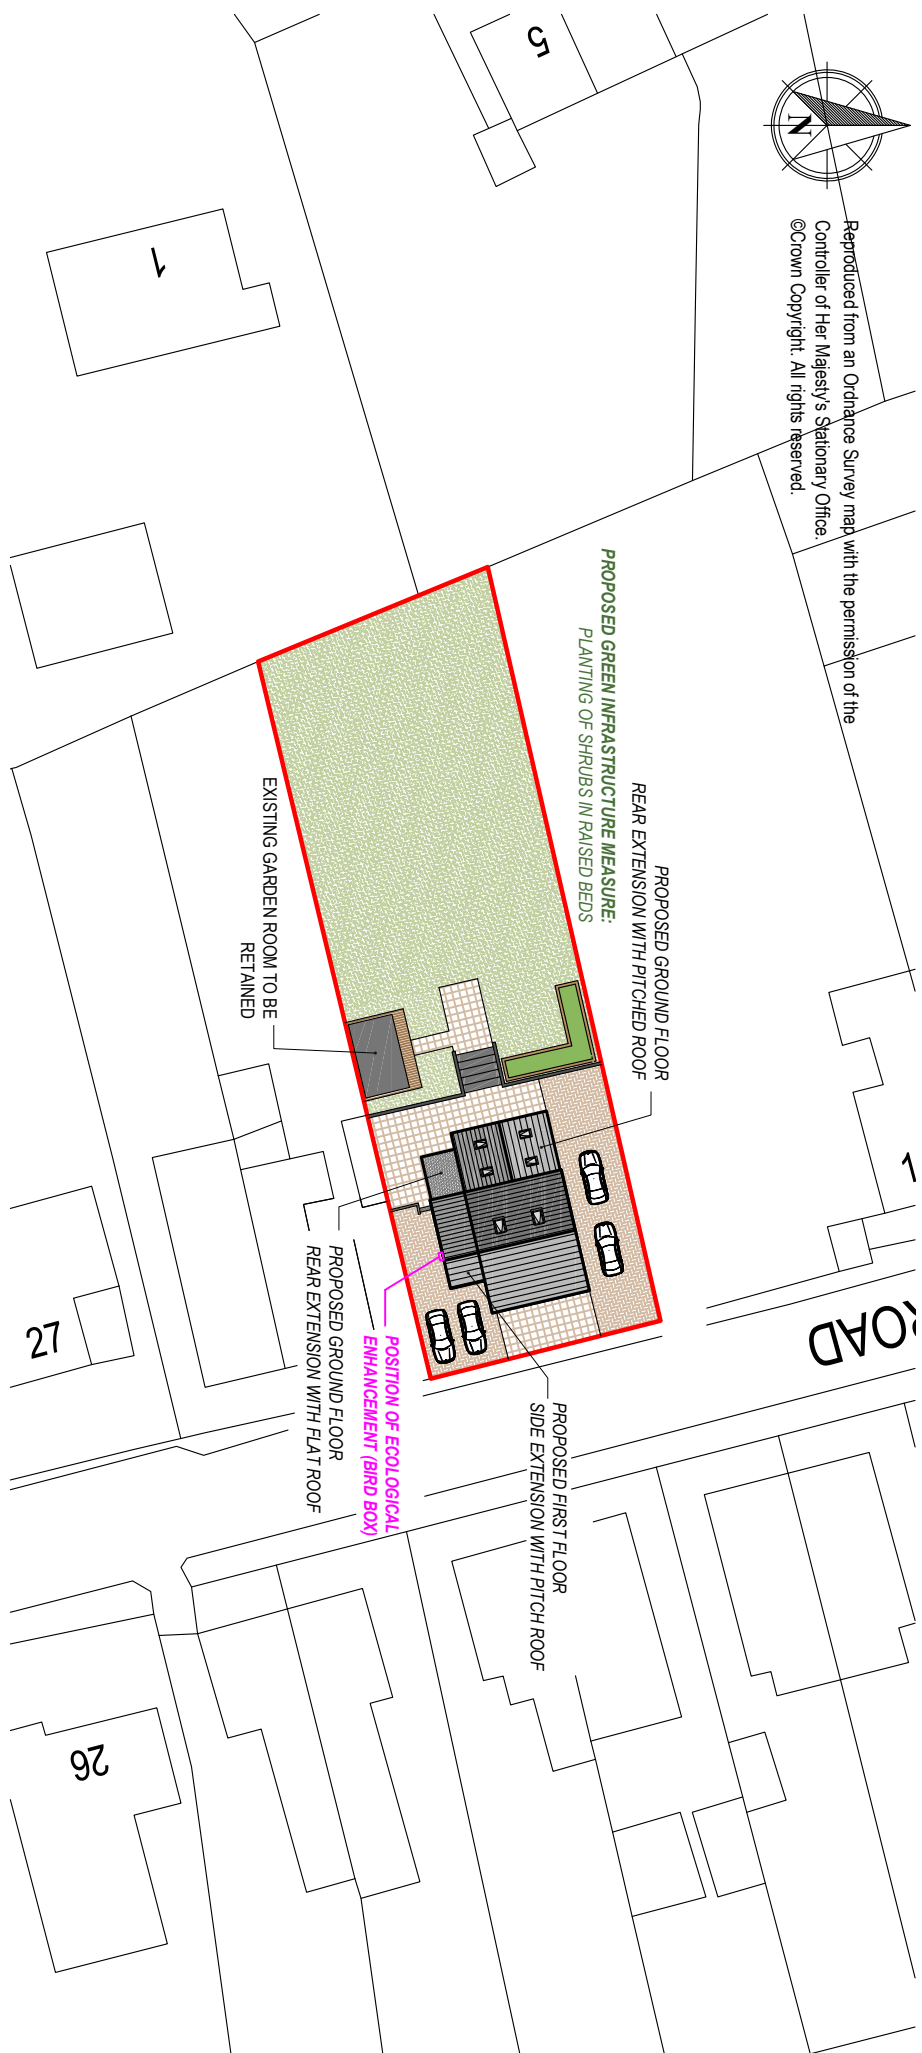

PROPOSED SITE PLAN
Scale 1:500

Client:

21 Gorsto Road,
Gwaun-Cae-Gurwen
Ammanford
SA18 1UW

Project Title:

PROPOSED LOFT CONVERSION
FIRST FLOOR SIDE EXTENSION
& GROUND FLOOR REAR
EXTENSION

General Notes:

1. Do not scale from this drawing. Use fixed dimensions only.
2. Dimensions are in millimetres unless otherwise stated.

Drawing Issue:

PLANNING

Drawing Title:

EXISTING & PROPOSED SITE PLANS

Drawing No: CPD-002

Revision: C

Date: 15-07-2025

Revised: 22-07-2026

Scale(s): 1:500

Paper Size: A3



Cwm Planning & Design Ltd.
(Civil, Structural & Architectural)