




Side elevation (facing paking area)

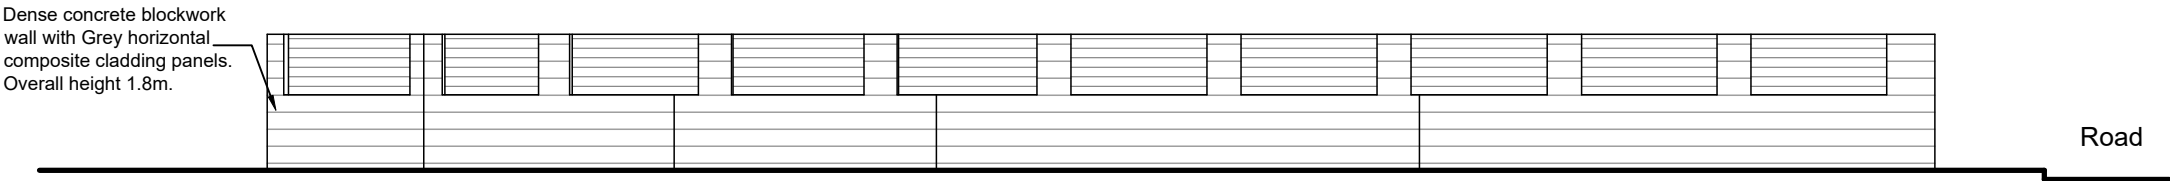

Rear boundary elevation (from lane)

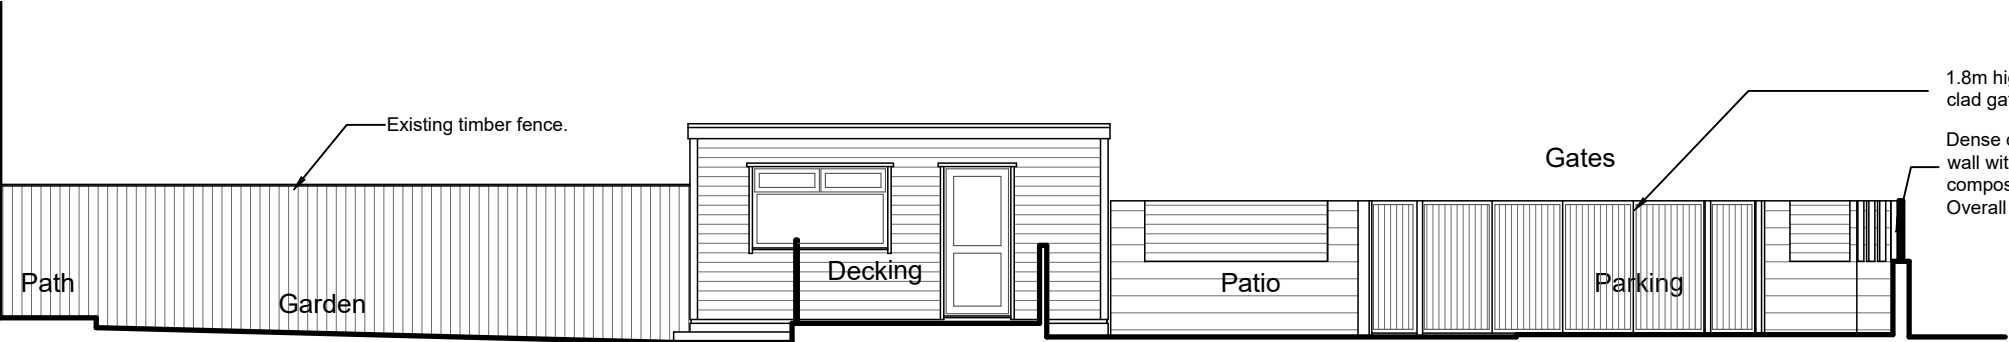


Front elevation (facing garden)

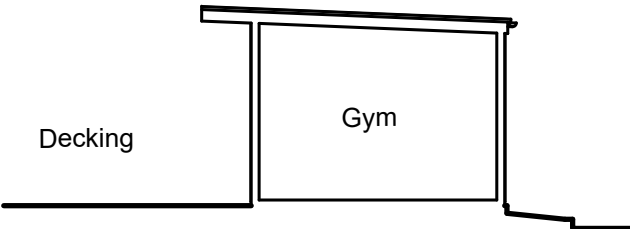

Section




Side elevation (facing house)

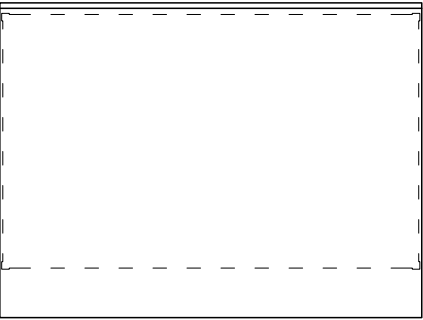

Roof plan



Rear elevation (facing road)

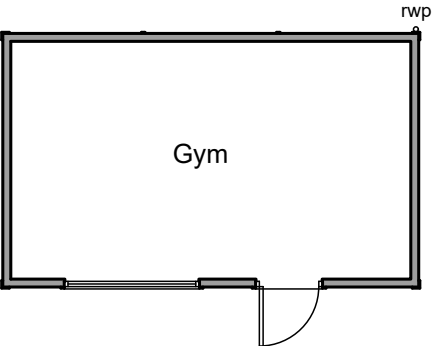

Plan



Notes:-
This drawing is intended for the purposes indicated only and must be read with all specifications and related documents. All dimensions are approximate and verified on site. Compliance with statutory regulations (CDM, H&S, Building Regs, Party wall) are mandatory and must be undertaken before work commences.



Client:- Mr Craig Gosney 26 Llygad Yr Haul, Caewern, Neath. SA10 7SR		Project Title :- Retrospective planning for summer house, and new boundary fence and gate to 26 Llygad Yr Haul, Caewern, Neath. SA10 7SR		Drawing Title:- Proposed plans, section and elevations	
Scale:- 1:100	Date :- July 2026	Stage :- Planning	Dwg No.:- 1292.P13	Rev.:-	A3
10, Wellfield, Melincourt, Neath. SA11 4AU. Tel.:- 01639 323715 Mob.:- 07846 715003 Email.:- Gary@GS-DS.UK					