



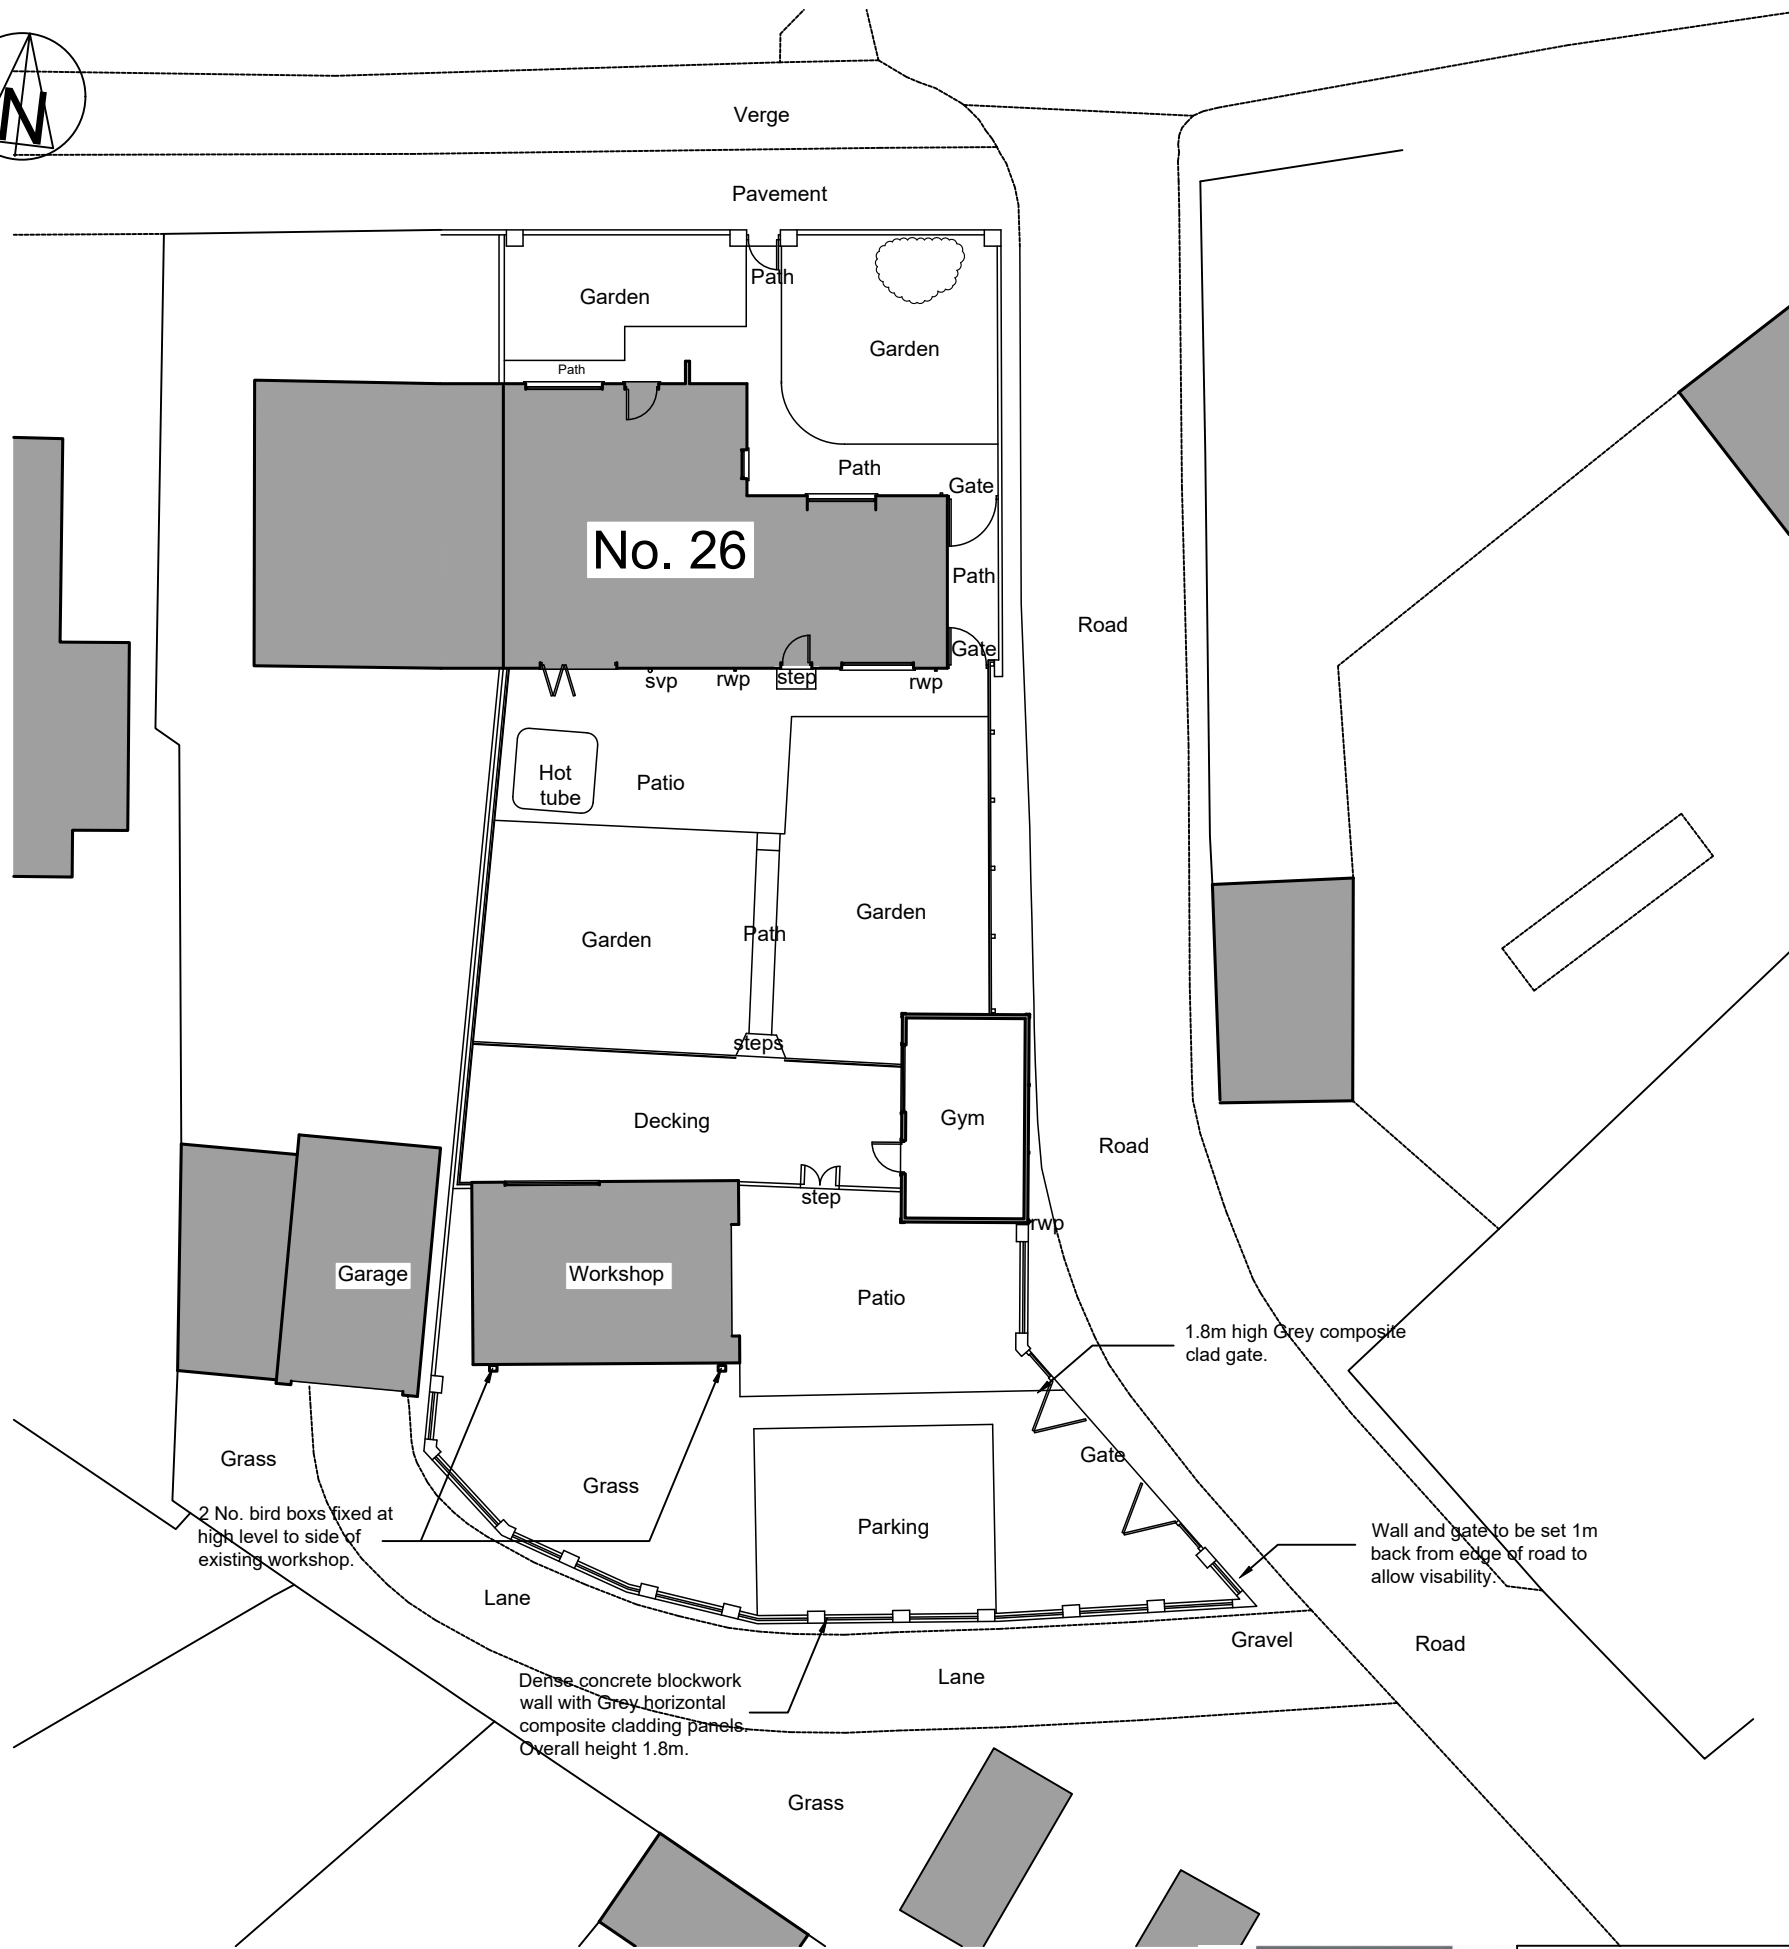

Notes:-
This drawing is intended for the purposes indicated only and must be read with all specifications and related documents. All dimensions are approximate and verified on site. Compliance with statutory regulations (CDM, H&S, Building Regs, Party wall) are mandatory and must be undertaken before work commences.

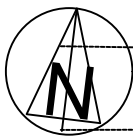

Client:- Mr Craig Gosney 26 Llygad Yr Haul, Caewern, Neath. SA10 7SR		Project Title :- Retrospective planning for summer house, and new boundary fence and gate to 26 Llygad Yr Haul, Caewern, Neath. SA10 7SR		Drawing Title:- Proposed site plan	
Scale:- 1:200	Date :- July 2026	Stage :- Planning	Dwg No.:- 1292.P12	Rev.:-	A3
10, Wellfield, Melincourt, Neath. SA11 4AU. Tel.:- 01639 323715 Mob.:- 07846 715003 Email.:- Gary@GS-DS.UK					