



- 1 All dimensions in millimetres unless otherwise stated.
2 Do not scale off drawing. All dimensions to be checked on site.

Proposed Finishes


Walls: Rendered to match existing
Roof: Concrete interlocking tile to match existing
Windows: white PVCu to match existing
Fascia, soffit & RWG's: white PVCu to match existing

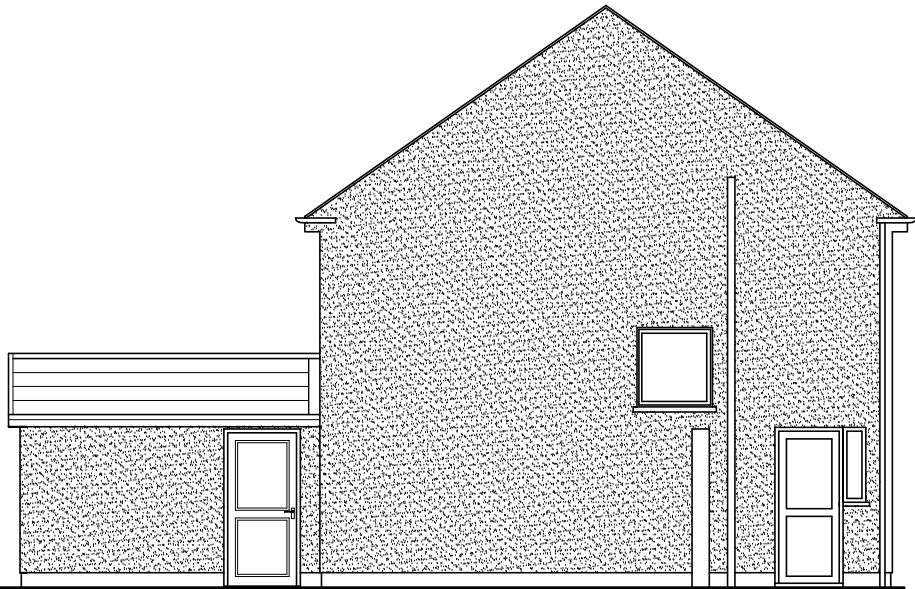


Existing Side Elevation

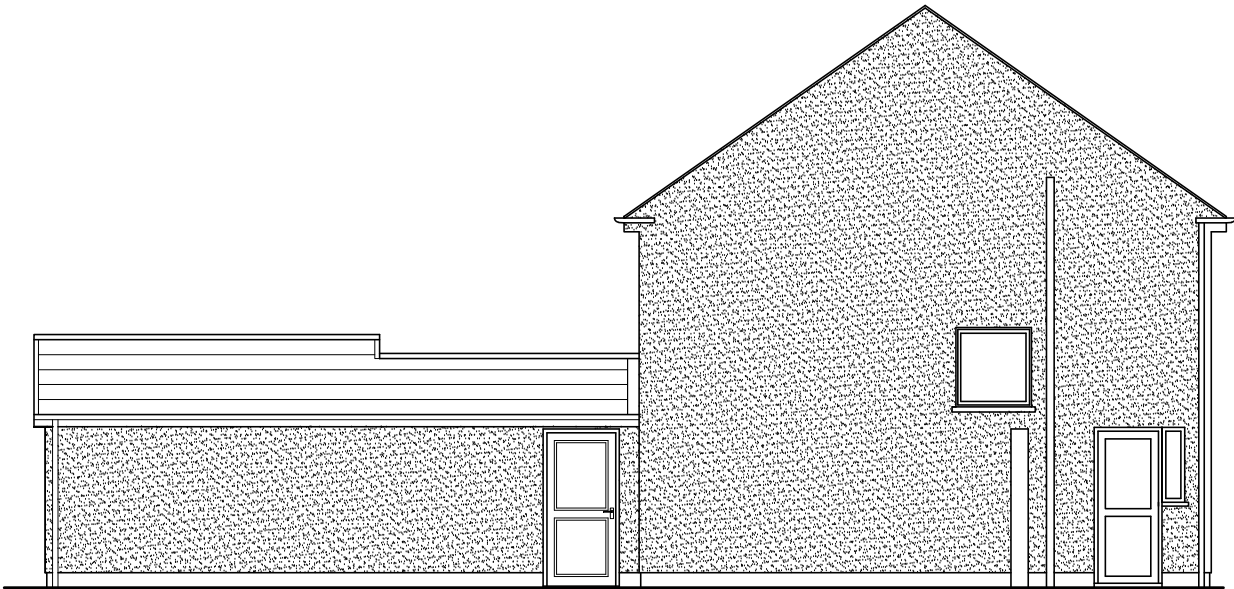


Proposed Side Elevation

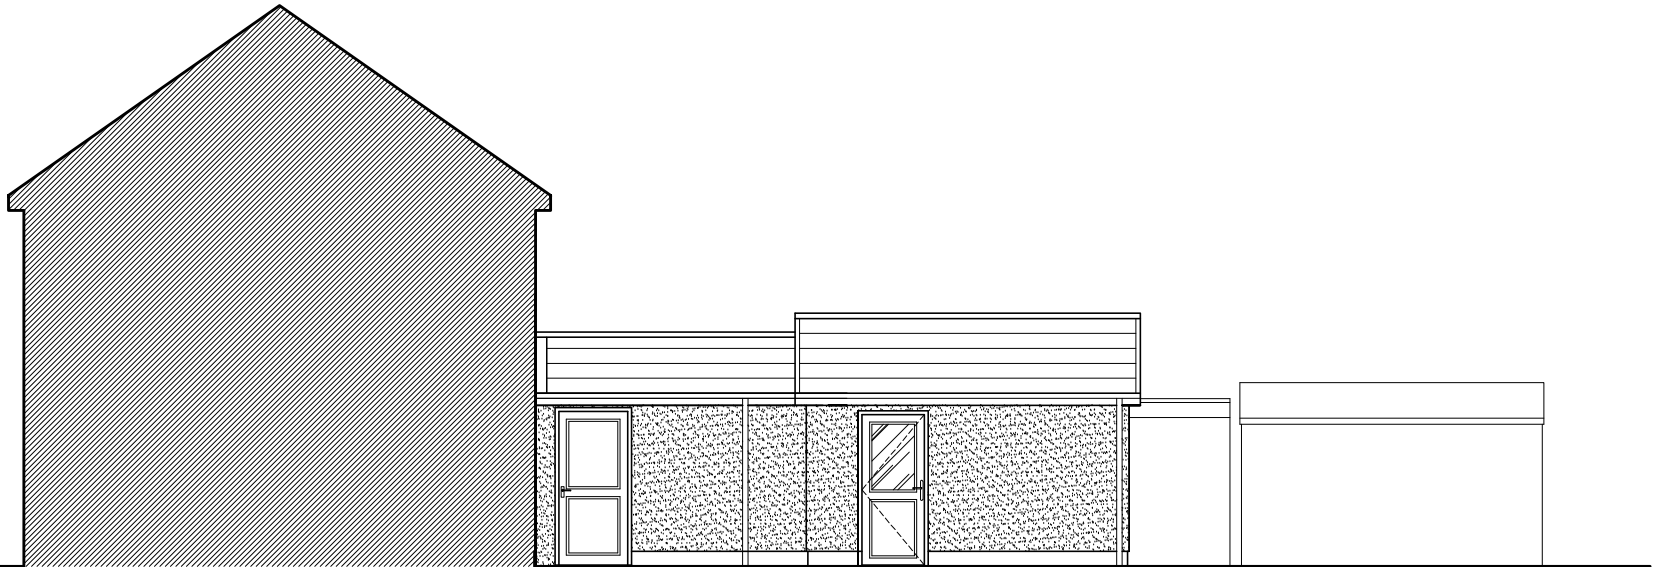

Proposed Side Elevation

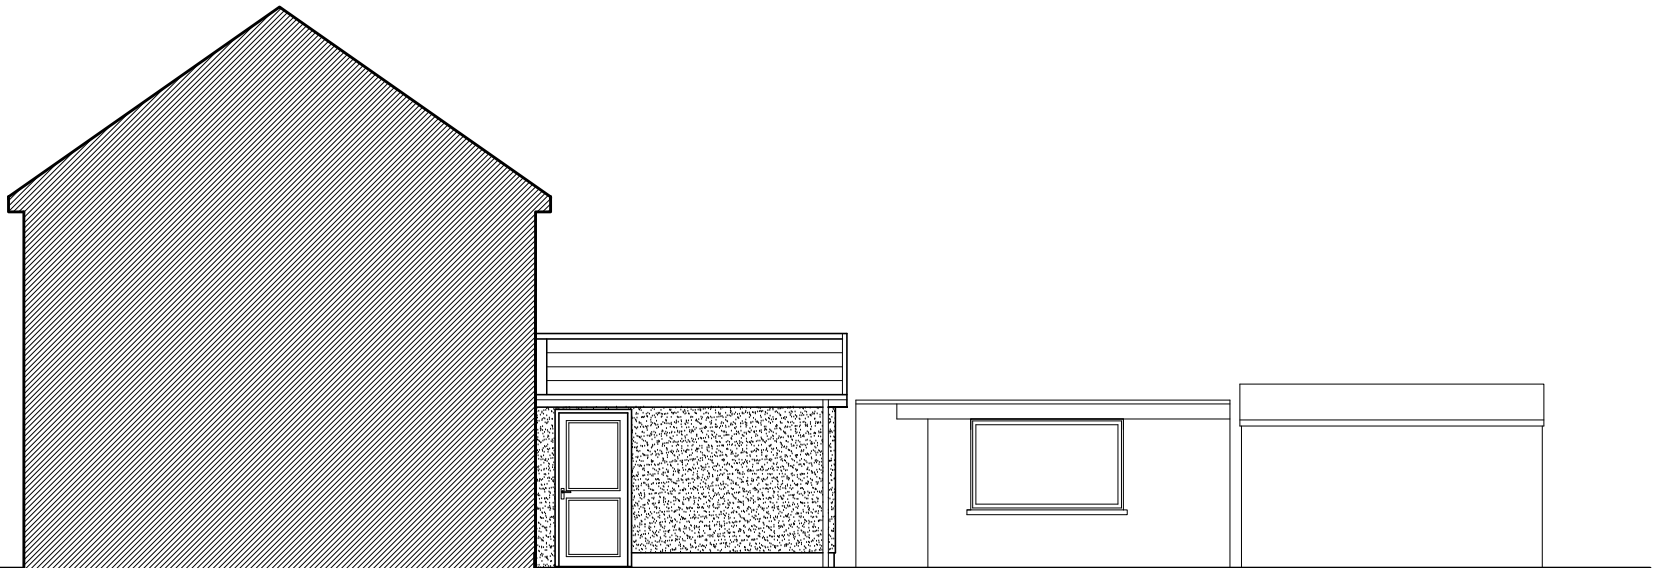

Existing Side Elevation

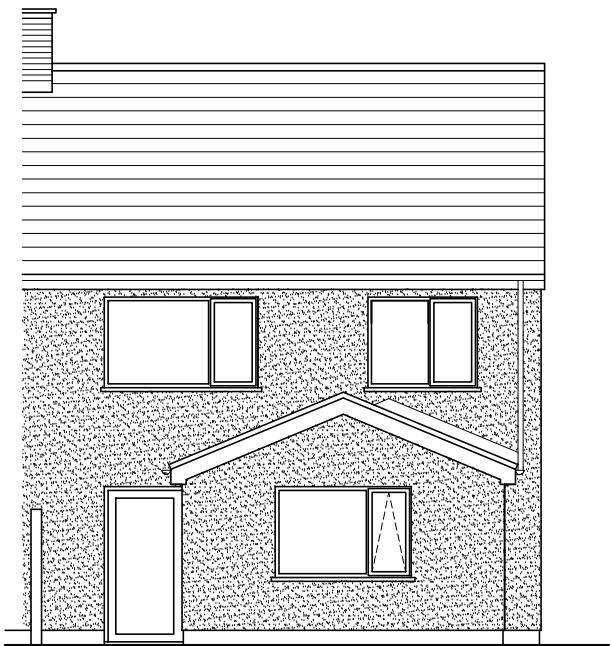

Proposed Rear Elevation



Existing Rear Elevation

Rev	Details	Dr	Date
 Cyngor Castell-nedd Port Talbot Neath Port Talbot Council			
Cyngor Castell-nedd Port Talbot Neath Port Talbot Council Social Services, Health and Housing Housing Renewal and Adaptations Service Civic Centre Neath SA11 3QZ			
Project 45 Dylan Crescent Sandfields Port Talbot Bedroom Extension Elevations			
Drawn	IG	Checked	Approved
Date	July 26	Date	Date
Scales	1:100		
Drawing No.		DFG7160/03	