


# Proposed Elevations


New Road, Skewen, Neath, SA10 6EP

| EXTERNAL FINISHES |               |
|-------------------|---------------|
| WALL              | Render Finish |
| ROOF              | Tiles         |
| DOORS             | PVCu          |
| WINDOWS           | PVCu          |
| RWG               | White PVCu    |

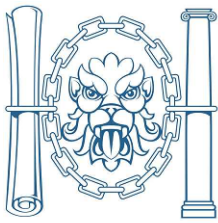


Chartered Institute of  
Architectural Technologists  
Registered Practice

THIS SCHEME IS SUBJECT TO LOCAL PLANNING AND ALL OTHER NECESSARY CONSENTS. ALL DIMENSIONS, SITE LEVELS AND AREAS WHERE GIVEN ARE APPROXIMATE AND SUBJECT TO SITE SURVEY UNLESS STATED OTHERWISE. ALL DIMENSIONS MUST BE CHECKED ON SITE. DO NOT SCALE OFF THIS DRAWING. THIS DRAWING IS TO BE READ IN CONJUNCTION WITH ALL RELEVANT CONSULTANTS' AND/OR SPECIALISTS DRAWINGS OR DOCUMENTS. 'SAURO ARCHITECTURAL DESIGN' MUST BE NOTIFIED OF ANY VARIATIONS OR DISCREPANCIES BEFORE THE AFFECTED WORK COMMENCES. ALL QUERIES RELATING TO DESIGN OF FOUNDATIONS, FLOOR SLABS AND ANY OTHER STRUCTURAL ELEMENTS ARE TO BE REFERRED TO THE STRUCTURAL ENGINEER FOR CLARIFICATION.

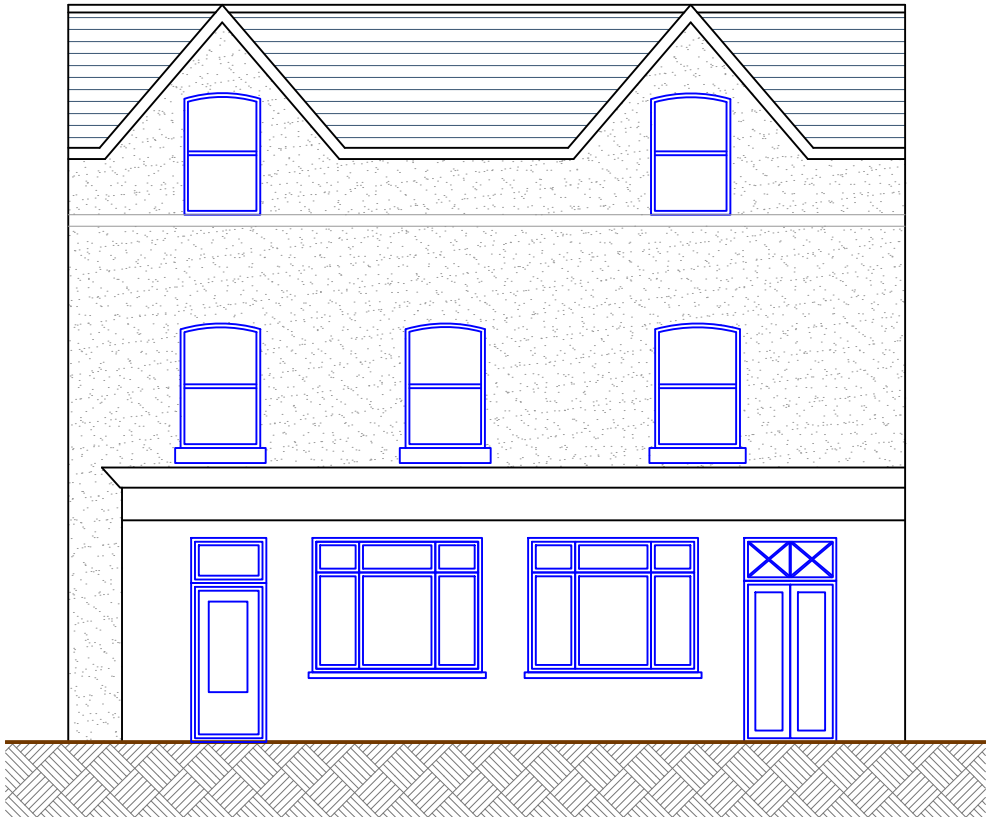


Front Elevation  
1:100


Maintain a 1.0 m clearance from the roof edge. Solar panels must not protrude more than 20 mm above the original roof surface.

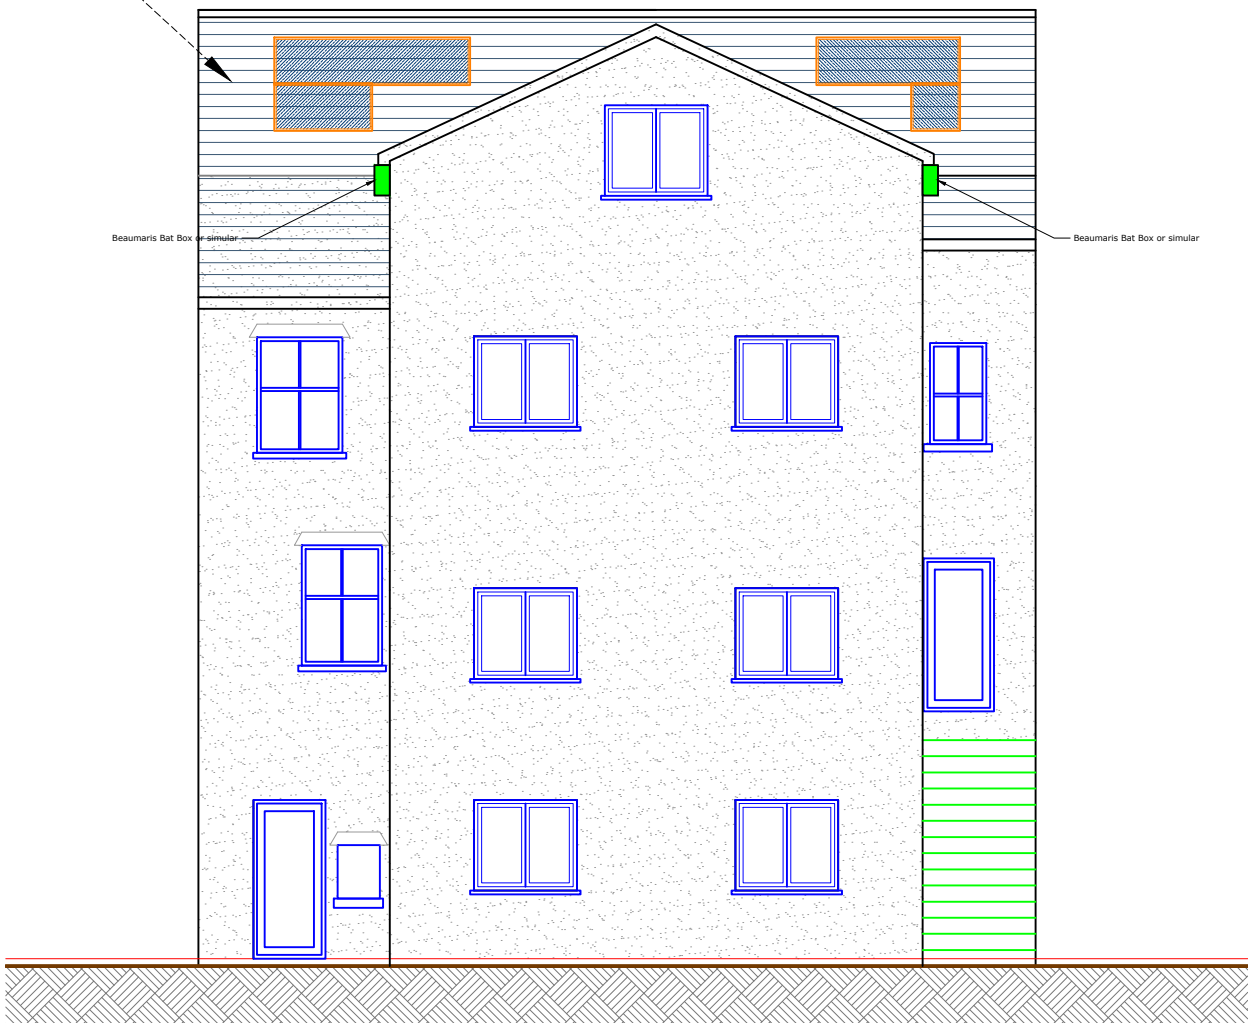

Rear Elevation  
1:100

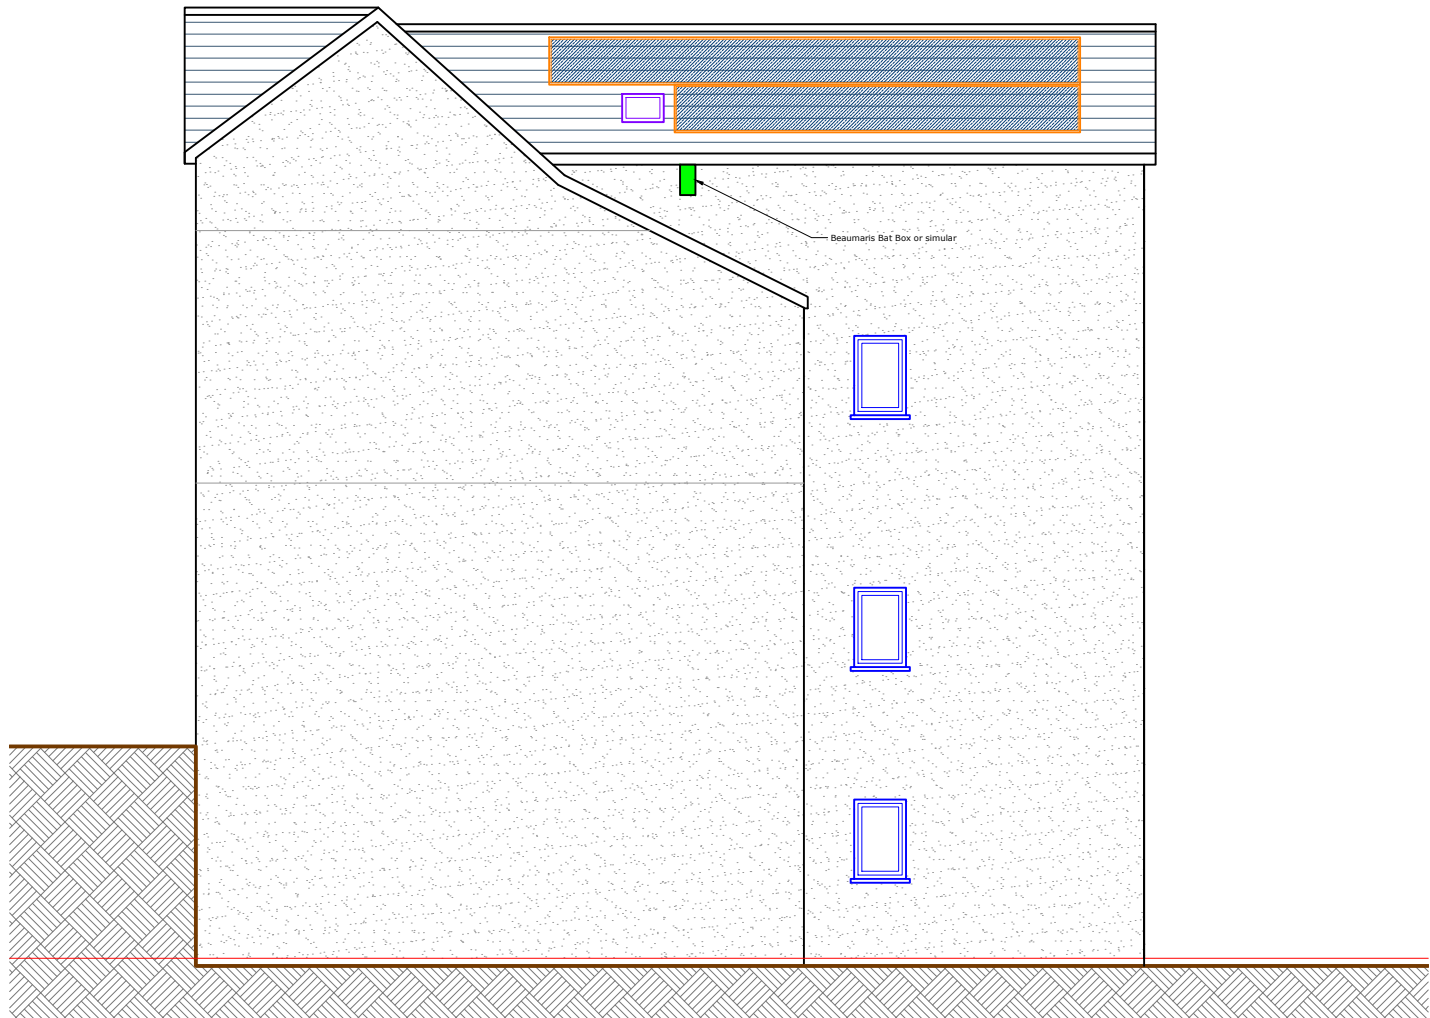

Side Elevation  
1:100

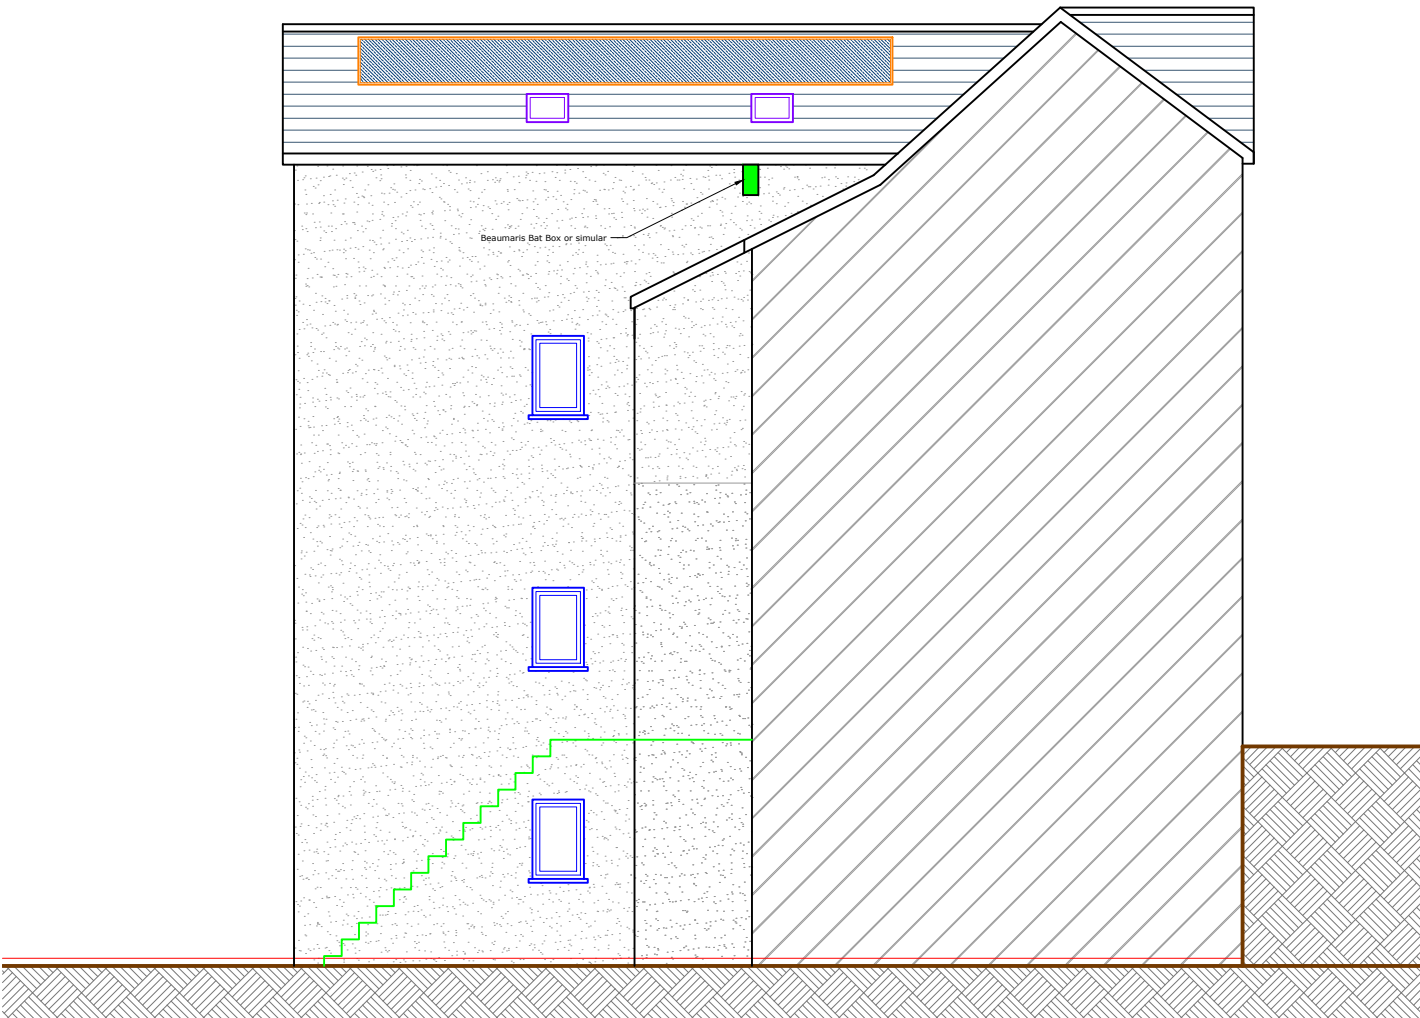

Side Elevation  
1:100

|      |                            |    |            |
|------|----------------------------|----|------------|
| A    | Solar panel re-positioning | 08 | 20/07/2026 |
| Rev. | Description                | By | Date       |

## Planning



SAURO ARCHITECTURAL DESIGN LTD  
9 ELLISTON TERRACE,  
CARMARTHEN, SA31 1HA  
Tel: (01267) 233 684  
Email: design@sauro.co.uk  
© Drawing Copyright Sauro Architectural Design Ltd

Client  
**Mr D Phillips**

Project Title  
**Proposed Commercial units & Flats**  
New Road, Skewen, Neath, SA10 6EP

Drawing Title  
**Proposed Eleavtions**

|                         |                          |                      |
|-------------------------|--------------------------|----------------------|
| Scale<br><b>1:100</b>   | Sheet Size<br><b>A3</b>  |                      |
| Date<br><b>20/03/26</b> | Drawn by<br><b>08</b>    | Checked by           |
| Job No.<br><b>1367</b>  | Drawing No.<br><b>04</b> | Revision<br><b>A</b> |