



PROPOSED EXTENSION, INTERNAL
ALTERATIONS,
243 WESTERN AVENUE,
NEATH PORT TALBOT
PROPOSED PLANS, SECTIONS AND
ELEVATIONS


SOUTH WEST ELEVATION

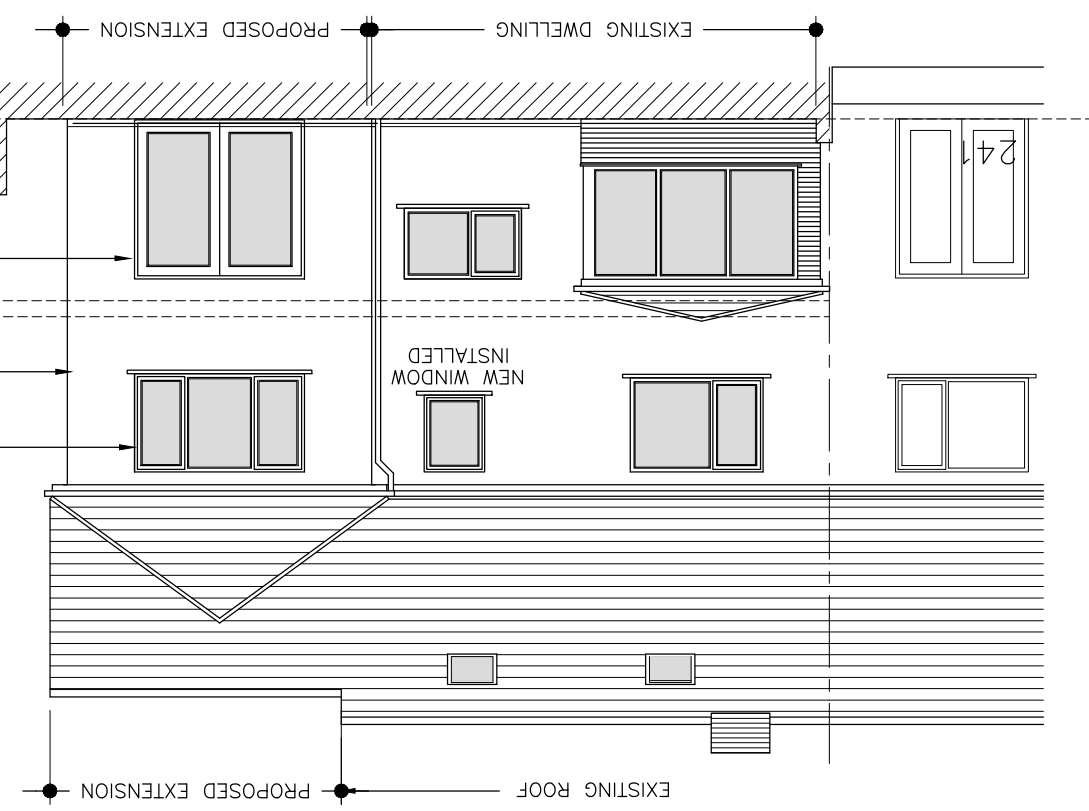


NORTH WEST ELEVATION

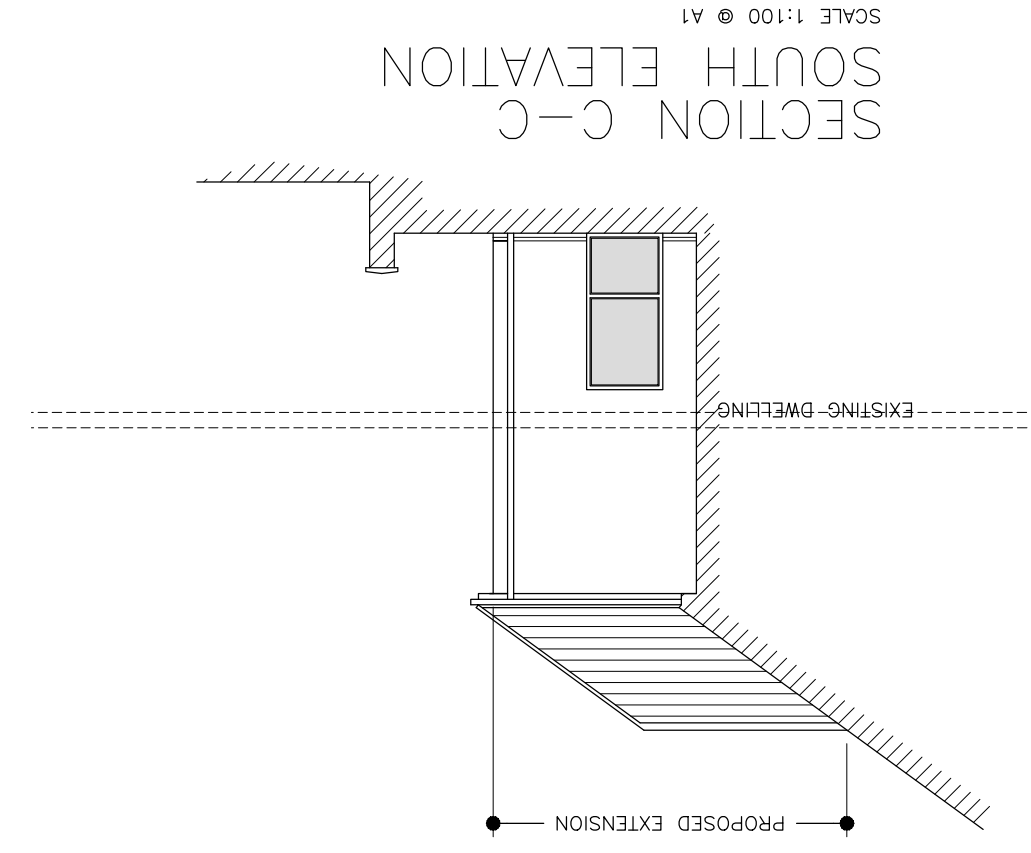


NORTH WEST ELEVATION

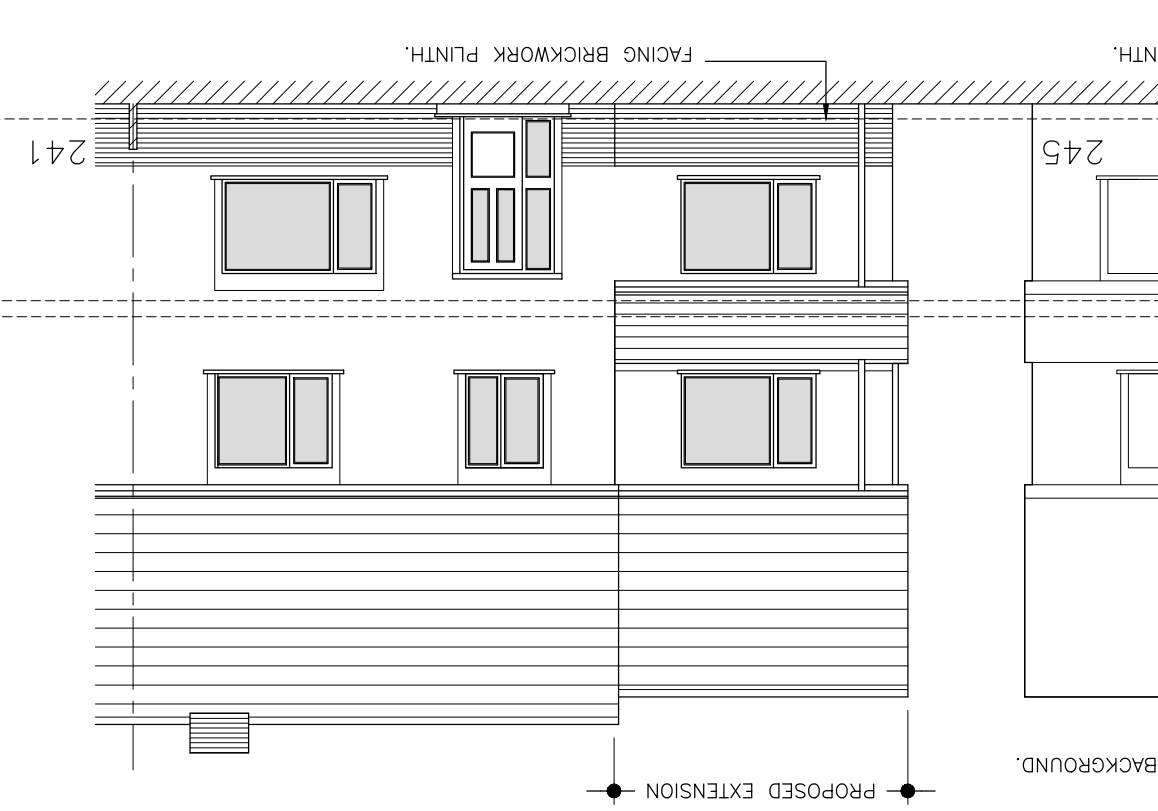


TYPICAL SECTION

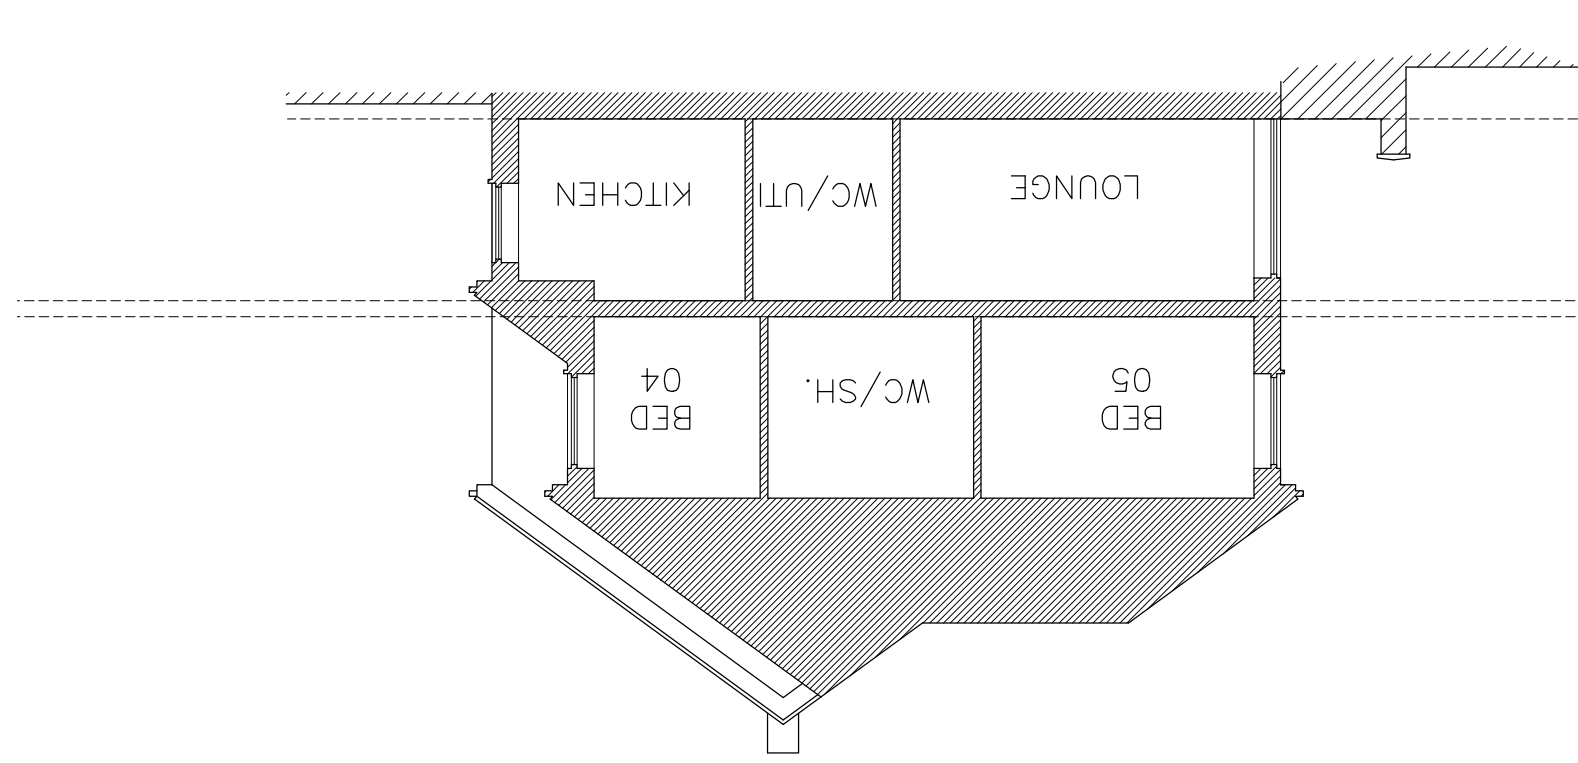


GROUND FLOOR PLAN

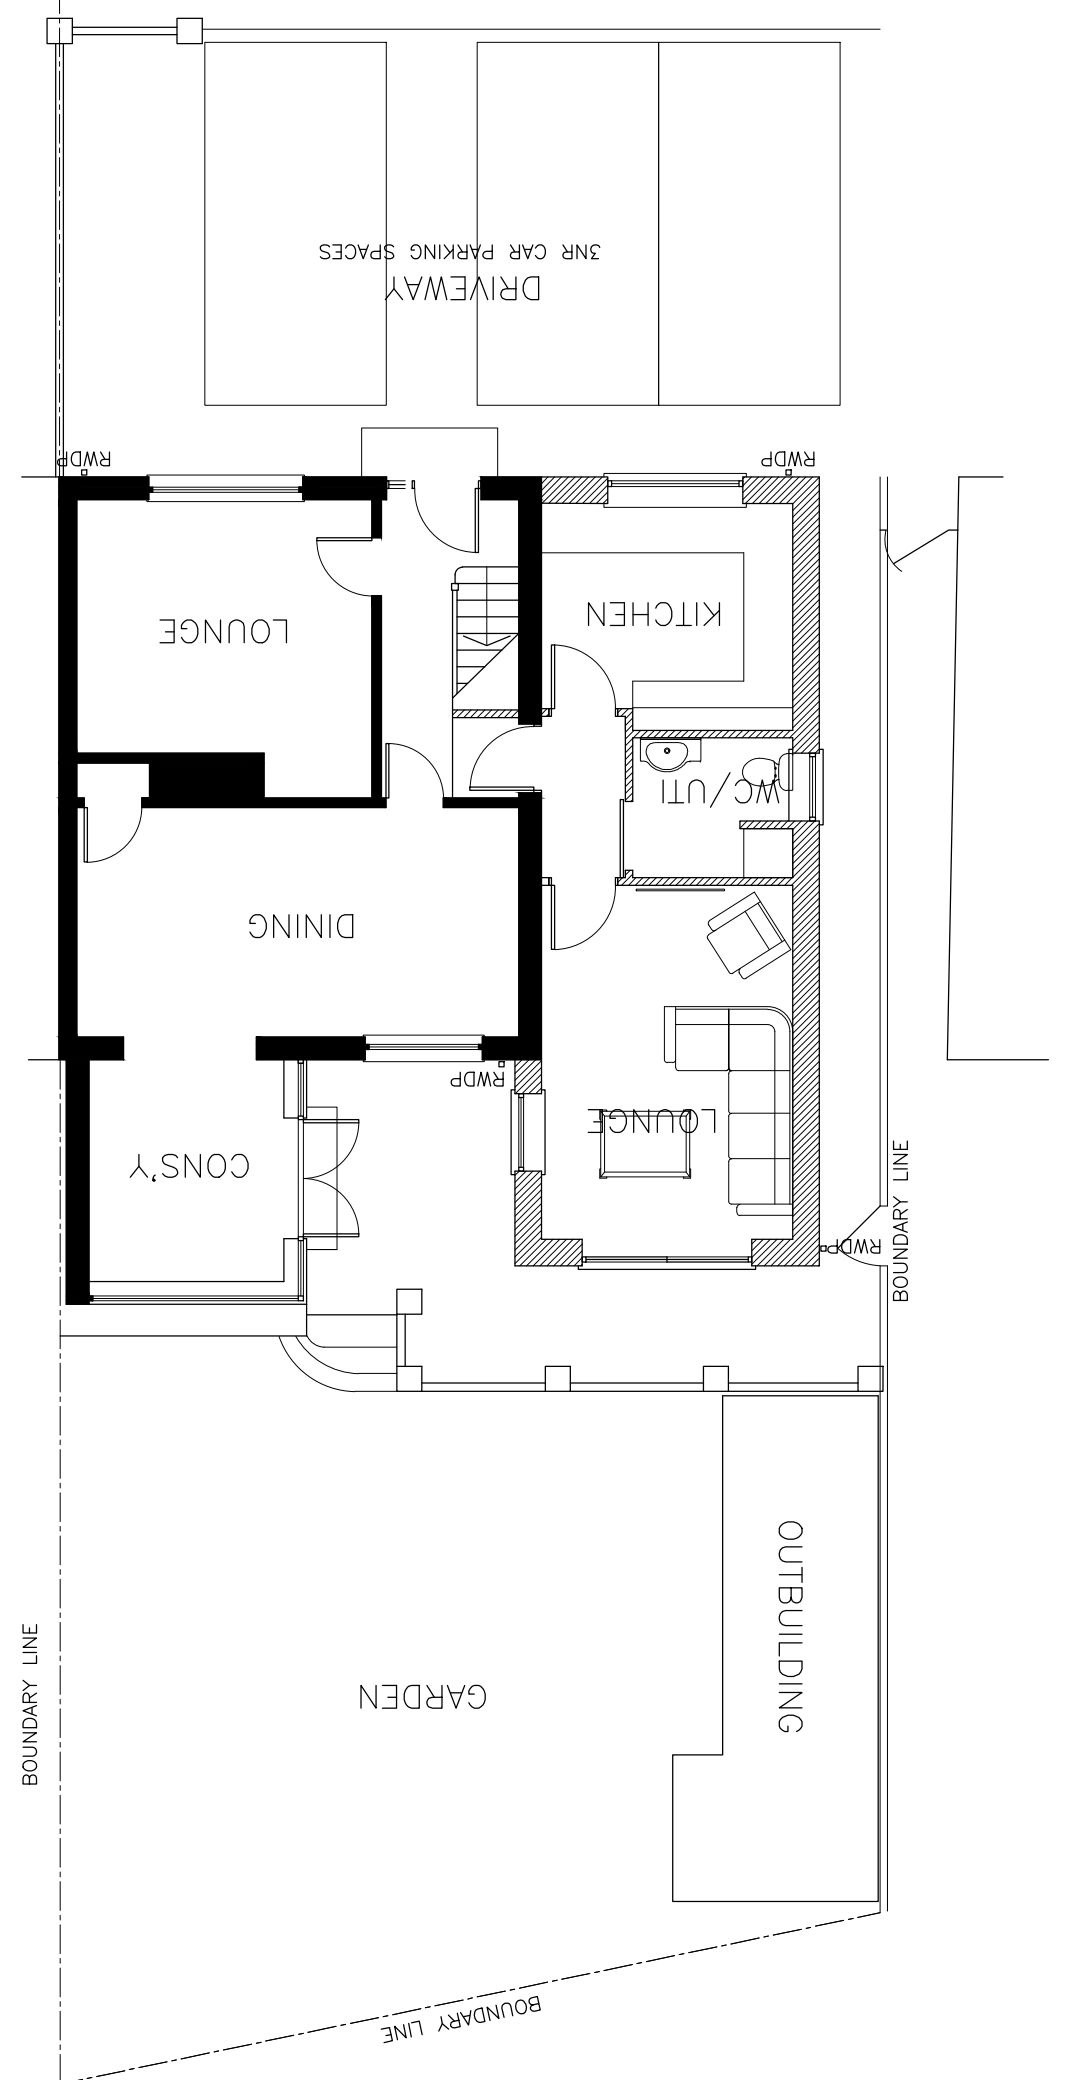

FIRST FLOOR PLAN

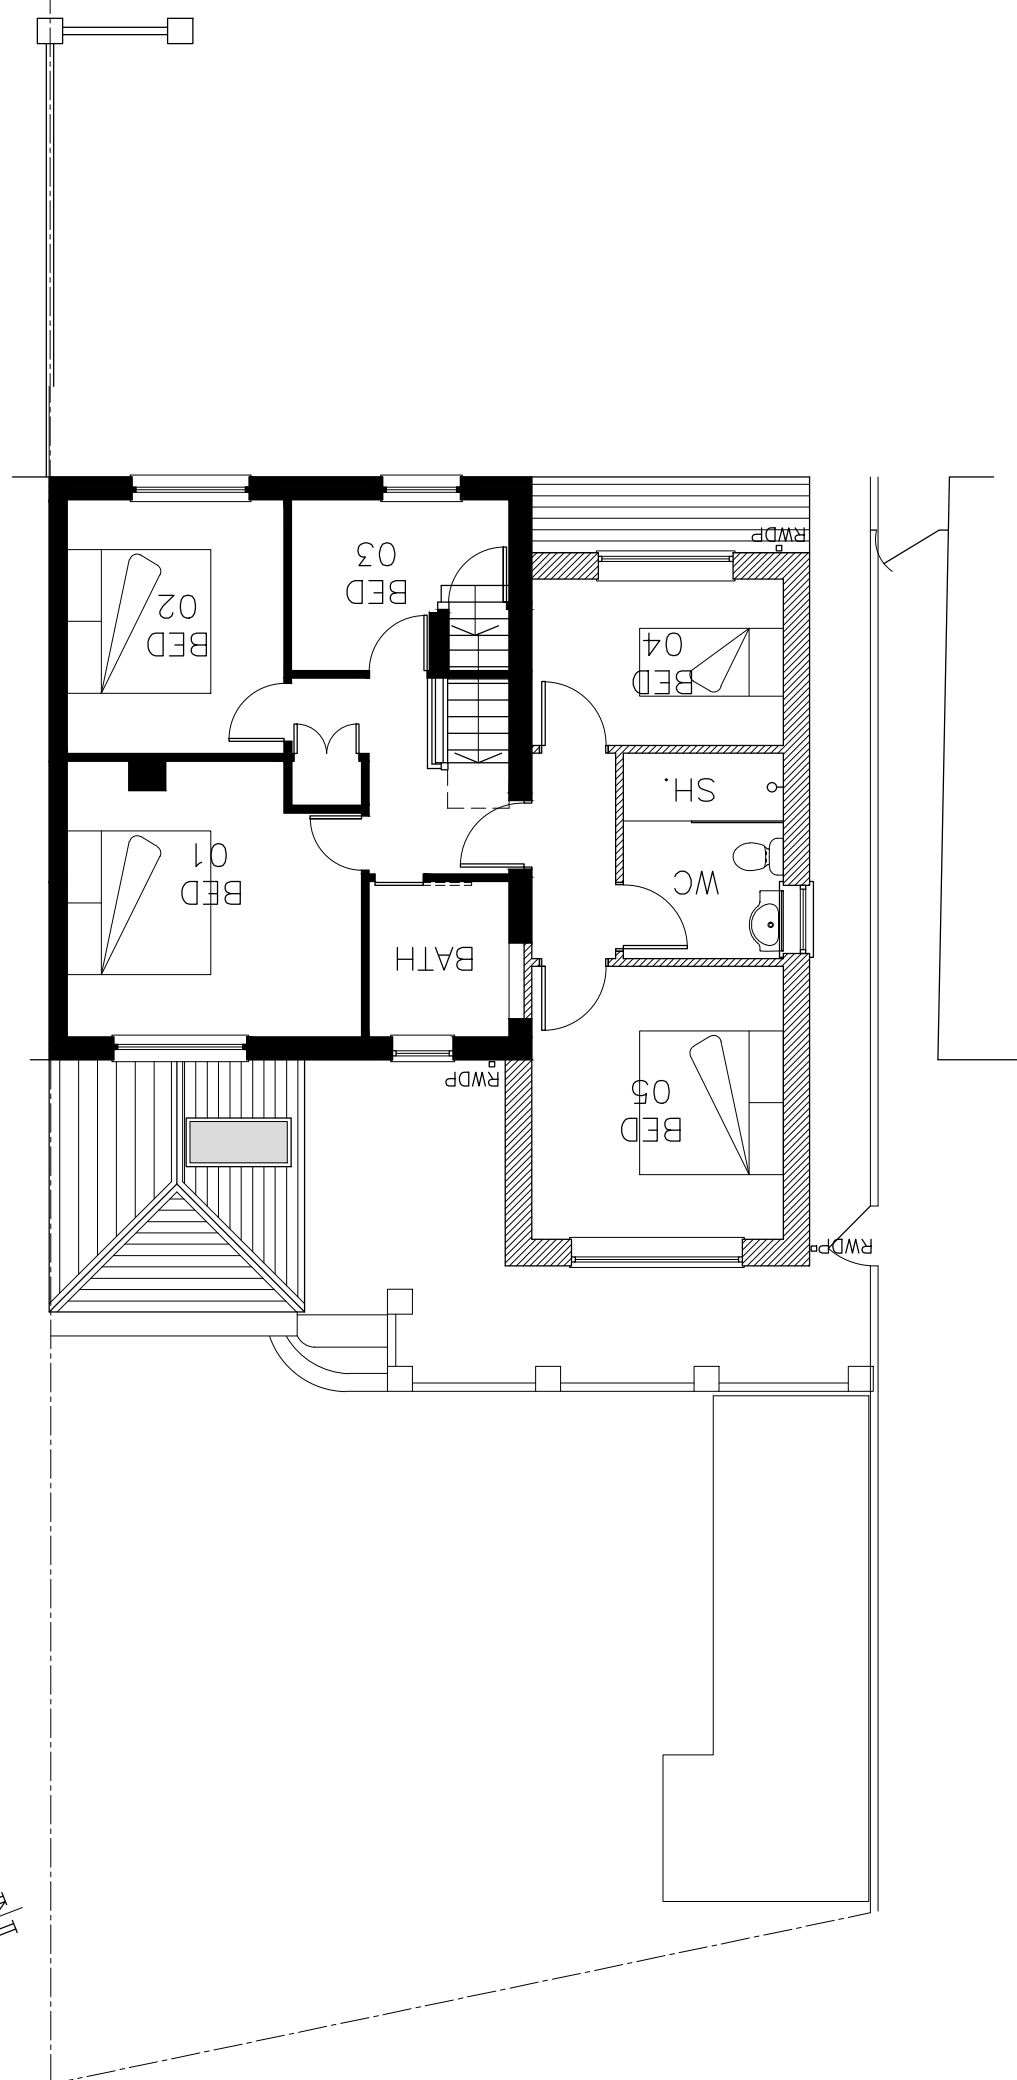

ROOF PLAN

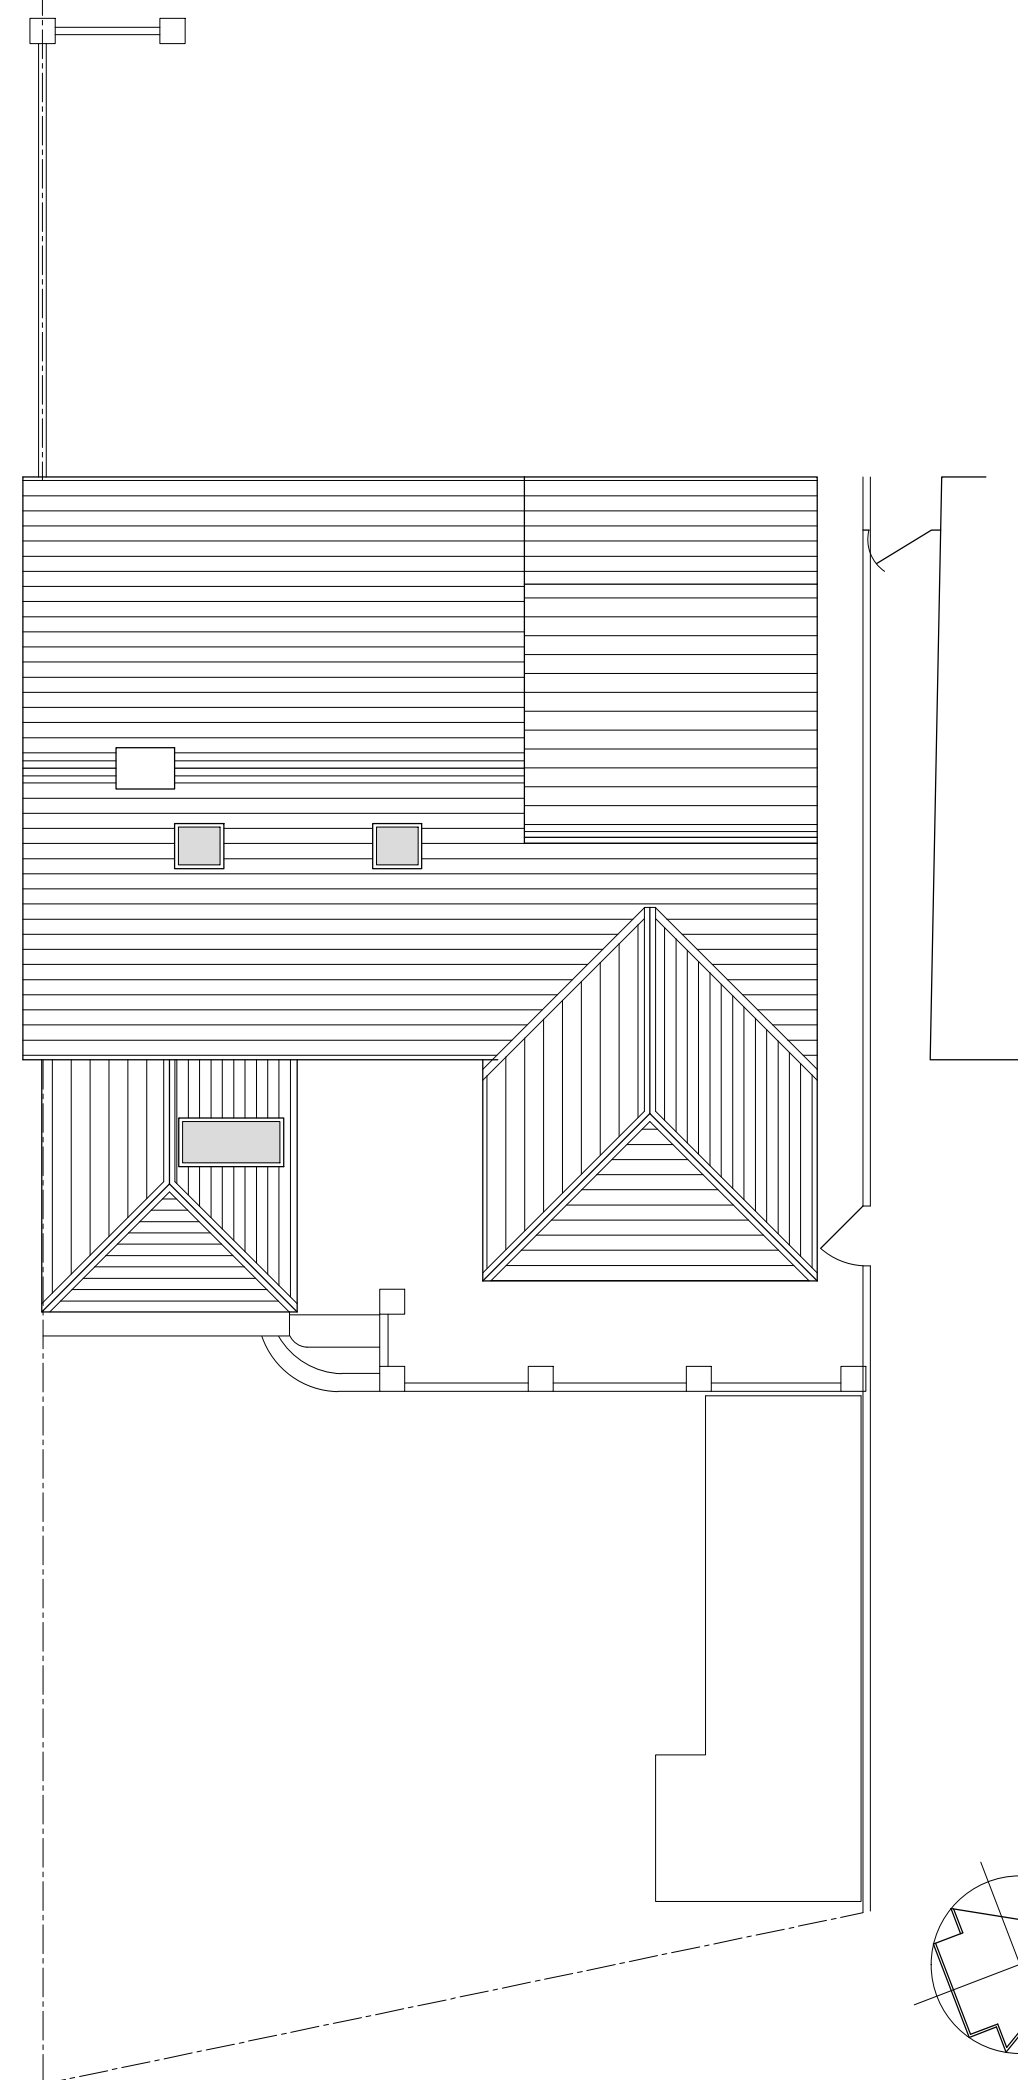PROPOSED SITE PLAN
SCALE 1:200 @ A1