




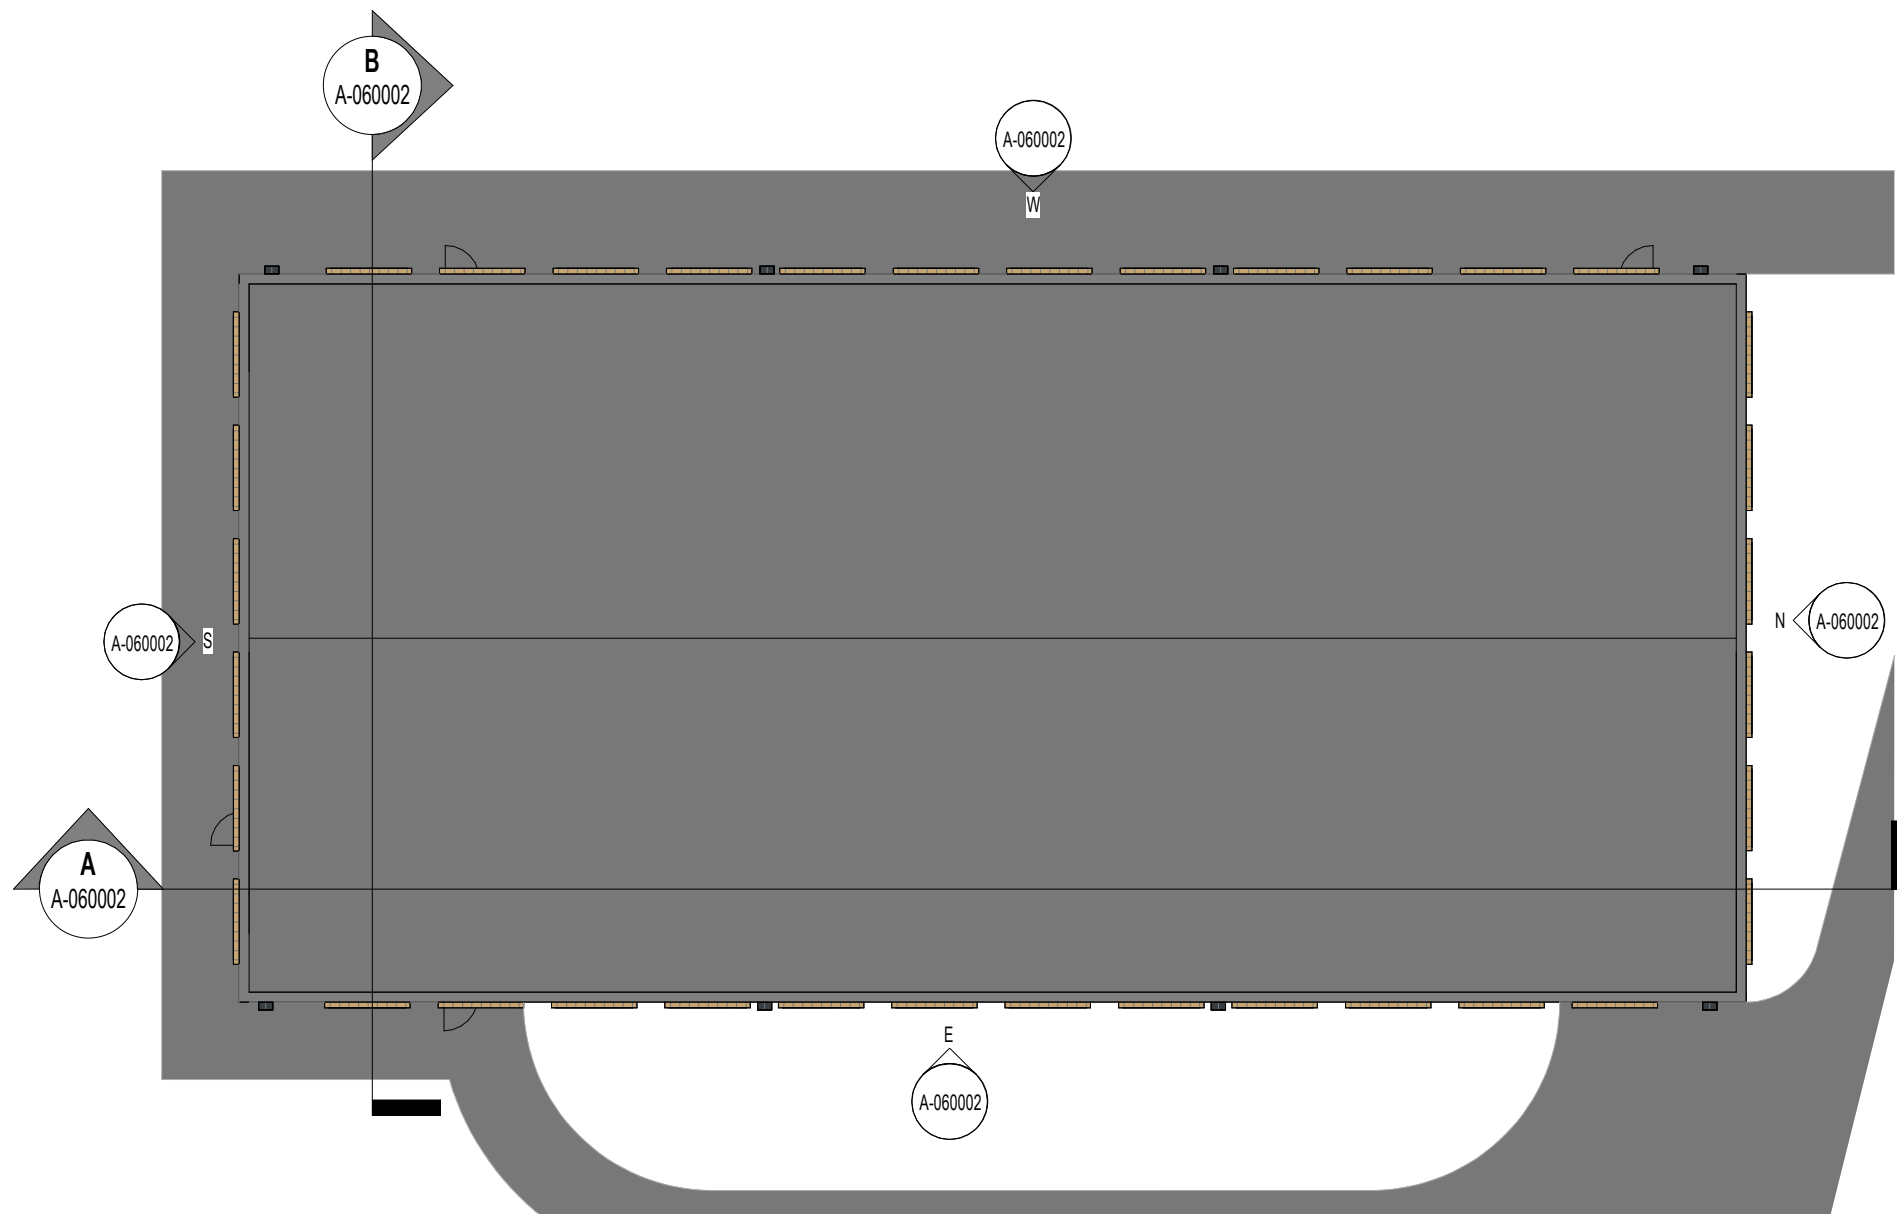

Area 25_Office
1 : 200

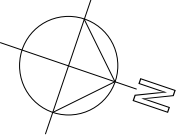

Area 25 - Office - 3D View

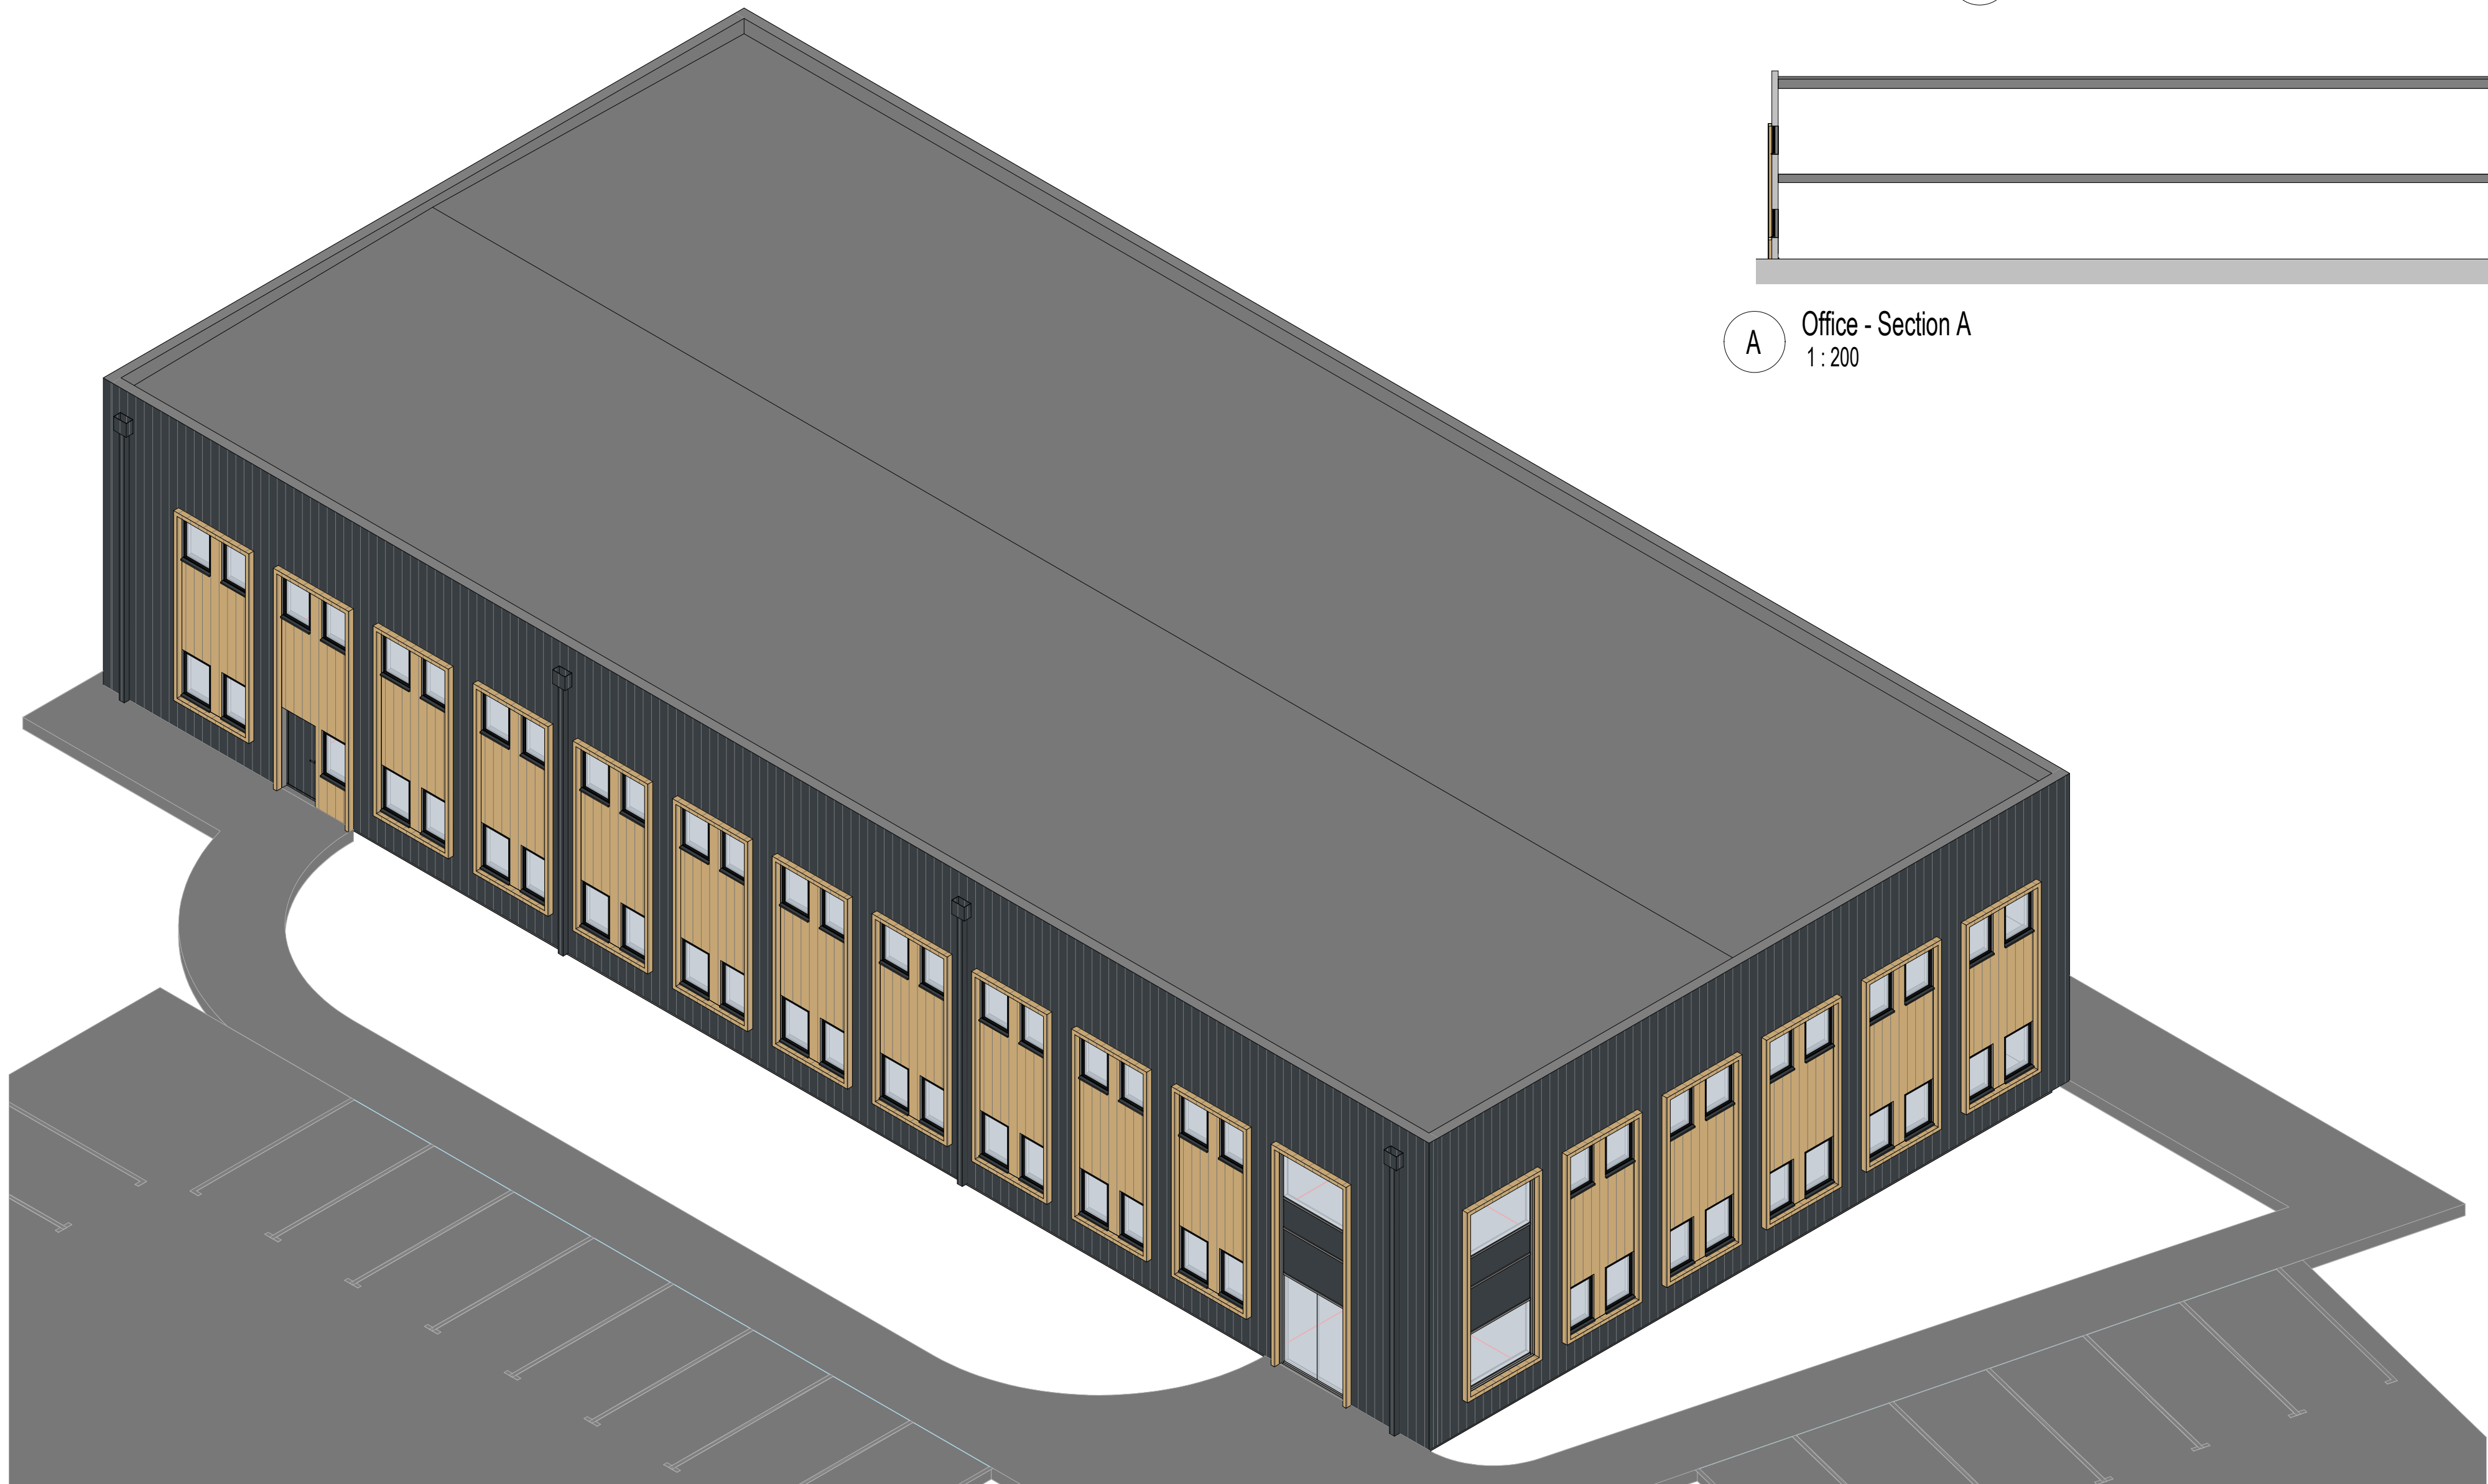

Office - West Elevation
1 : 200




Office - South Elevation
1 : 200




Office - North Elevation
1 : 200



Office - East Elevation
1 : 200

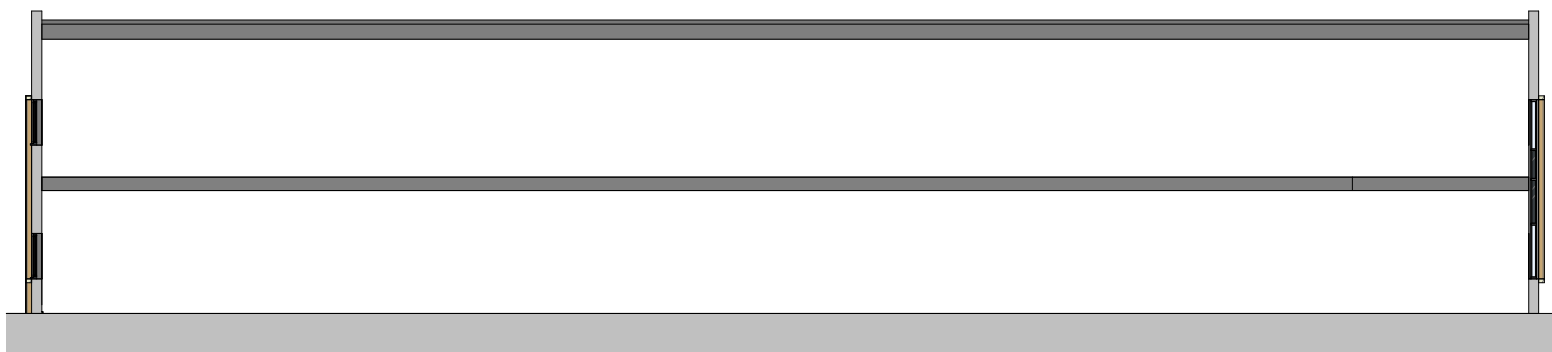

Office - Section A
1 : 200

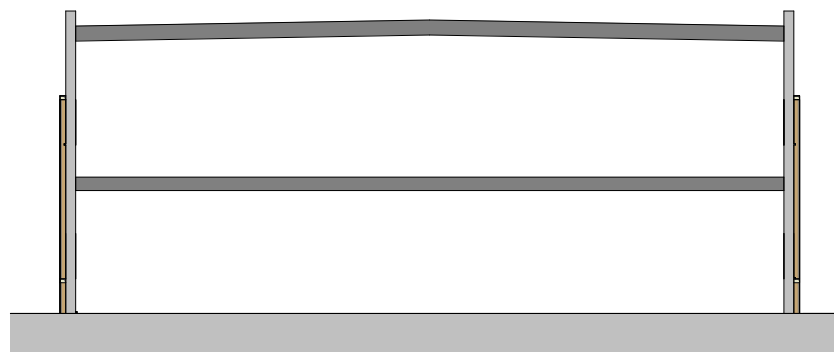


Office - Section B
1 : 200

Construction (Design and Management) Regulations
Design risk assessments are carried out throughout the design stage of this project in accordance with company procedures and manuals. Where reasonably possible all areas of risk applicable to design and end use of the construction have been identified and then eliminated, mitigated or recorded as a residual risk. Note that general risks of which a competent designer or contractor should be aware are not included. This drawing is to be used in conjunction with the Pre-construction Information and all related documents prepared in accordance with the current Construction (Design and Management) Regulations 2015 and all applicable Health and Safety legislation as currently amended.

Material Schedule - Office

Element	Material
Facade	Profiled Metal Cladding • Anthracite • Straw
Roof	Rubber Roofing Finish • Black
Fenestration	Aluminium windows & doors • Anthracite

P01	Updates following Comments	23/06/2026
P00	Initial Issue	05/06/2026
REV.	DESCRIPTION (DRAWN BY) CHECKED BY APPROVED BY	DATE
RIBA PLAN OF WORK	WORKSTAGE	LEVEL OF MODEL DEFINITION (LoD)
Stage 3 - Spatial Coordination		LoD 3 - Approximate Model
PURPOSE OF ISSUE - SUITABLE FOR...	STATUS or SUITABILITY	
Planning Submission	Status S2 - Delivery Team Information	

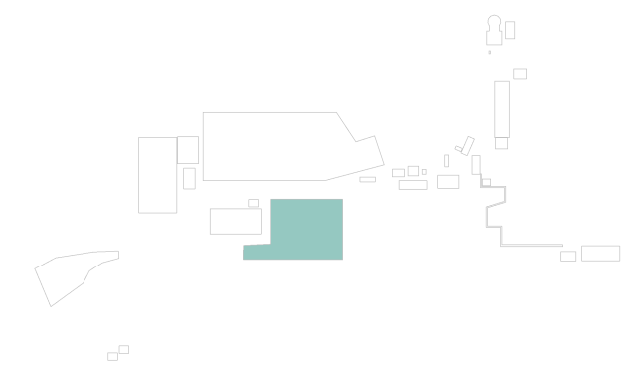

CARDIFF 029 2052 8140
LONDON 0207 138 3560
WREXHAM 01978 357 887
www.lawray.co.uk
CLIENT
Tata Steel UK Ltd.

PROJECT TITLE
EAF PROJECT, PORT TALBOT

DRAWING TITLE
Area 25 Proposed GA - Office

PROJECT No	20007	SCALE @ A1	1 : 200
DRAWING No	1192: Project-Originate - Volume - Level - Type - Role - Number	REVISION	
1851/02/2007	1960: Project-Originate - Functional - Spatial - Form - Discipline - Number		
+42.2018.6	18.04.03/01609	EAF-LAW-25-X-DR-A-060002	P01
DO NOT SCALE	Any discrepancy or query concerning this drawing should be referred to the Architect. Copyright © LAWRAY LIMITED. Registered Office: Greenmeadow Springs, 1 Cae Gwydd, Tongwynlais, CARDIFF CF15 7AB. Reg. Co. No. 2724178. VAT Reg. No. 134 2146 06.		

