


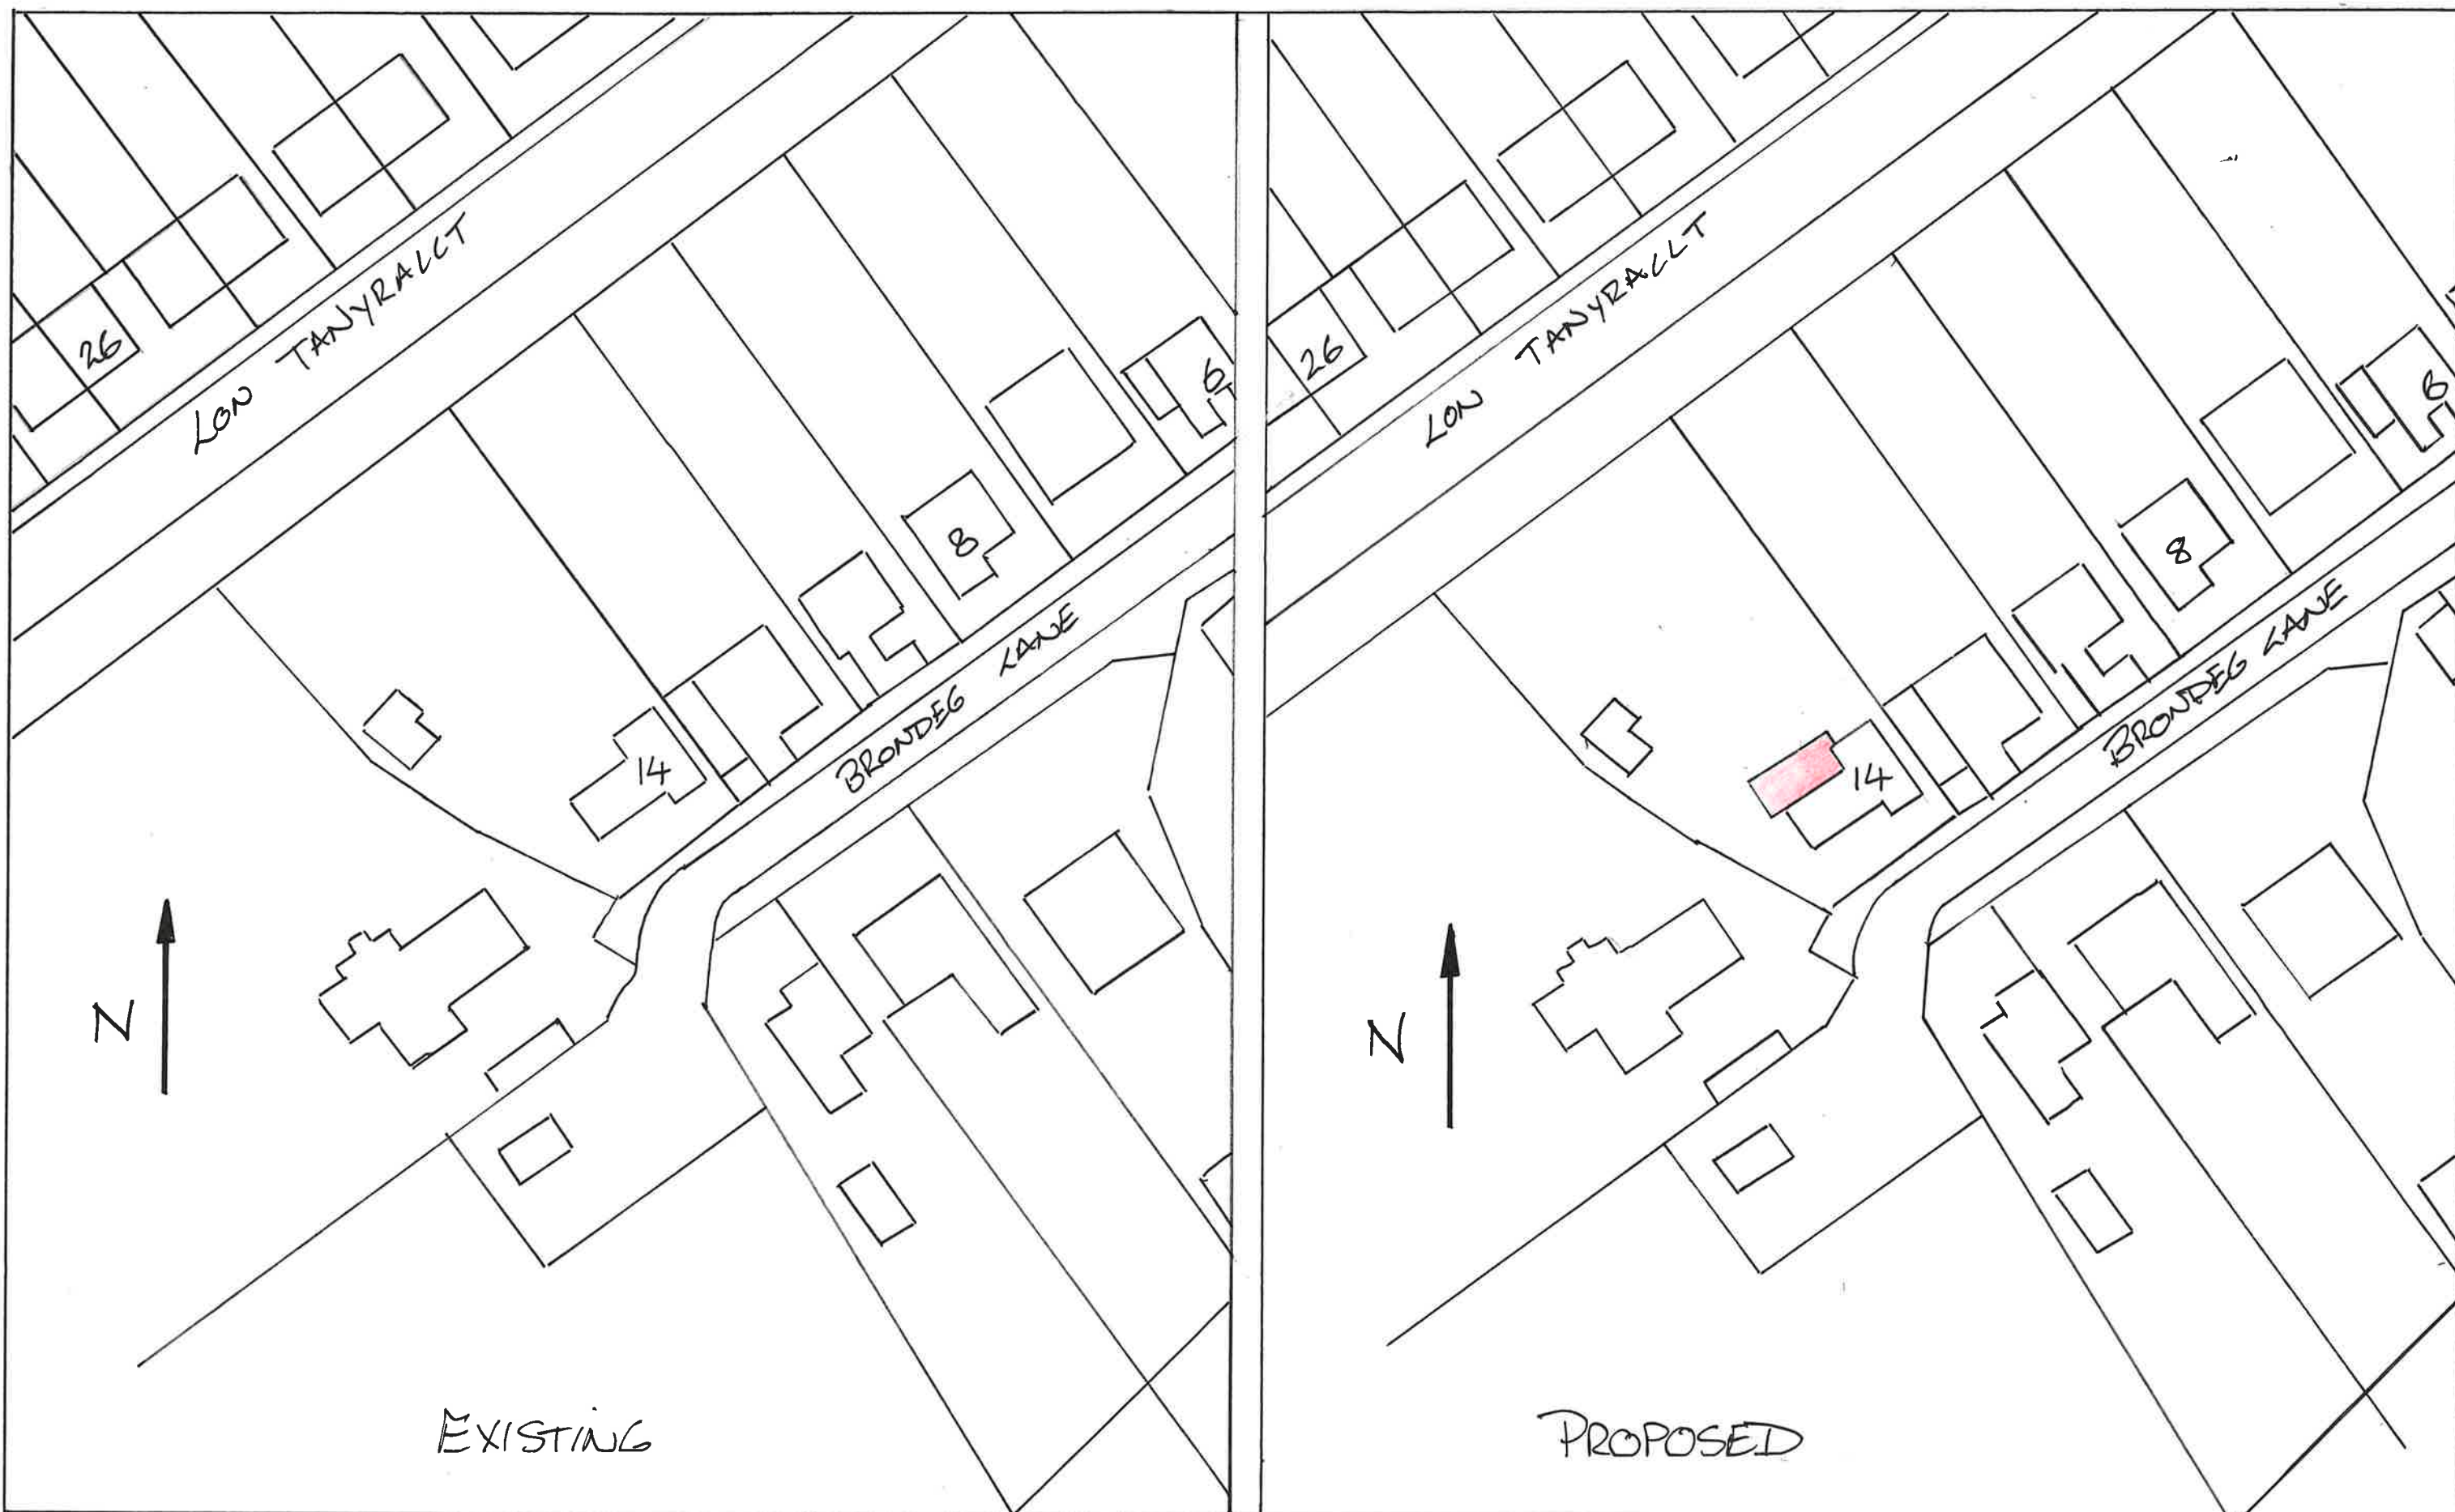

PROPOSED EXTENSION AT
 N^o 14 BRONDEG LANE ALLTWEN
 PONTARIDAWNE SWANSEA SAG 3AE

"AMENDED SCHEME"
SITE PLANS
EXISTING AND PROPOSED

SCALE 1:500
 AT A3