


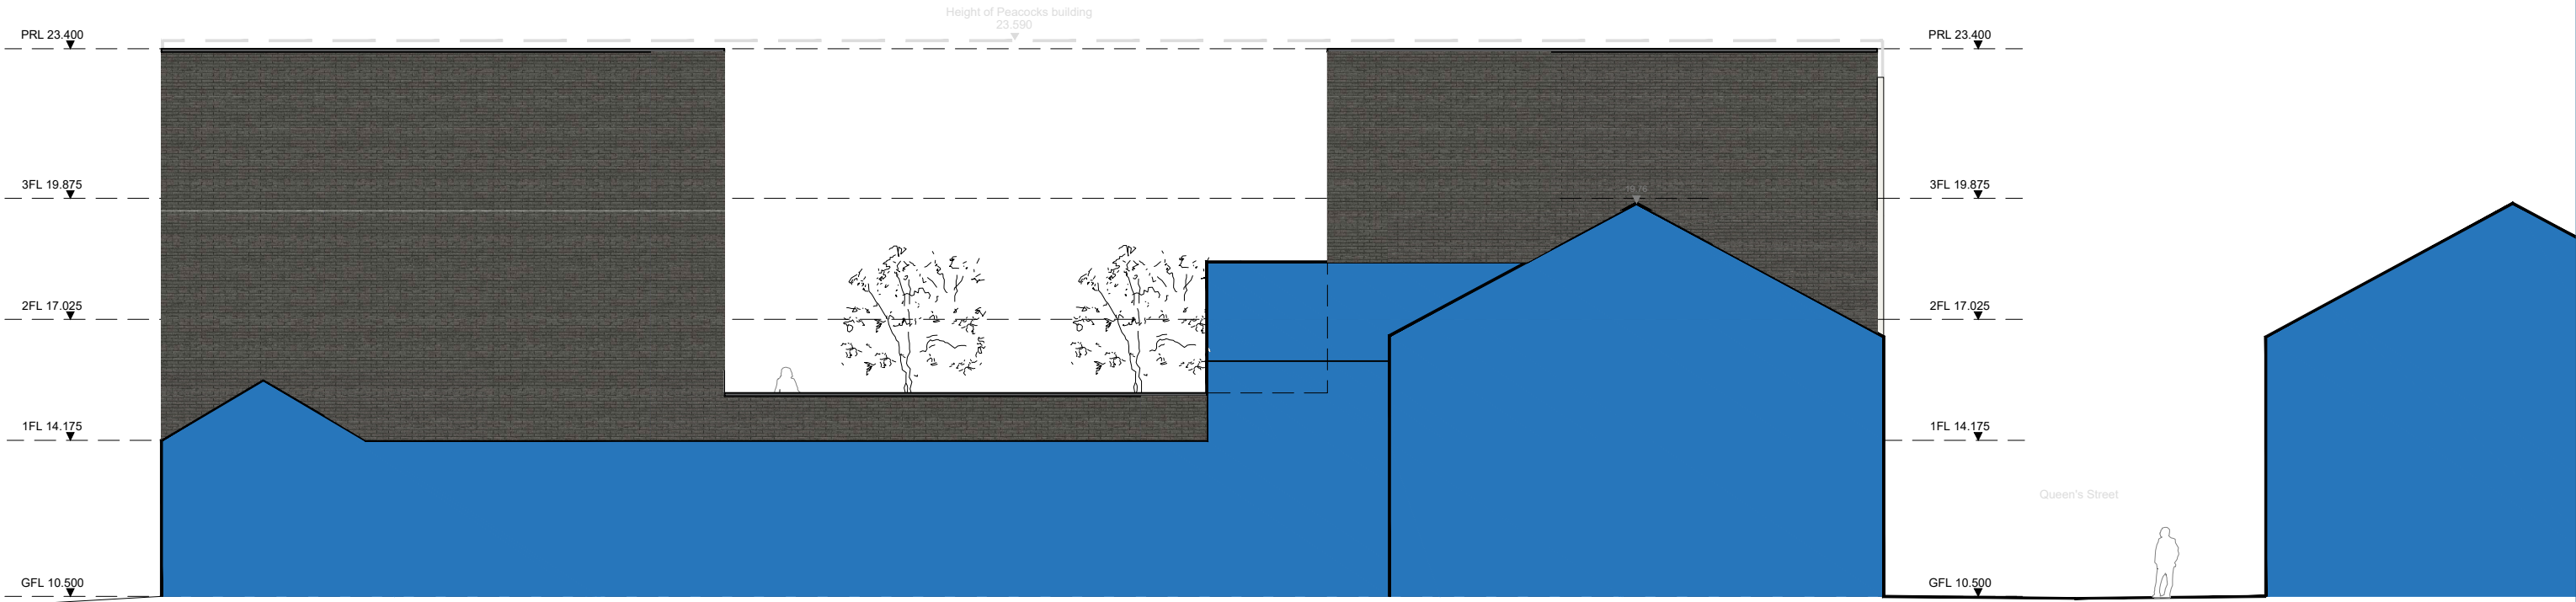

Proposed South East Elevation

CLIENT Mr. Tariq Ahmed	SCALE @ A3 1:150	DATE Apr 26	DRAWN BY SC	REV.	DESCRIPTION	DATE
JOB TITLE 8 - 12 Queen Street, Neath	JOB NO. 2515	DRAWING NO. P20-PR-TYP-ELE	REVISION -			
DRAWING TITLE Proposed Section Indicative South East Elevation	© Hammond Architectural Limited 2020 Figured dimensions must be taken in preference to scaled dimensions and any discrepancies are to be referred to Hammond Architectural Ltd. Contractors, subcontractors and suppliers must verify all dimensions on site before commencing any work or making any workshop drawings.					

**hammond**
Architectural Ltd

10 Gold Tops
Newport
NP20 4PH

t. 01633 844970
e. info@hammond-ltd.co.uk

www.hammond-ltd.co.uk