



POROUS ASPHALT
SCALE 1:10

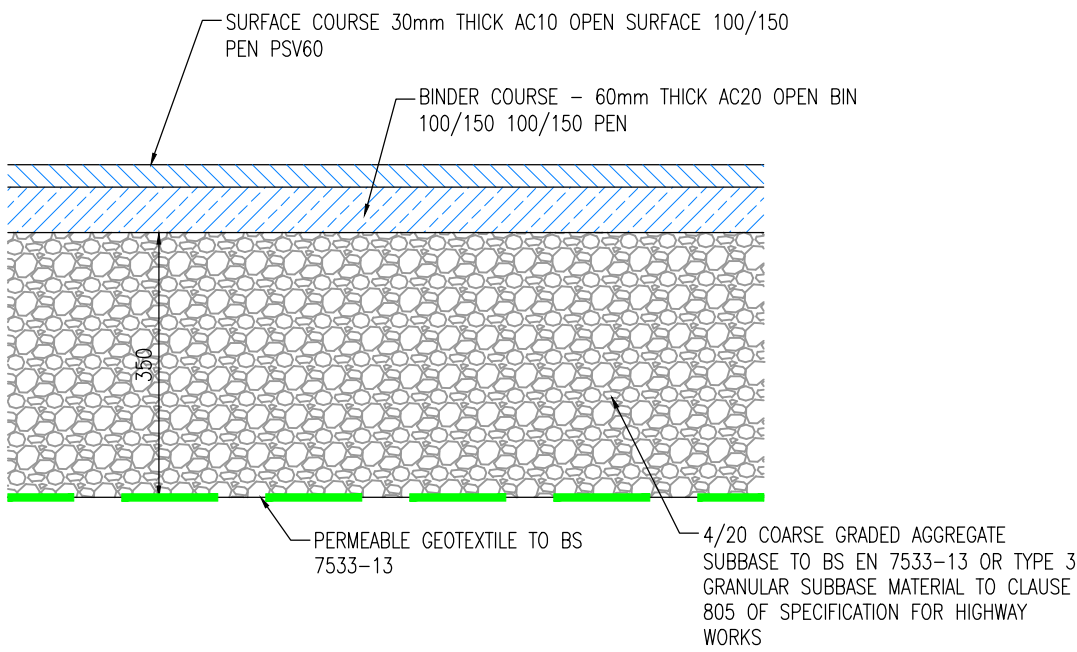

POROUS BLOCKWORK
SCALE 1:10

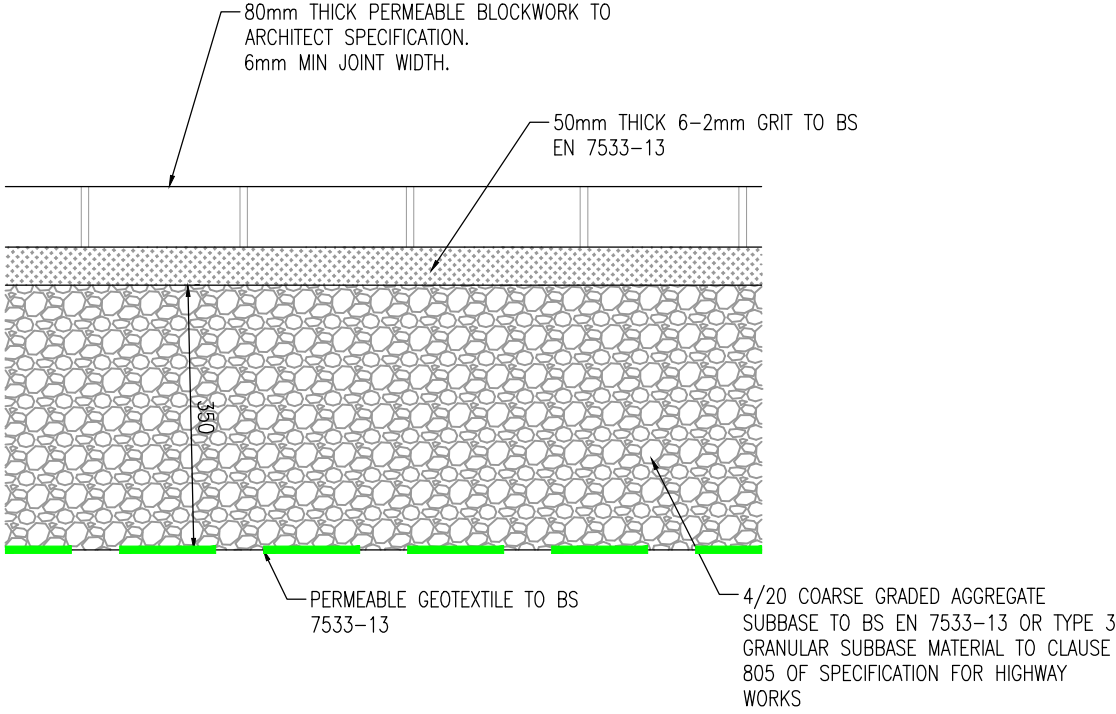


- GENERAL NOTES
1. DO NOT SCALE THIS DRAWING.
 2. CONTRACTOR TO CHECK ALL DIMENSIONS AND REPORT ALL ERRORS AND OMISSIONS TO THE ENGINEER.
 3. ANY DISCREPANCY TO BE REPORTED IMMEDIATELY TO THE ENGINEER.
 4. THIS DRAWING TO BE READ IN CONJUNCTION WITH ALL RELEVANT ARCHITECTS, SUBCONTRACTORS AND SPECIALISTS DRAWINGS AND SPECIFICATIONS.

A	UPDATED TO NEW LAYOUT	MK	21.05.26
Rev.	Detail	By	Date


Revisions

Reinforcement schedules nos.

IMPERMEABLE ASPHALT
SCALE 1:10

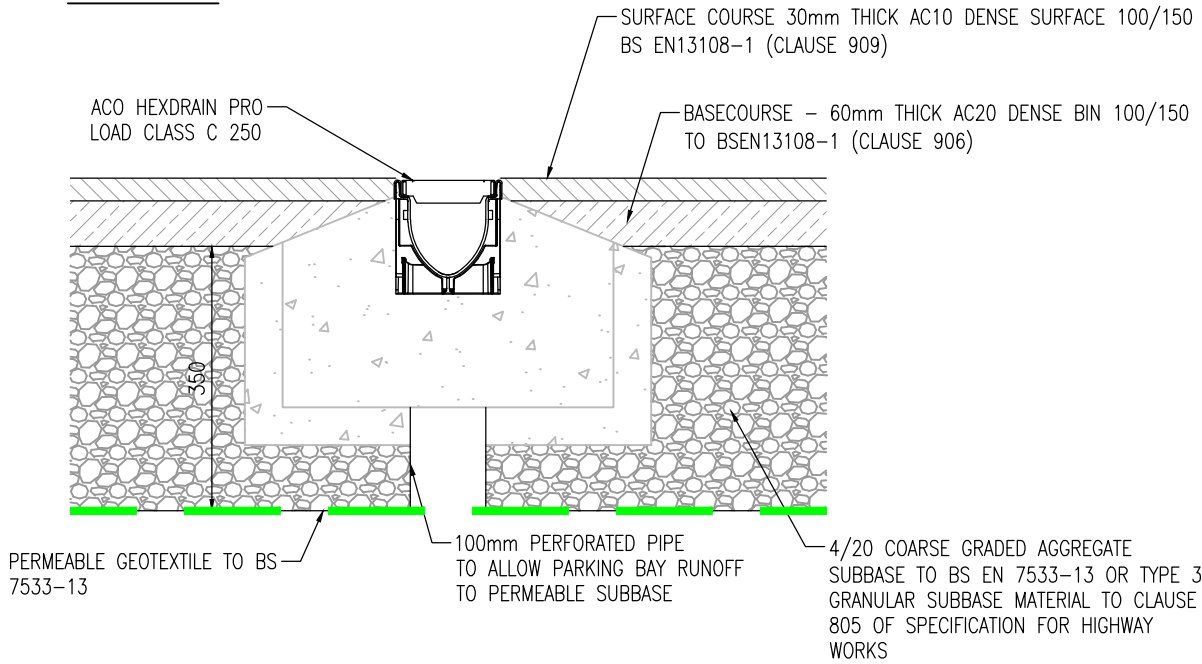

TYPICAL PLOT LAYOUT
SCALE 1:200

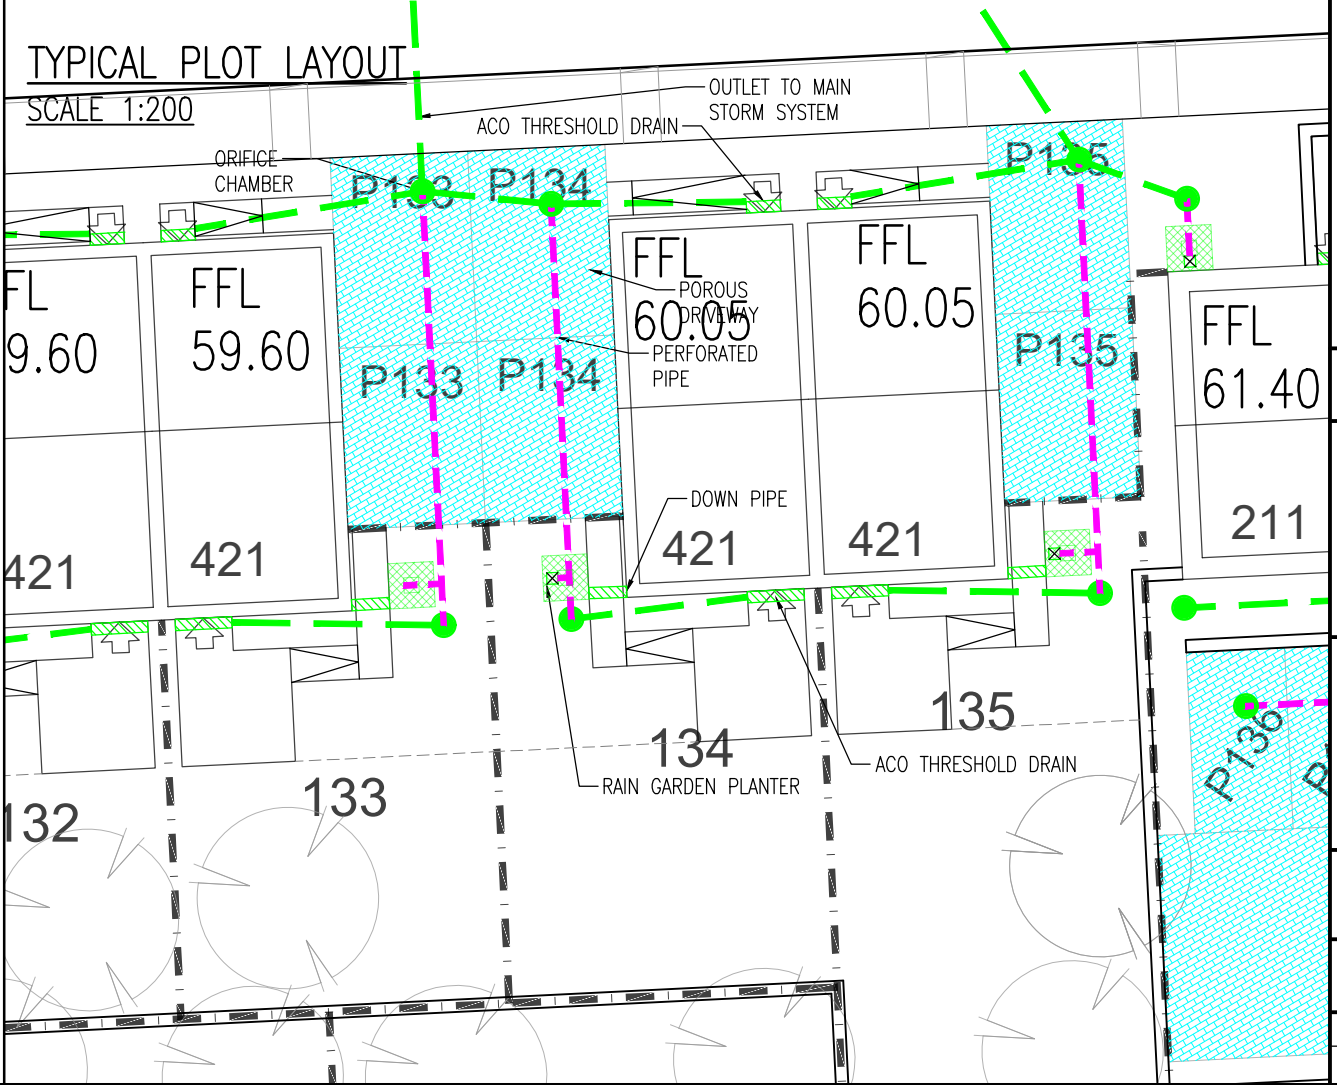

Structural & Civil Engineering Consultants

First Floor
7 St James Crescent
Swansea
SA1 6DP

Telephone +44 1792 473 182
e-mail admin@cb3consult.co.uk
web www.cb3consult.co.uk



Project
PHASE 5 RESIDENTIAL
DEVELOPMENT AT
CRYMLYN GROVE, SKEWEN

Drawing Title
PROPOSED SURFACE
WATER DRAINAGE DETAILS

PRELIMINARY

Project No. C1600	Drawing No. C-SK09	Revision A
Scales AS SHOWN	Date 06.09.21	Sheet Size A3
Drawn TE	Checked DH	