


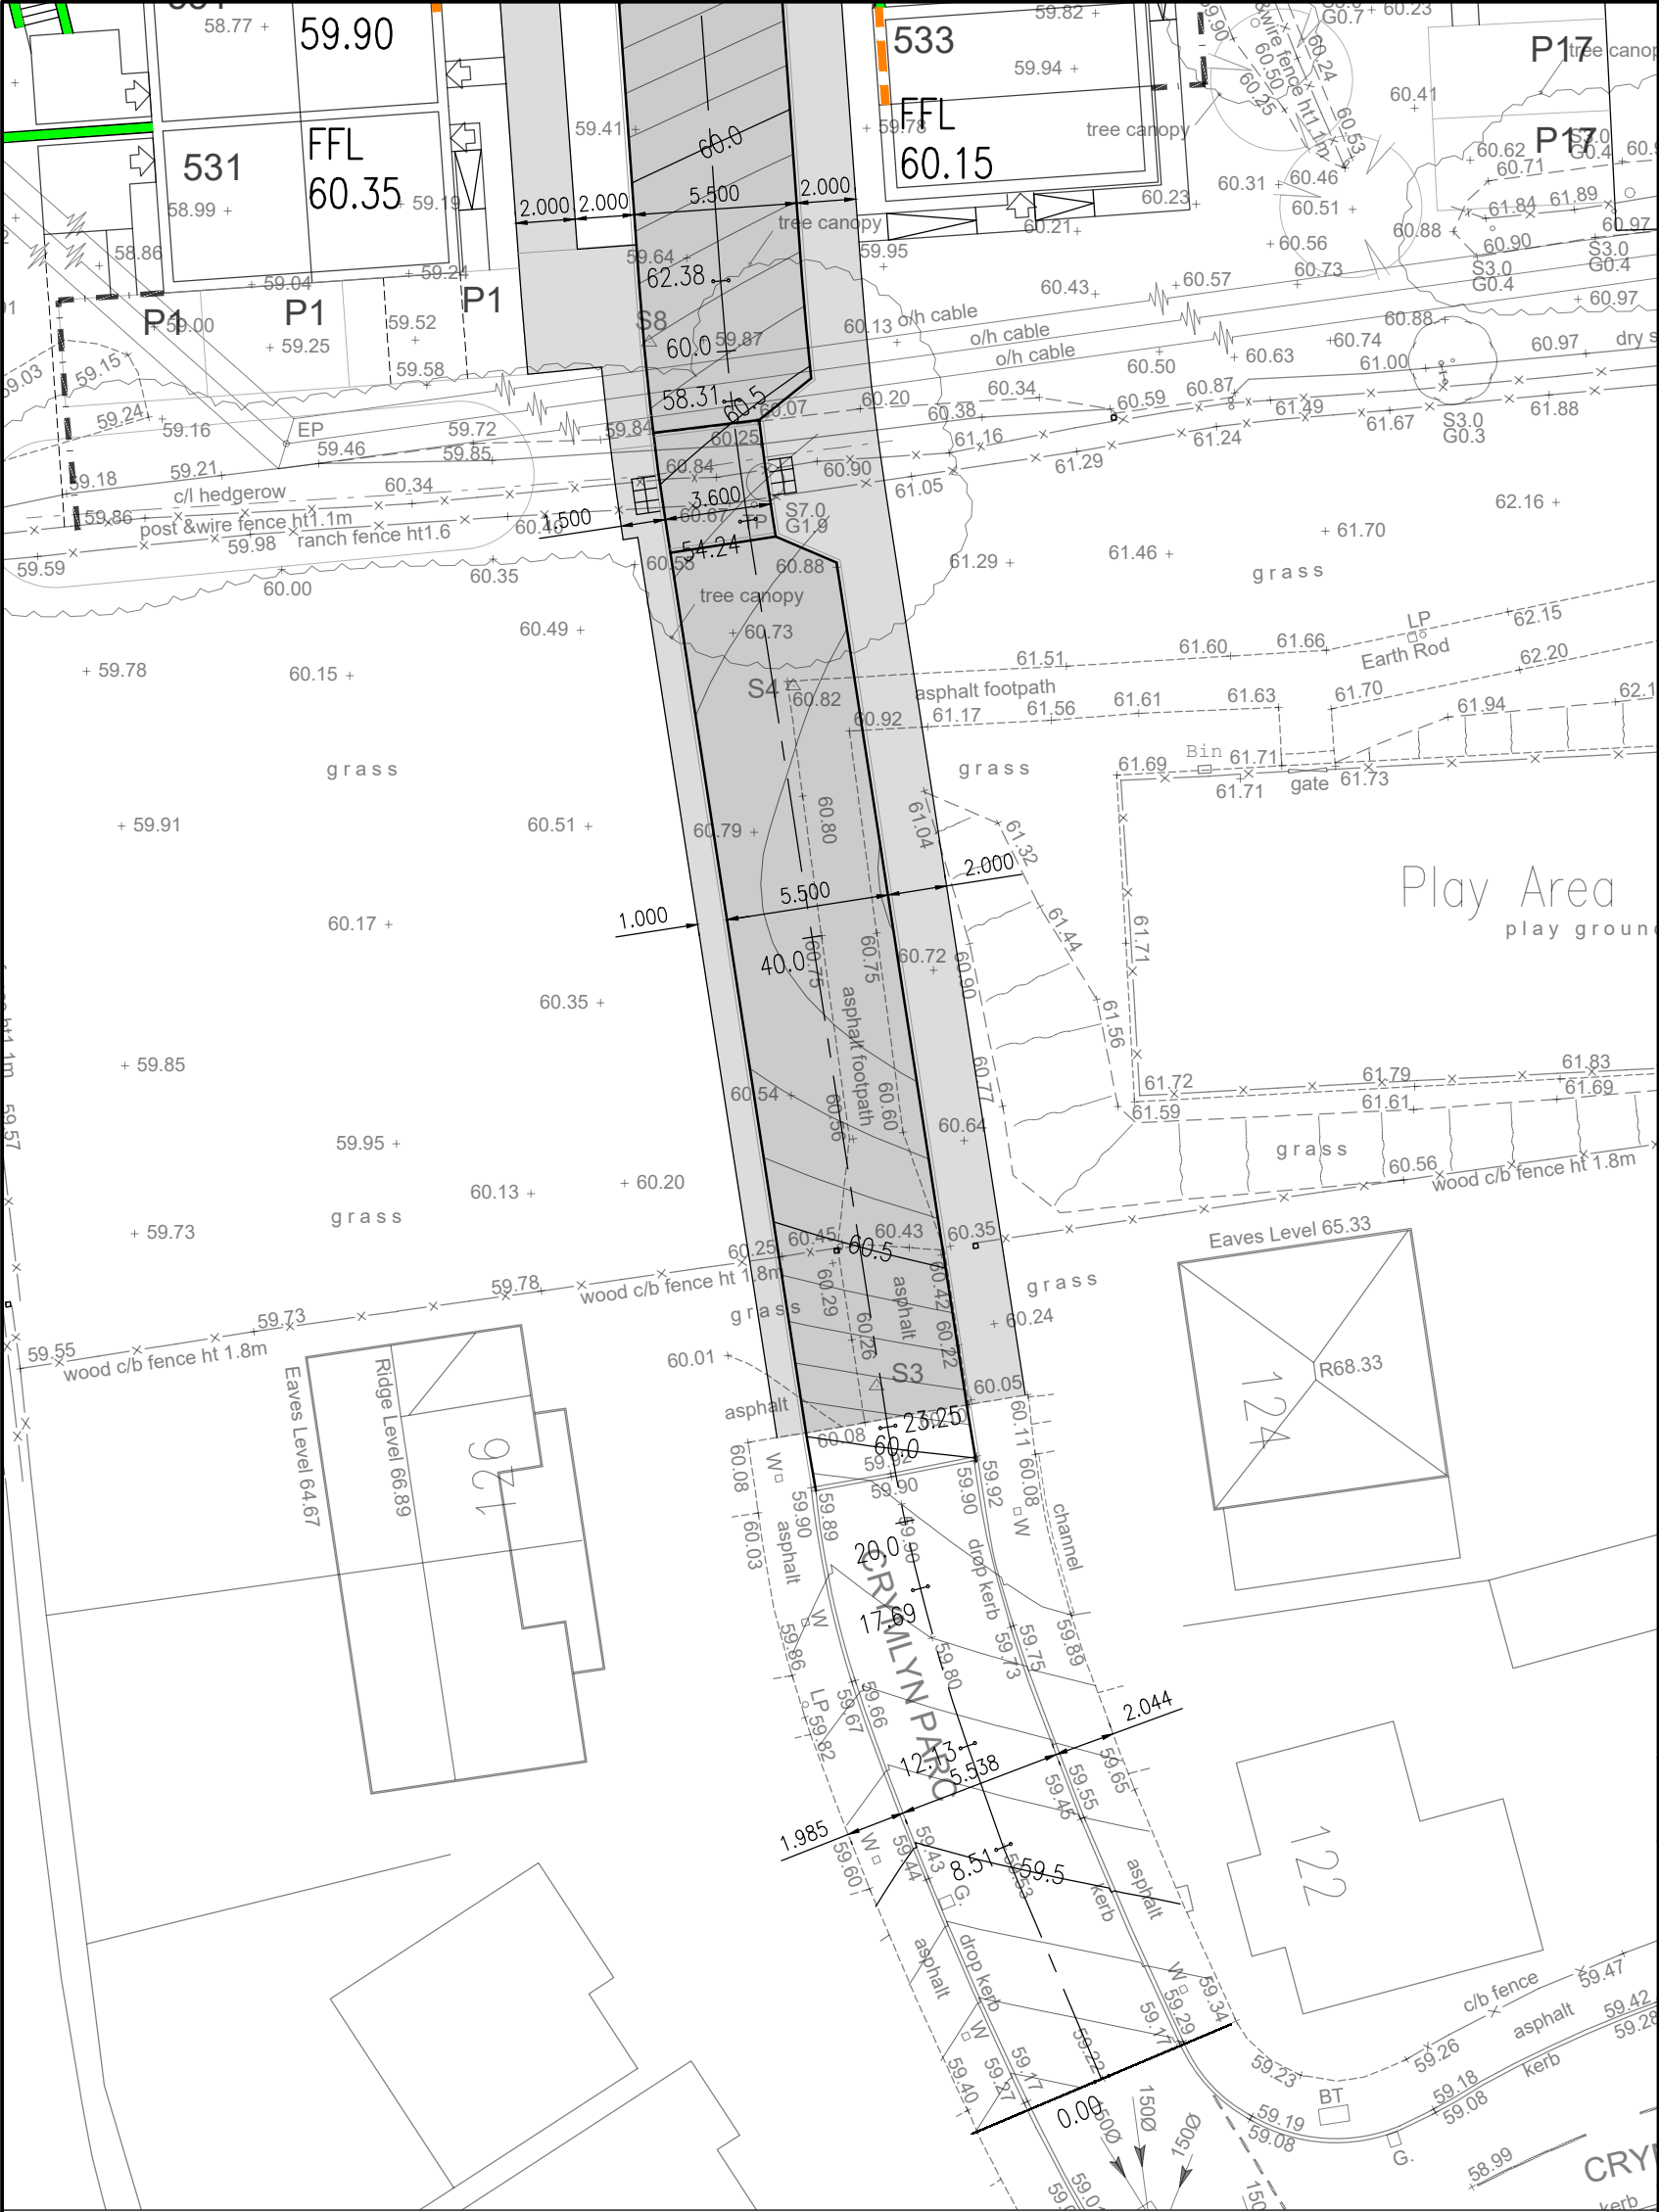

- GENERAL NOTES
- DO NOT SCALE THIS DRAWING.
 - CONTRACTOR TO CHECK ALL DIMENSIONS AND REPORT ALL ERRORS AND OMISSIONS TO THE ENGINEER.
 - ANY DISCREPANCY TO BE REPORTED IMMEDIATELY TO THE ENGINEER.
 - THIS DRAWING TO BE READ IN CONJUNCTION WITH ALL RELEVANT ARCHITECTS, SUBCONTRACTORS AND SPECIALISTS DRAWINGS AND SPECIFICATIONS.

Rev.	Detail	By	Date
------	--------	----	------

Revisions

Reinforcement schedules nos.



Structural & Civil Engineering Consultants

First Floor
7 St James Crescent
Swansea
SA1 6DP

Telephone +44 1792 473 182
e-mail admin@cb3consult.co.uk
web www.cb3consult.co.uk




Project
PHASE 5 RESIDENTIAL DEVELOPMENT AT CRYMLYN GROVE, SKEWEN

Drawing Title
SITE ACCESS PLAN CRYMLYN PARC

INFORMATION

Project No. C1600	Drawing No. C-SK-24
Scales 1:250	Date 18.05.26
Drawn TE	Checked DH
Sheet Size A3	Revision —

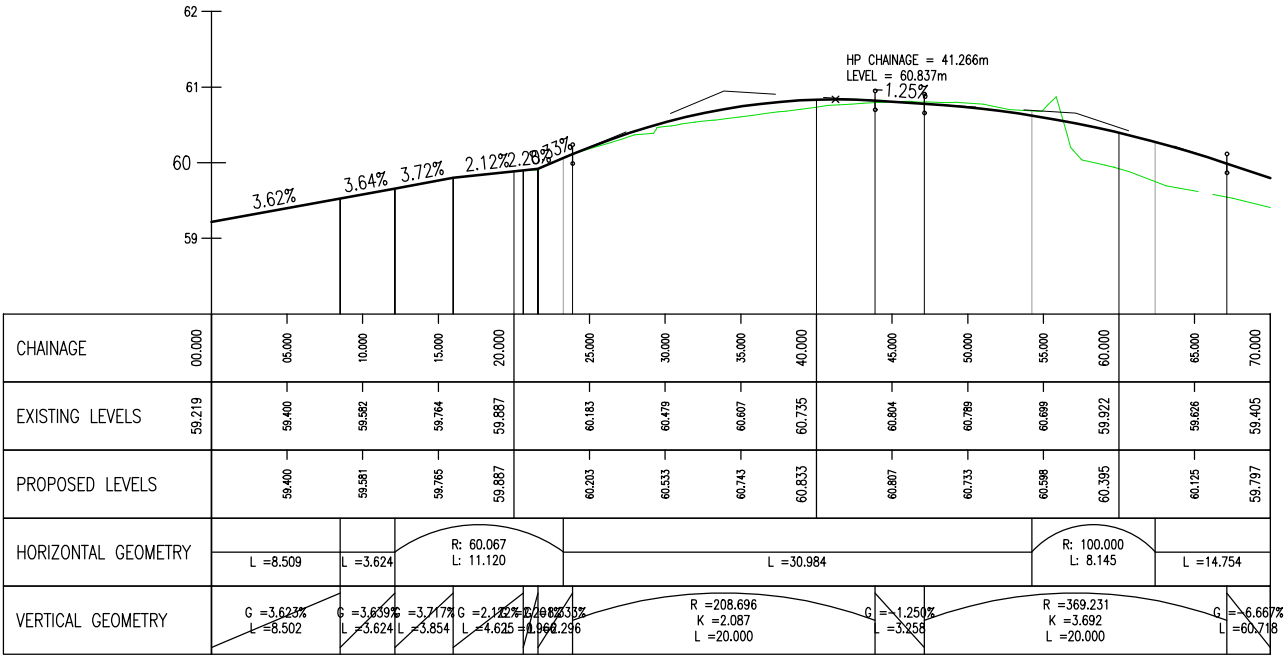

RD1 - LONGSECTION
SCALE: H 1:500,V 1:100. DATUM: 58.000