

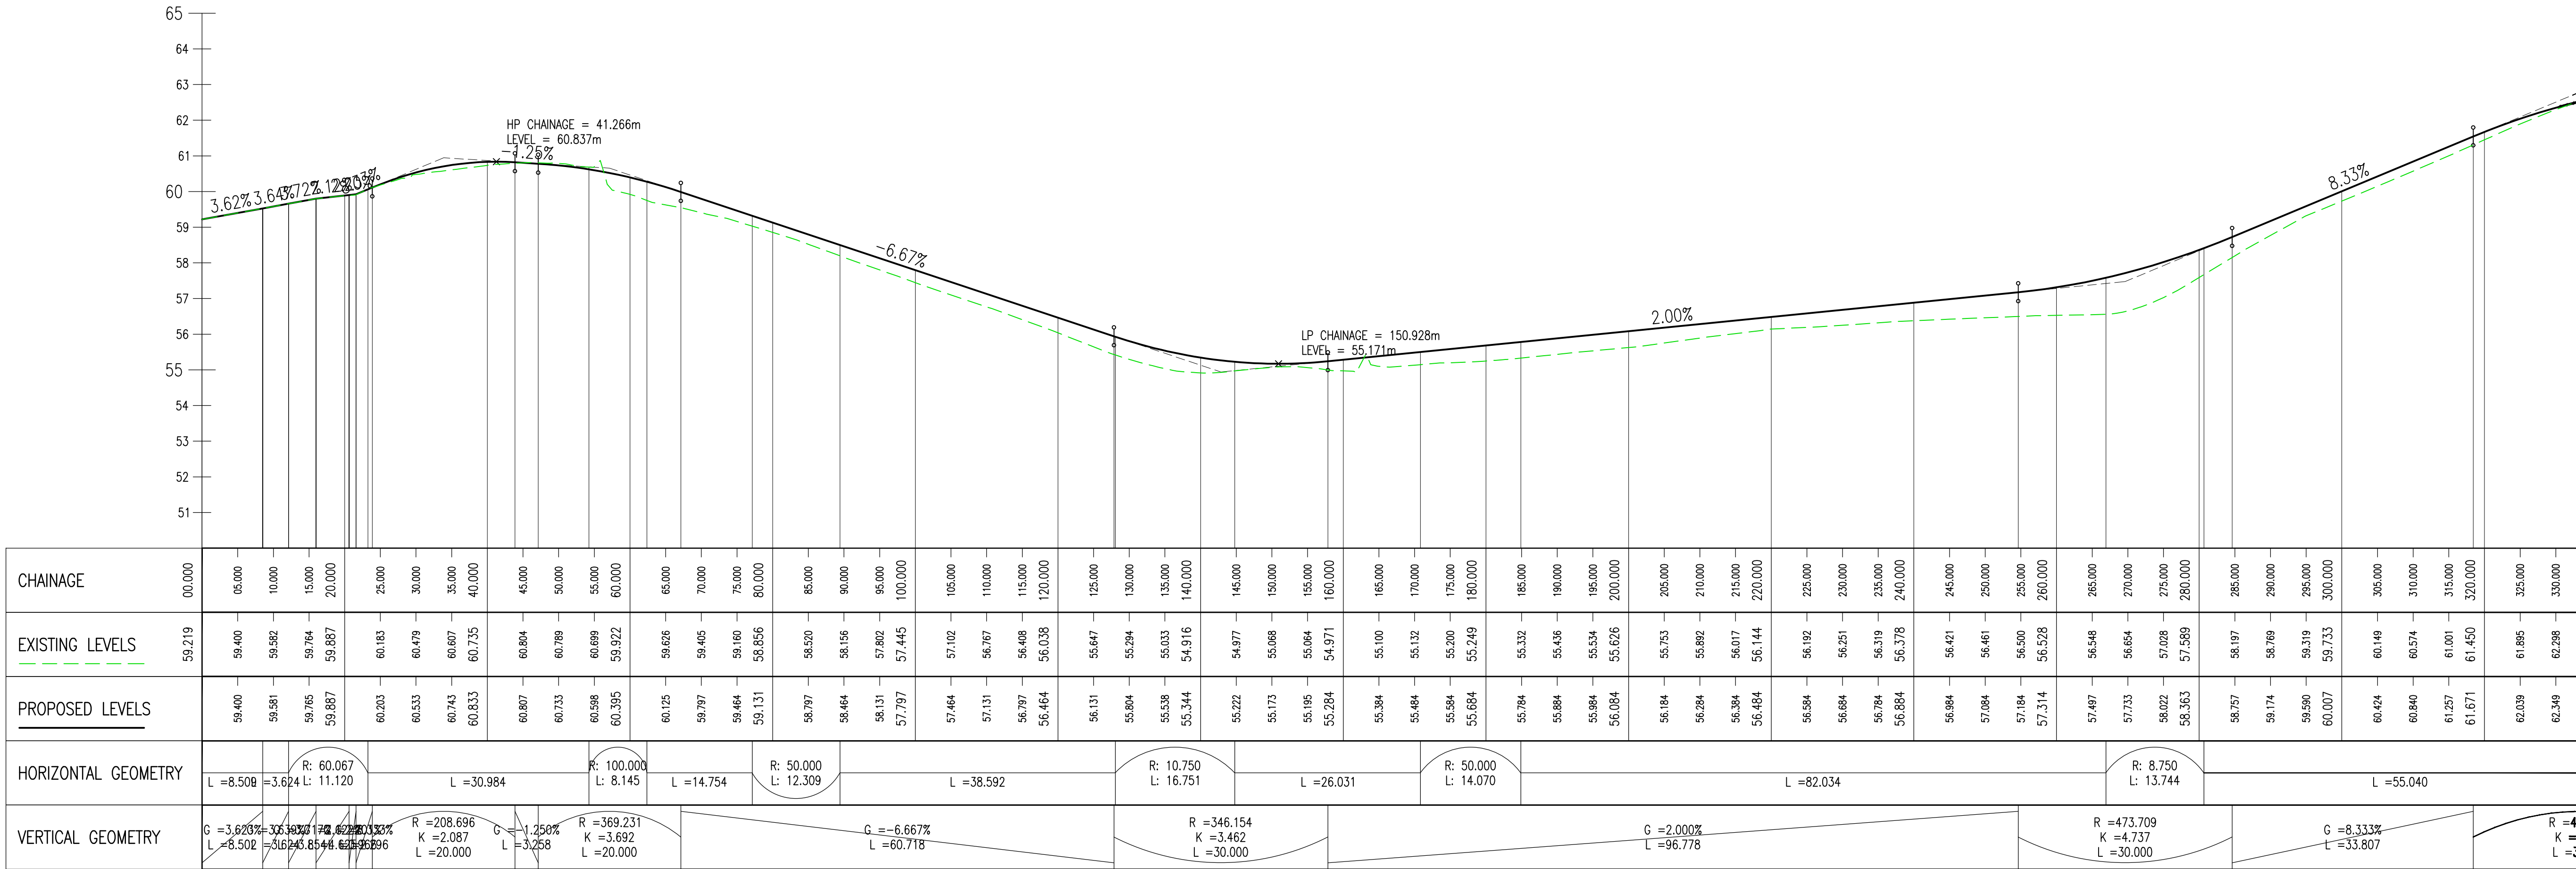


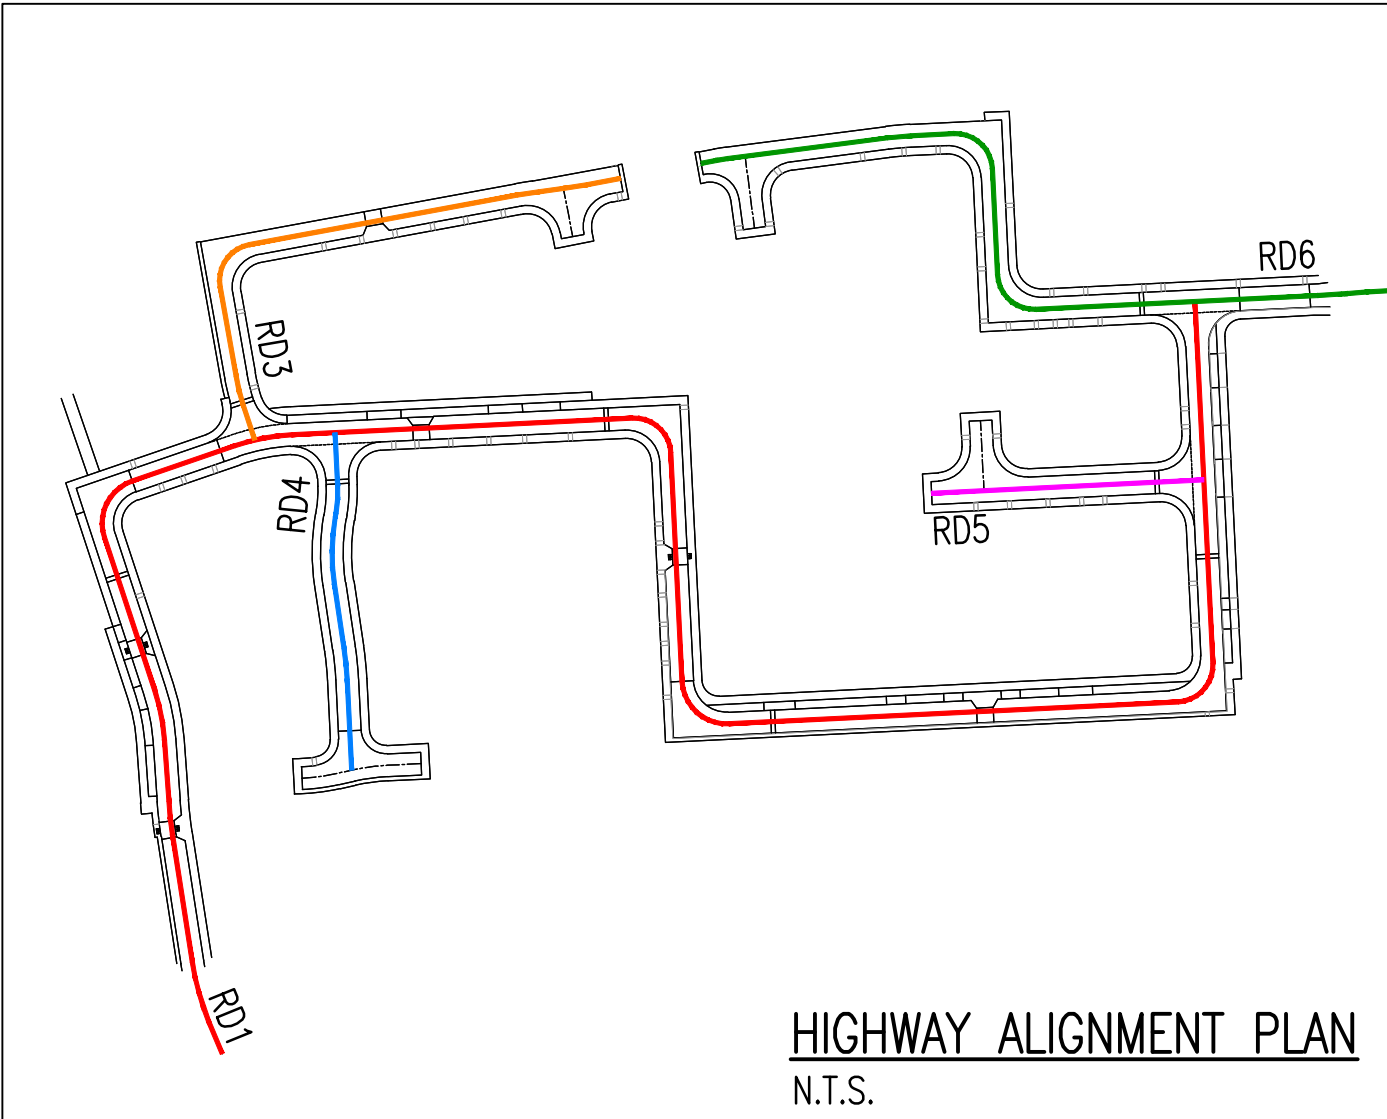

RD1 - LONGSECTION
SCALE: H 1:500,V 1:10.

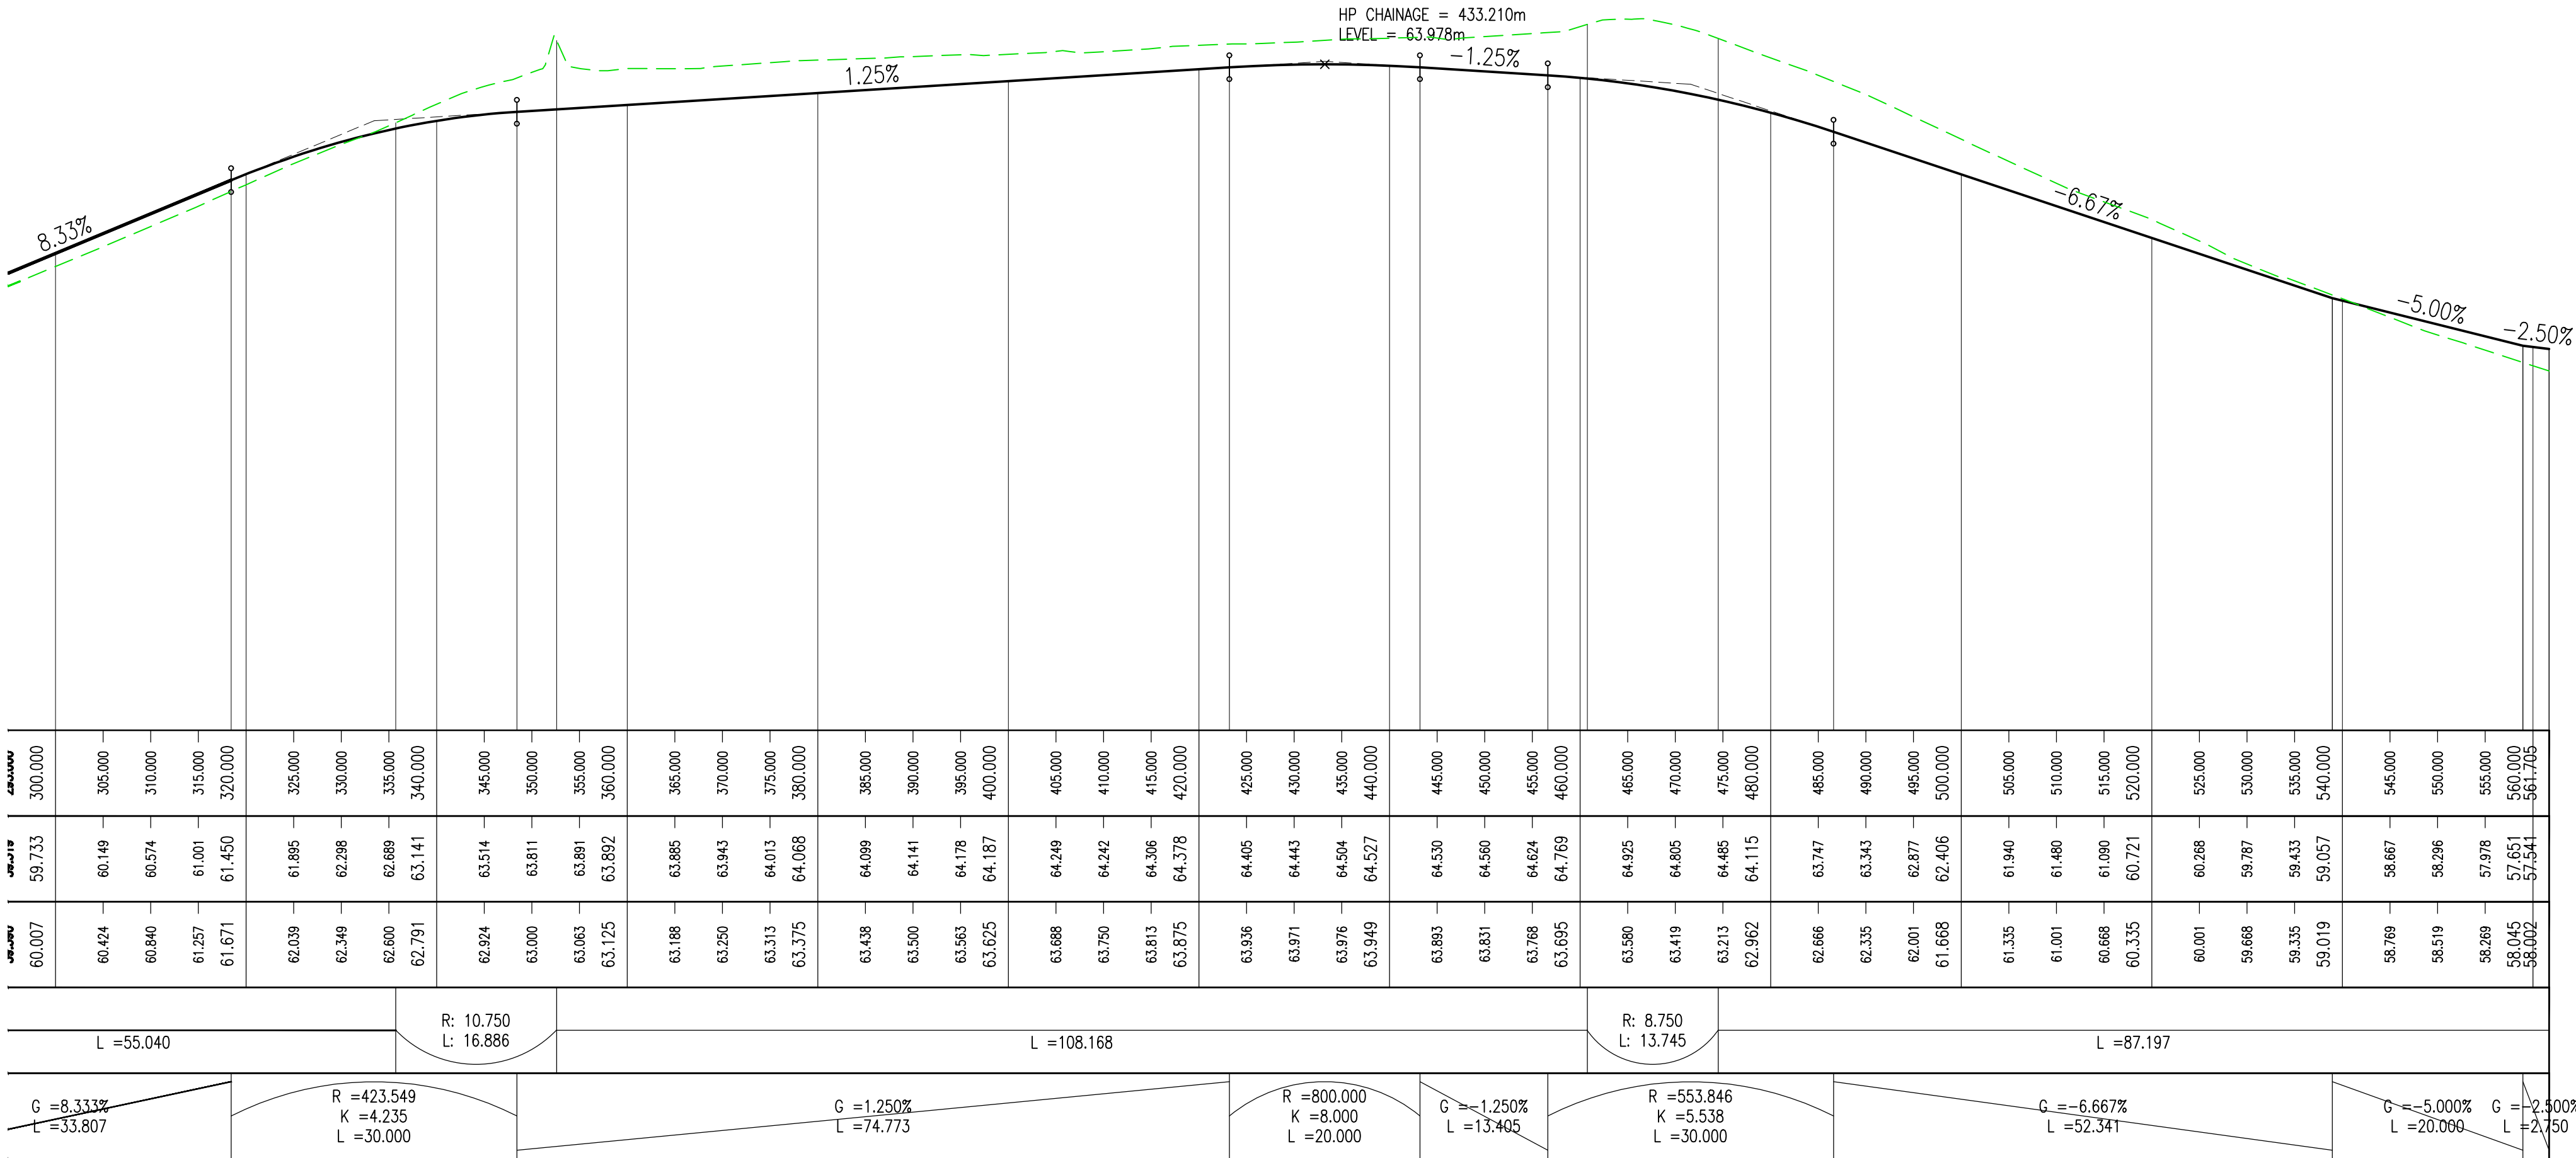

- GENERAL NOTES
- DO NOT SCALE THIS DRAWING.
 - CONTRACTOR TO CHECK ALL DIMENSIONS AND REPORT ALL ERRORS AND OMISSIONS TO THE ENGINEER.
 - ANY DISCREPANCY TO BE REPORTED IMMEDIATELY TO THE ENGINEER.
 - THIS DRAWING TO BE READ IN CONJUNCTION WITH ALL RELEVANT ARCHITECTS, SUBCONTRACTORS AND SPECIALISTS DRAWINGS AND SPECIFICATIONS.

A	REVISED TO SHOW UPDATED LAYOUT	MK	21.05.26
Rev.	Detail	By	Date

Revisions

Reinforcement schedules nos.

CB3 CONSULT

Structural & Civil Engineering Consultants

First Floor
7 St James Crescent
Swartkops
SA140P

Telephone +44 1792 473 182
e-mail admin@cb3consult.co.uk
web www.cb3consult.co.uk

Client

Hale

Project

PHASE 5 RESIDENTIAL DEVELOPMENT AT CRYMLYN GROVE, SKEWEN

Drawing Title

HIGHWAY LONGSECTIONS SHEET 1 OF 2

PRELIMINARY

Project No.	C1600	Drawing No.	C-SK16
Scales	1:500	Date	06.02.25
Drawn	DH	Checked	TE
Sheet Size	A1	Revision	A