


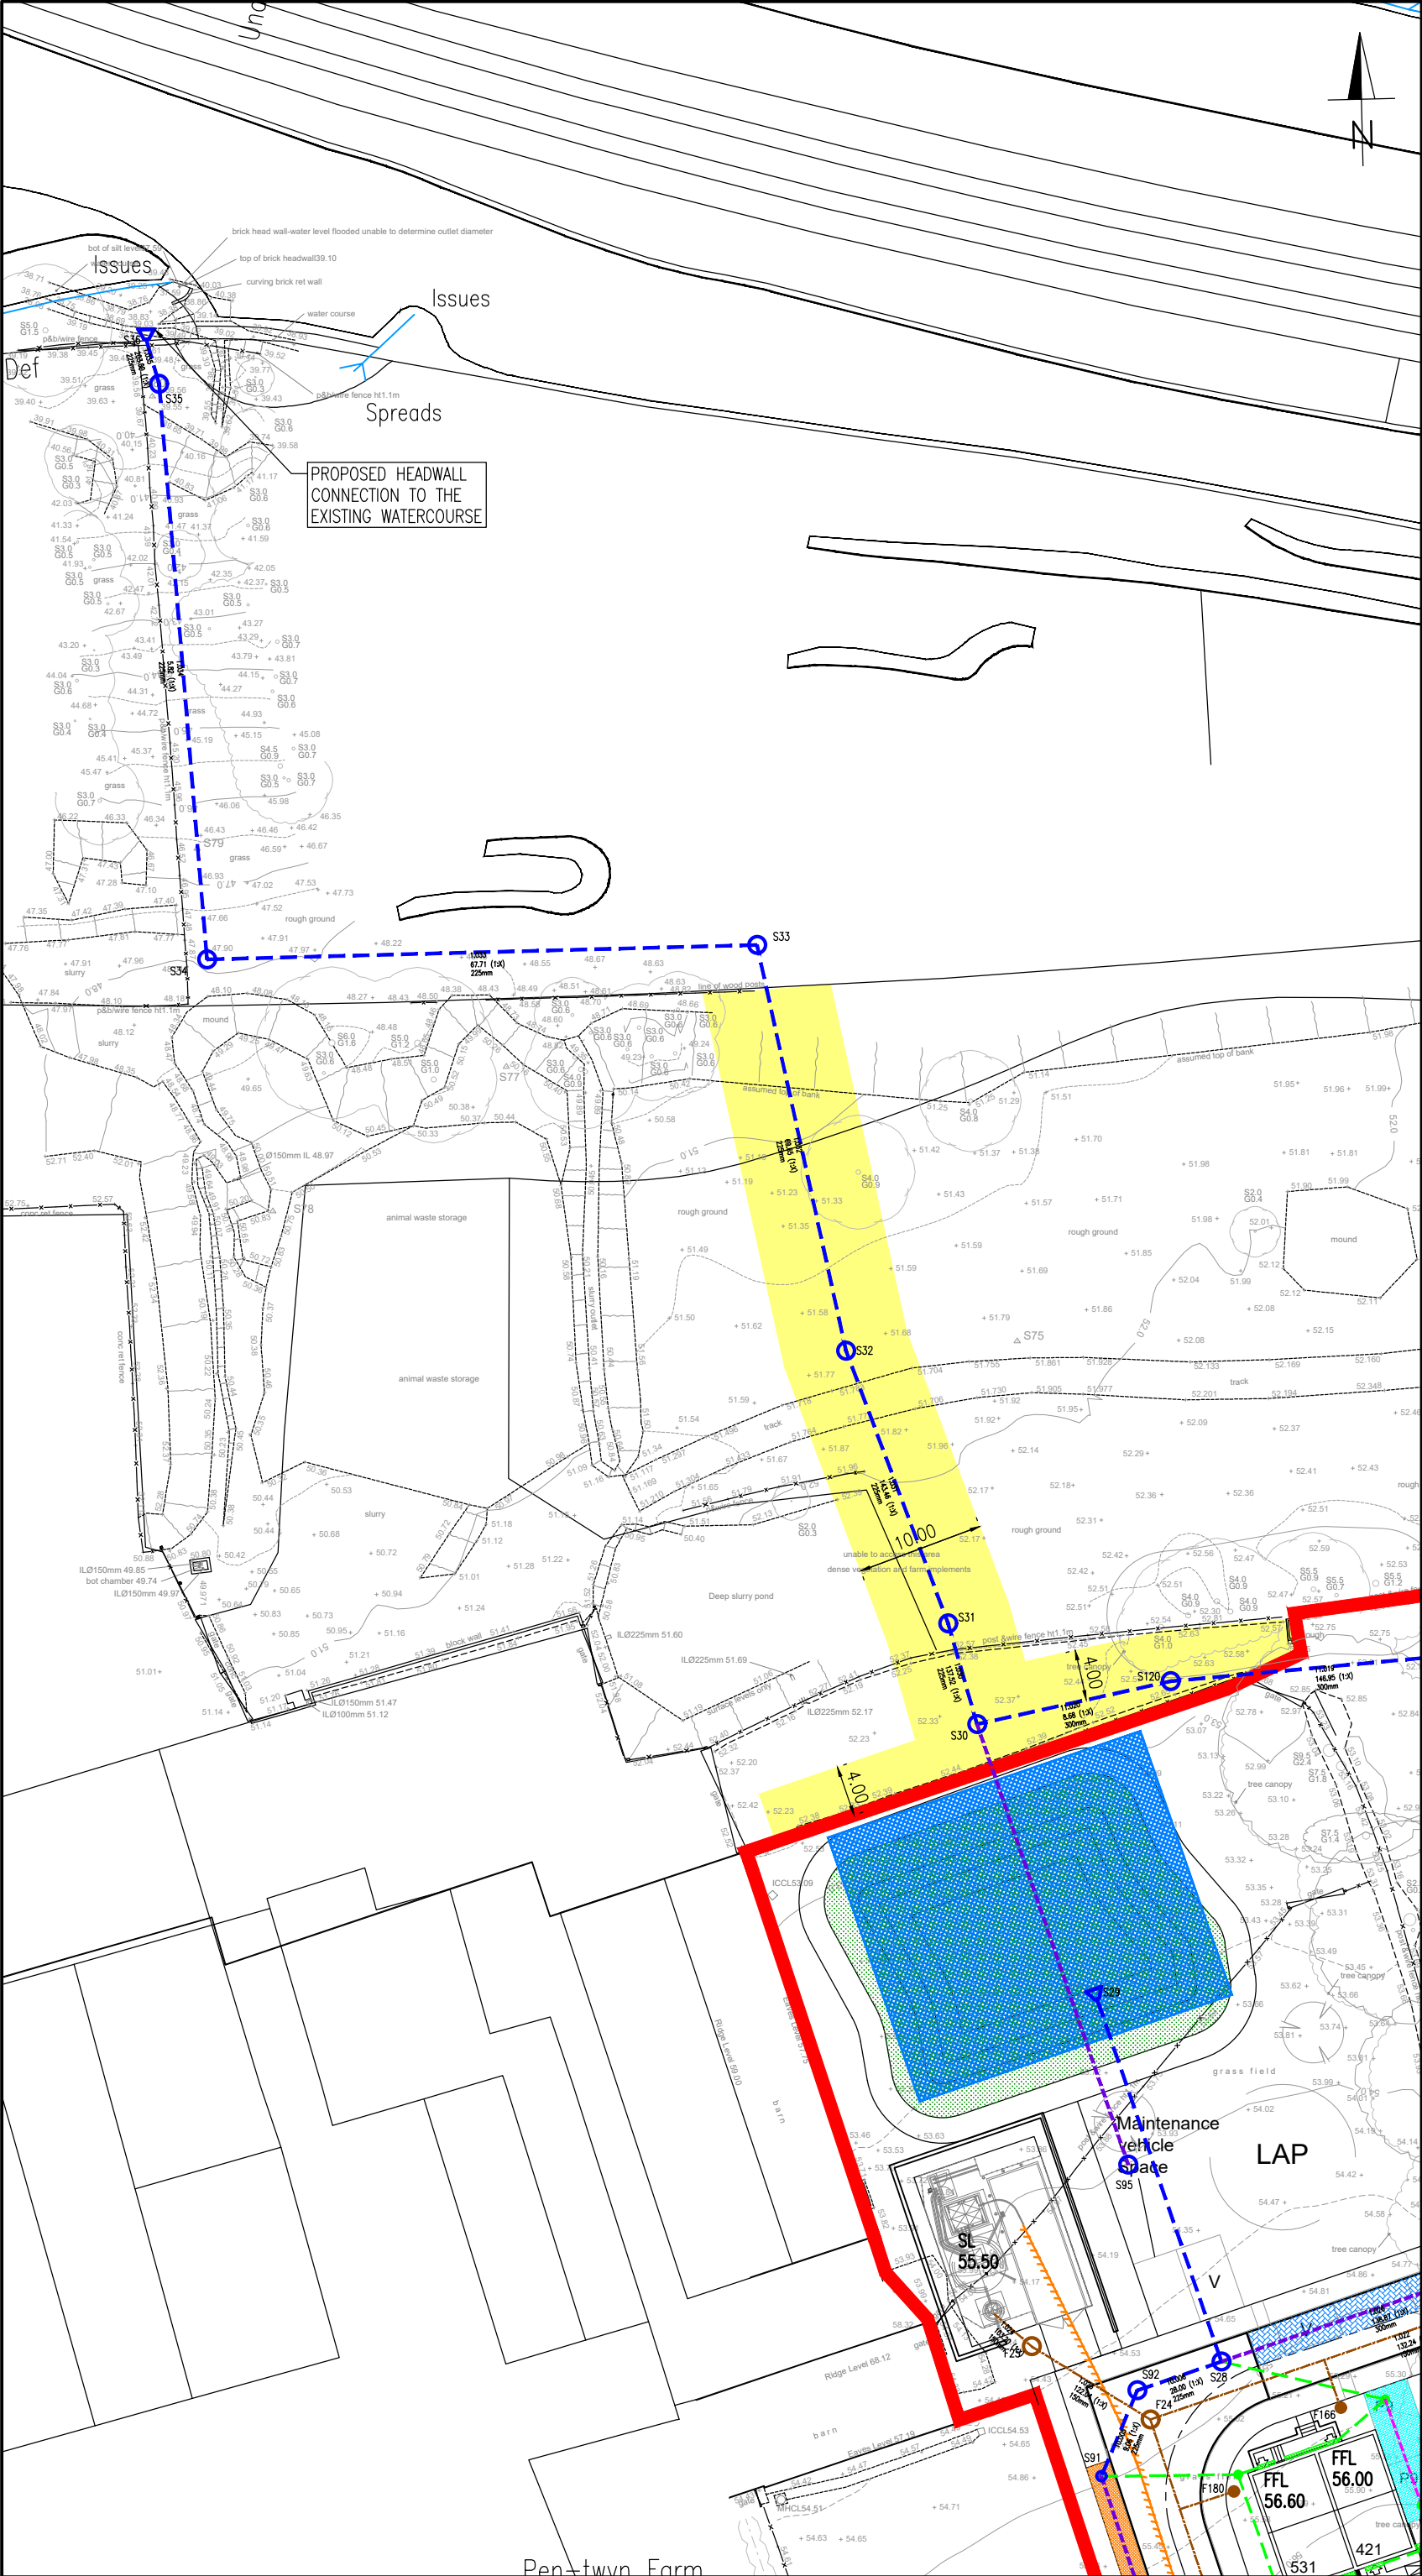

GENERAL NOTES

1. DO NOT SCALE THIS DRAWING.

2. CONTRACTOR TO CHECK ALL DIMENSIONS AND REPORT ALL ERRORS AND OMISSIONS TO THE ENGINEER.

3. ANY DISCREPANCY TO BE REPORTED IMMEDIATELY TO THE ENGINEER.

4. THIS DRAWING TO BE READ IN CONJUNCTION WITH ALL RELEVANT ARCHITECTS, SUBCONTRACTORS AND SPECIALISTS DRAWINGS AND SPECIFICATIONS.

KEY

PROPOSED STORM DRAINAGE PIPEWORK

PROPOSED STORM DRAINAGE PERFORATED PIPEWORK

DCWW FOUL DRAINAGE

90mmø O/D HPPE SDR17 ADOPTABLE RISING MAIN

PERMEABLE SURFACING

PROPOSED RAINGARDENS

PROPOSED DETENTION BASIN

PROPOSED ATTENUATION TANK

OFFSITE DRAINAGE EASEMENT

B	REVISED TO SUIT NEW LAYOUT	MK	21.05.26
A	REVISED TO SUIT NEW LAYOUT	MK	17.09.25
Rev.	Detail	By	Date

Revisions

Reinforcement schedules nos.

CB³

CONSULT

Structural & Civil Engineering Consultants

First Floor

7 St James Crescent

Swansea

SA16DP

Telephone

e-mail

web

+44 1792 473 182

admin@cb3consult.co.uk

www.cb3consult.co.uk

Client

Hale

Project

PHASE 5 RESIDENTIAL DEVELOPMENT AT CRYMLYN GROVE, SKEWEN

Drawing Title

OFFSITE DRAINAGE PLAN

Project No.		Drawing No.	
C1600		C-SK18	
Scales		Date	Revision
1:500		01.08.25	B
Drawn	TE	Checked	DH
Sheet Size		A3	