



Elevations
1:100

Finishes:
Roof:
Re-constituted or
natural Slate
Exterior: Timber
cladding
Doors and window:
Upvc

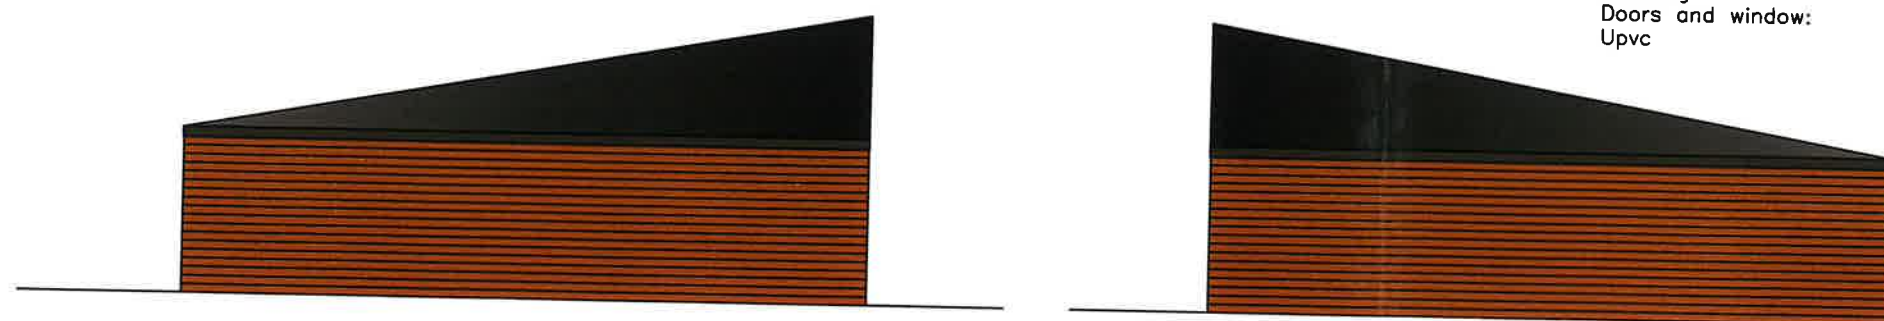


Ordnance Survey
Ukmapcentre.com

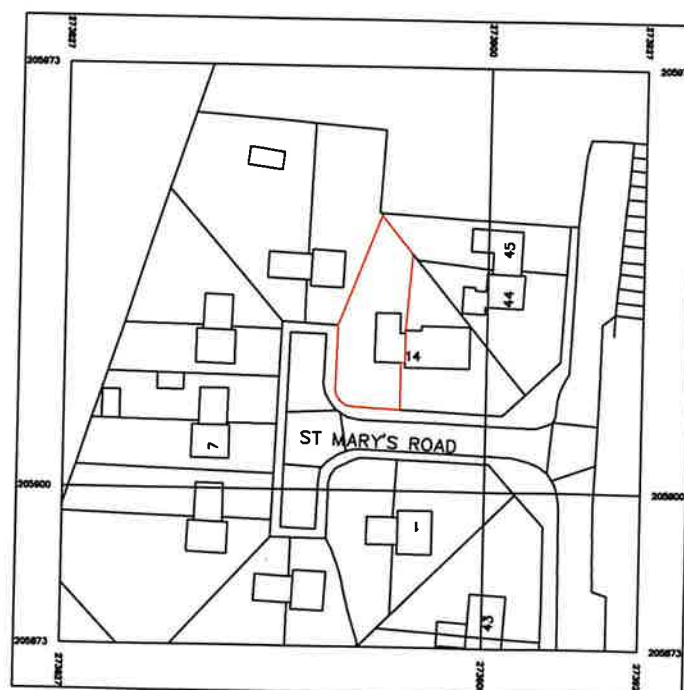


Serial number: 200014
© Crown copyright and database right 2001
Ordnance Survey license 100048807
Reproduction in whole or in part is prohibited
without the prior permission of Ordnance Survey

Site Location Plan
1:1250

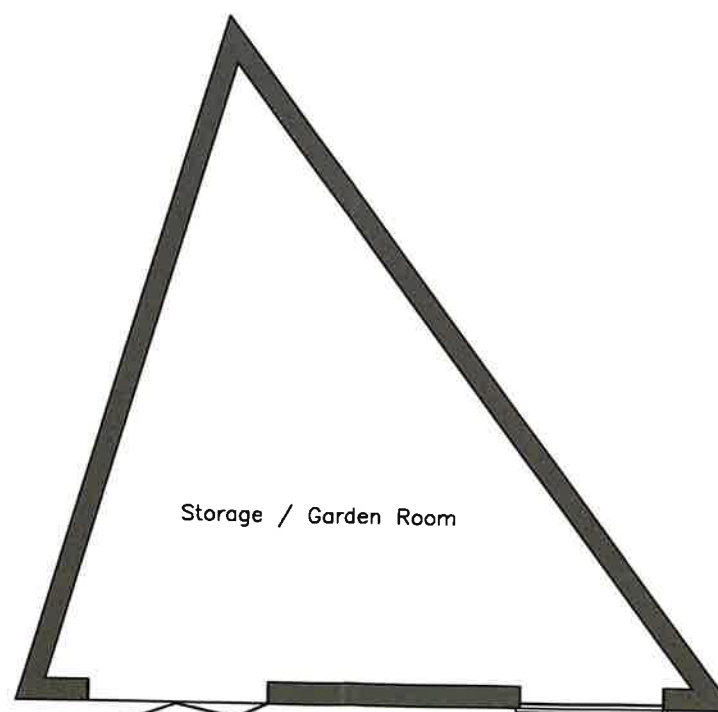

Floor Plan
1:100

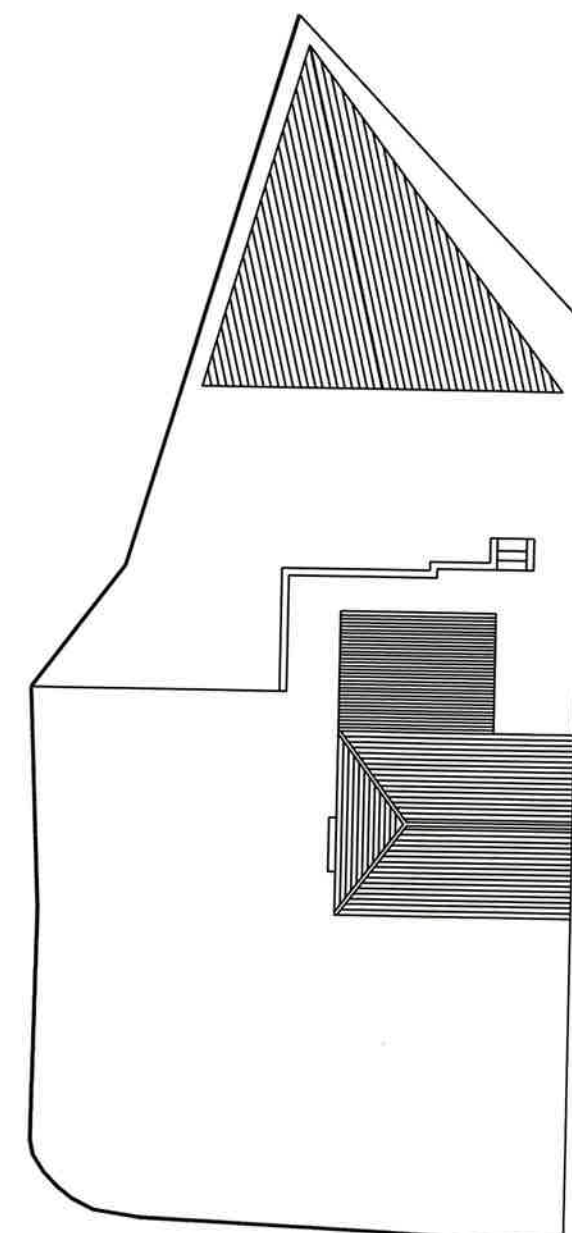

Block Plan
1:200

Title: Proposed Plans - Site, Block, Elevations
Drawing No.: KM/01/A

Project: Garden Outbuilding

Date: April 2021

Site: 13 St Marys Road,
Ynysmeudwy,
Pontardawe, SA8 4QH

Liam Jones MRTPI

