



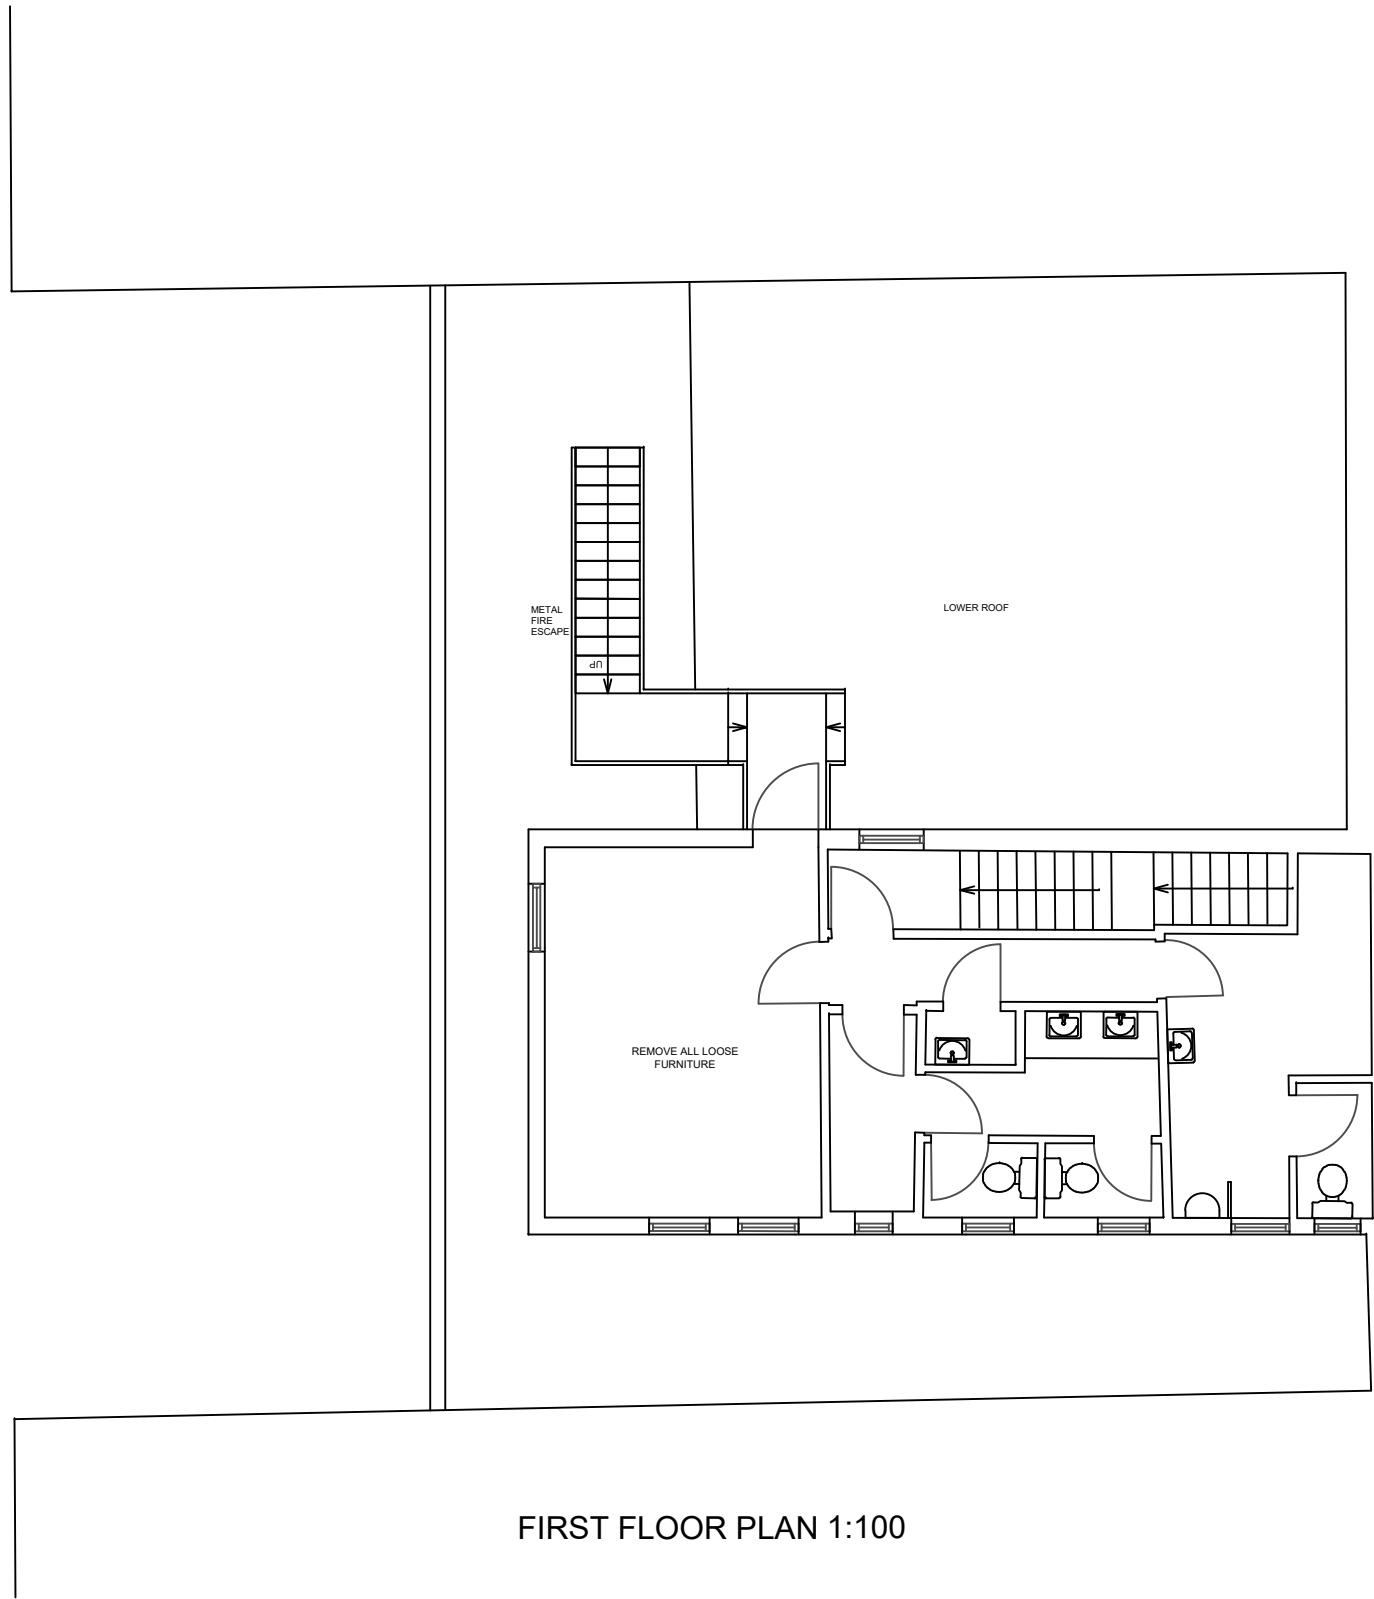

FIRST FLOOR PLAN 1:100

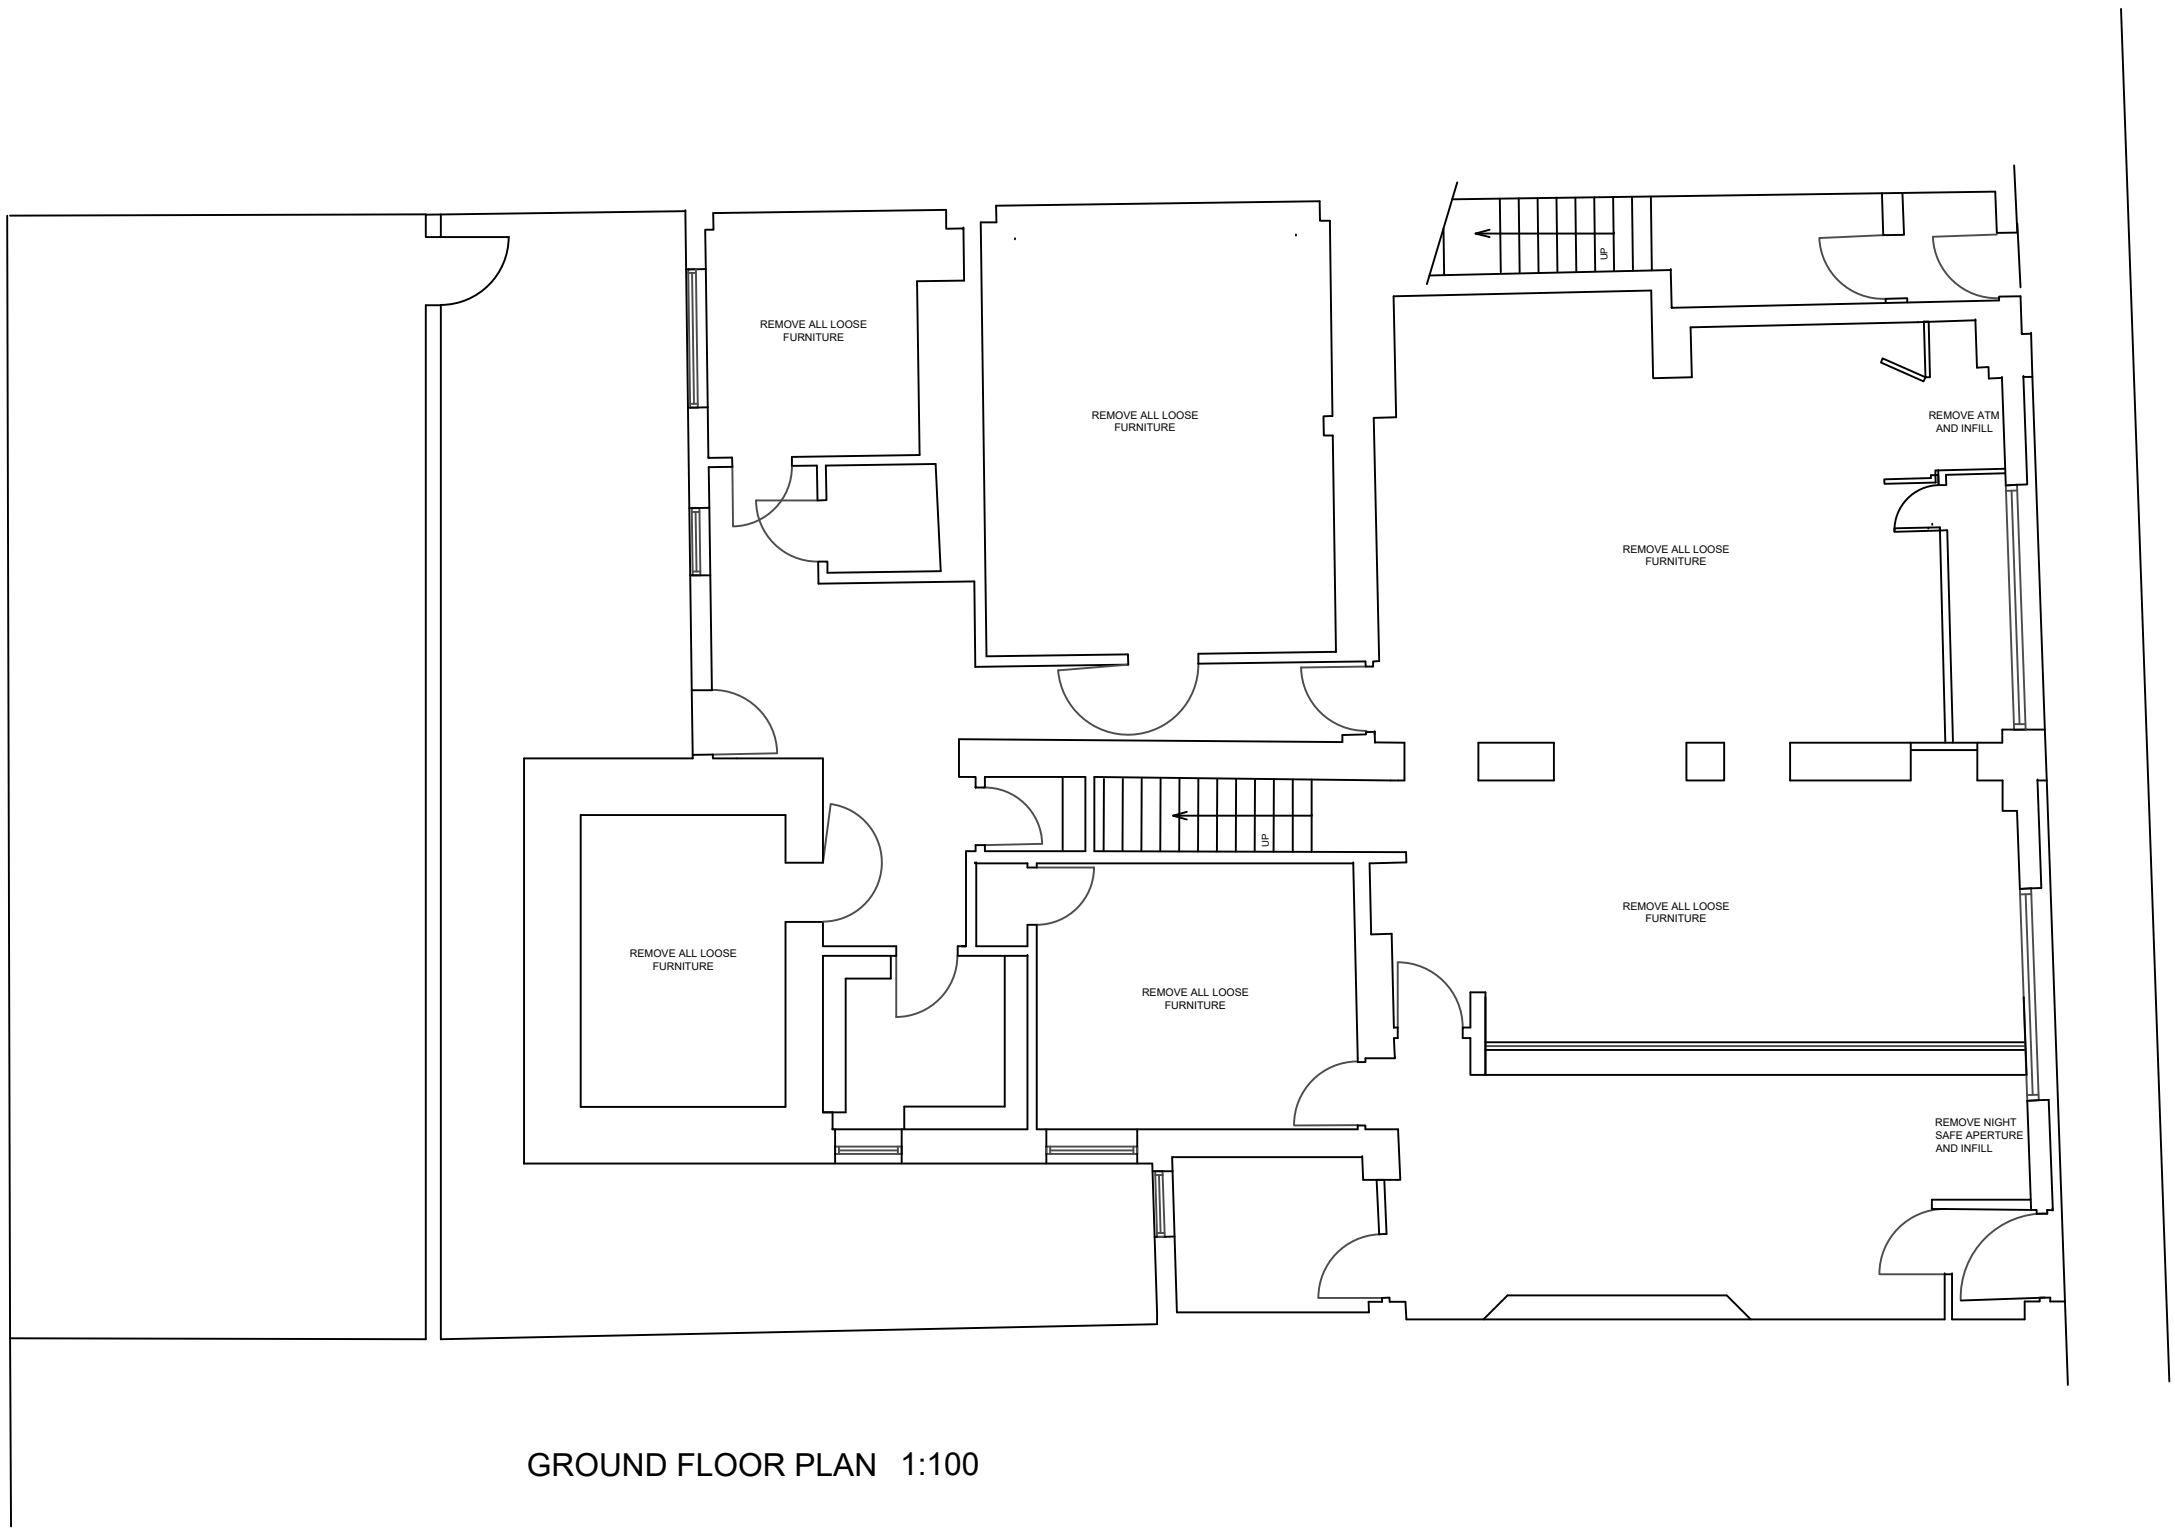

GROUND FLOOR PLAN 1:100



ELEVATION 1:100

rev.	date	details
P01	06.08.26	Issue for information

by	rev.	date	details
SL			

by	notes
	- All dimensions to be confirmed on site. - Any drawing errors or divergences should be brought to the attention of the originator of this drawing. - Drawing to be read in conjunction with Specification.

McLaughlin & Harvey
NatWest
Port Talbot



drawing number	revision
NRC44-MLA-XX-XX-DR-A-99002P01	
status	Information

drawing title
Proposed Layouts

scale	1:100
date	06.08.26
drawn	MLA
format	A1



Edinburgh
Glasgow
Manchester
mlaarchitects.co.uk

