





2 First Floor Plan
1 : 50

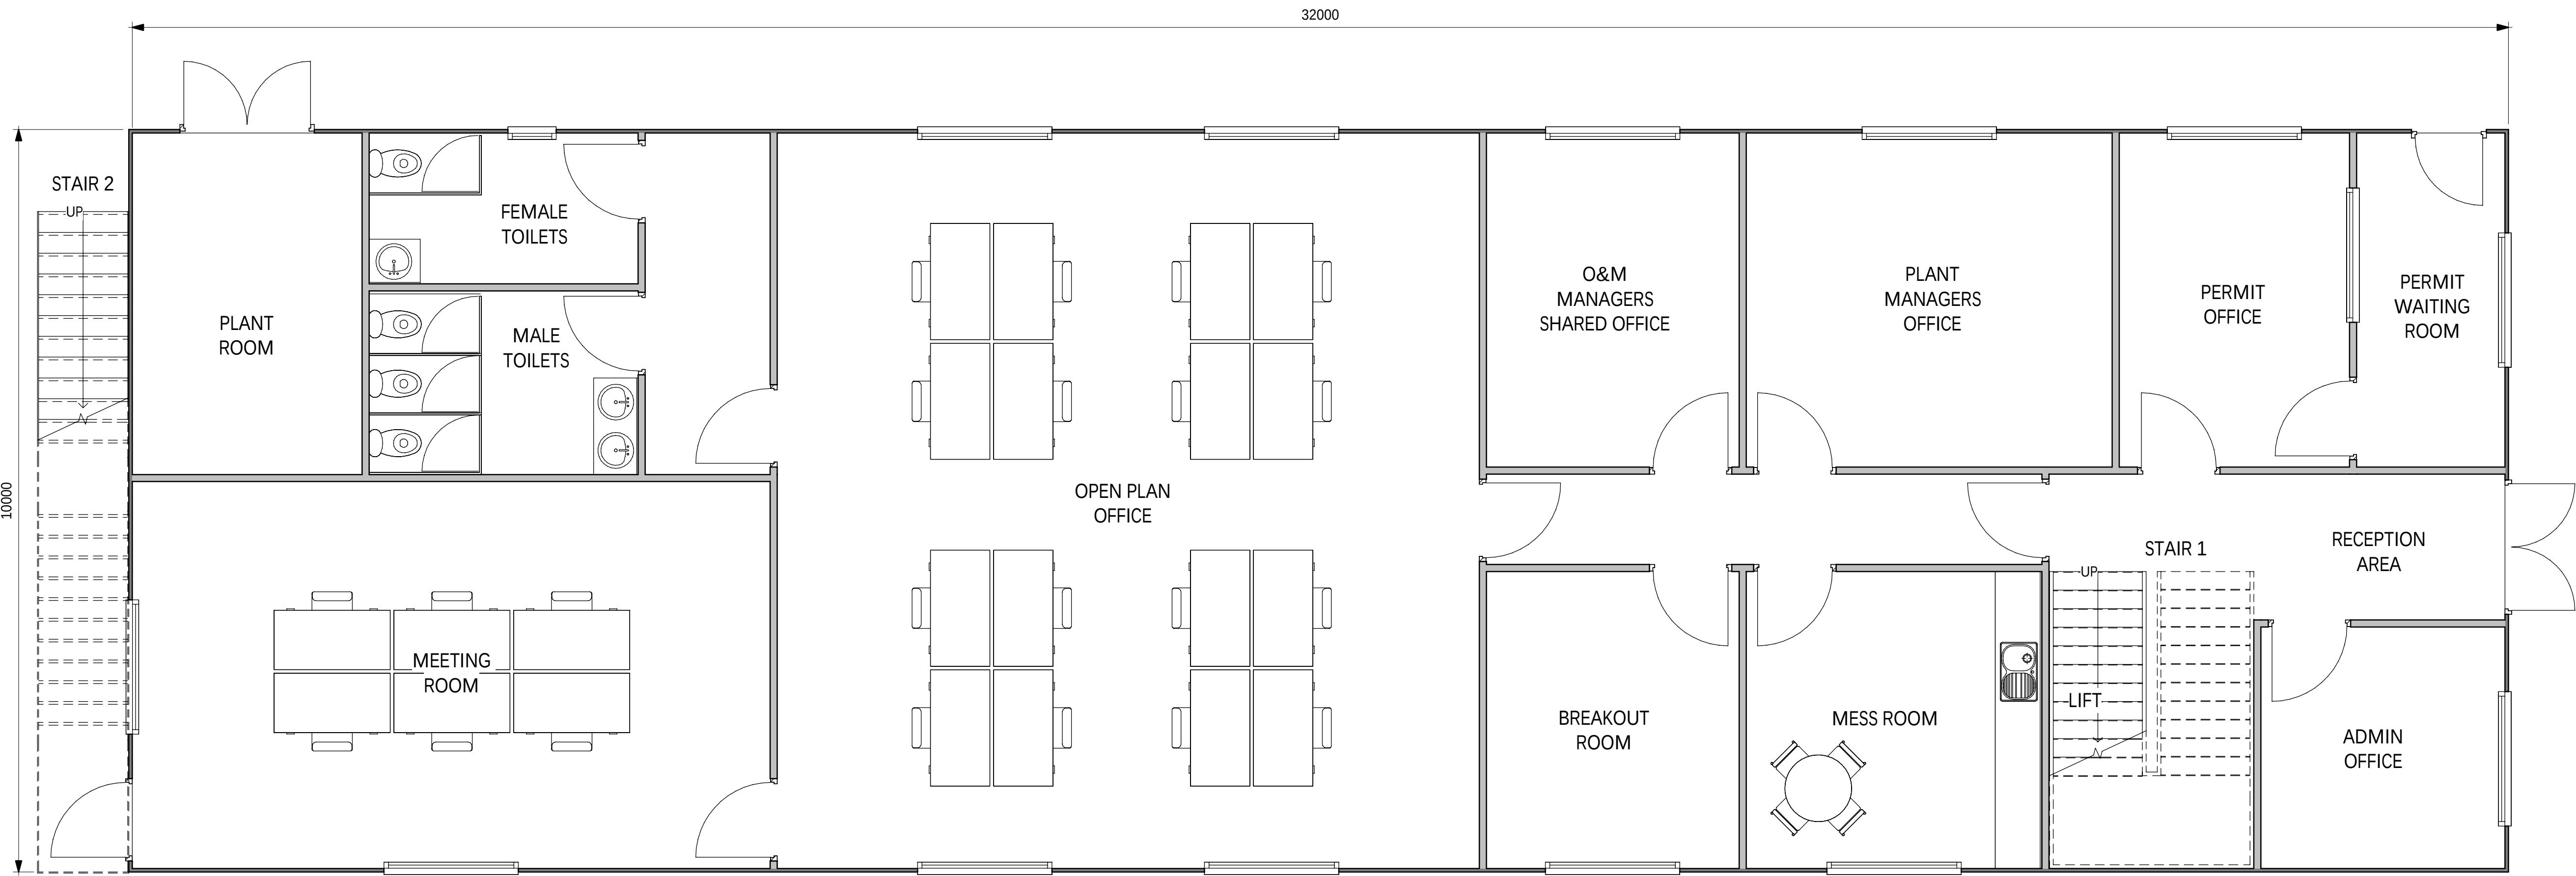

1 Ground Floor Plan
1 : 50

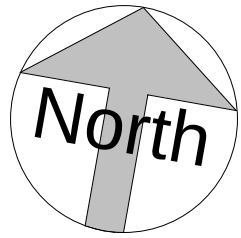

ALL INFORMATION ON THIS DRAWING IS INDICATIVE ONLY, AND MAY BE SUBJECT TO FURTHER DESIGN DEVELOPMENT. DO NOT SCALE

NOTES:

R3.0	FOR PLANNING	DTW	DMM	MAP	21.07.26
R2.0	FOR PLANNING	DTW	DMM	MAP	17.07.26
R1.0	FOR PLANNING	DTW	DMM	MAP	15.07.26
REV.	DETAILS OF REVISION	DRAWN	CHKD	APR	DATE

FICHTNER
CONSULTING ENGINEERS LIMITED

Kingsgate, Wellington Road North,
Stockport, Cheshire, SK4 1LW, UKtel: 0161 476 0032
Website: www.fichtner.co.uk

CLIENT: ECO 2

SITE: MARGAM GREEN ENERGY PARK

PROJECT: SOUTHSIDE PROJECT

TITLE: O&M BUILDING
FLOOR PLANS

DRAWING STATUS: FOR PLANNING

DRAWN BY:	DTW	DATE: 05.06.25
CHECKED BY:	AO1	DATE: 05.06.25
APPROVED BY:	DMM	DATE: 05.06.25
FILENAME:	4183-8330-0002DW Site Office Elevations	
OFFICE OF ISSUE:	STOCKPORT	
SHEET SIZE:	A1	SCALE: 1:50

DRAWING No.: 4183-8320-0003
Sheet1 of 1
REVISION: R3.0

