

ALL INFORMATION ON THIS DRAWING IS INDICATIVE ONLY, AND MAY BE SUBJECT TO FURTHER DESIGN DEVELOPMENT. DO NOT SCALE

NOTES:

R6.0	FOR PLANNING	DTW	AO1	DMM	22.07.26
R5.0	FOR PLANNING	DTW	AO1	DMM	17.07.26
R4.0	FOR PLANNING	DTW	AO1	DMM	02.07.26
R3.0	FOR PLANNING	DTW	AO1	DMM	28.08.25
R2.0	FOR PLANNING	DTW	AO1	DMM	07.08.25
R1.0	FOR PLANNING	DTW	AO1	DMM	05.06.25
REV.	DETAILS OF REVISION	DRAWN	CHKD	APR	DATE

FICHTNER
CONSULTING ENGINEERS LIMITED

Kingsgate, Wellington Road North,
Stockport, Cheshire, SK4 1LW, UKTel: 0161 476 0032
Website: www.fichtner.co.uk

CLIENT: ECO 2

SITE: MARGAM GREEN ENERGY PLANT


PROJECT: SOUTHSIDE PROJECT

TITLE: O&M BUILDING
ELEVATIONS


DRAWING STATUS: FOR PLANNING

DRAWN BY:	DTW	DATE: 05.06.25
CHECKED BY:	AO1	DATE: 05.06.25
APPROVED BY:	DMM	DATE: 05.06.25
FILENAME:	4183-8330-0002DW Site Office Elevations	
OFFICE OF ISSUE:	STOCKPORT	
SHEET SIZE:	A1	SCALE: 1:50


DRAWING No.: 4183-8330-0002
Sheet1 of1
REVISION: R6.0

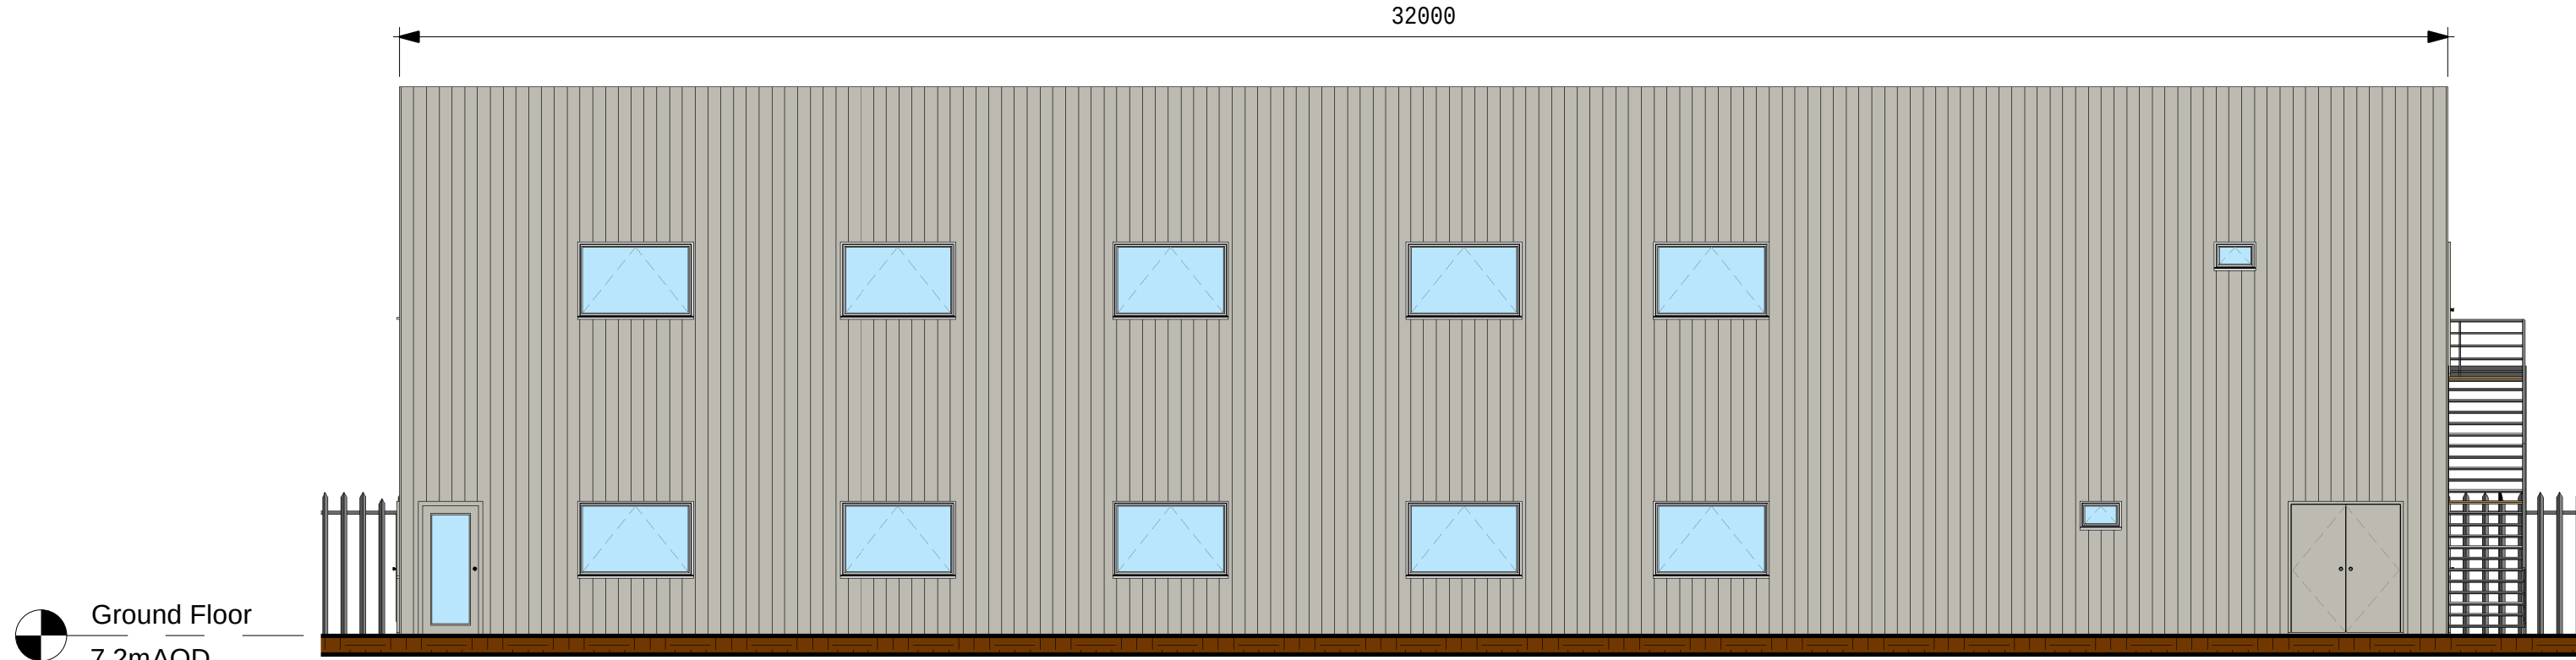


1 North Elevation
1 : 100

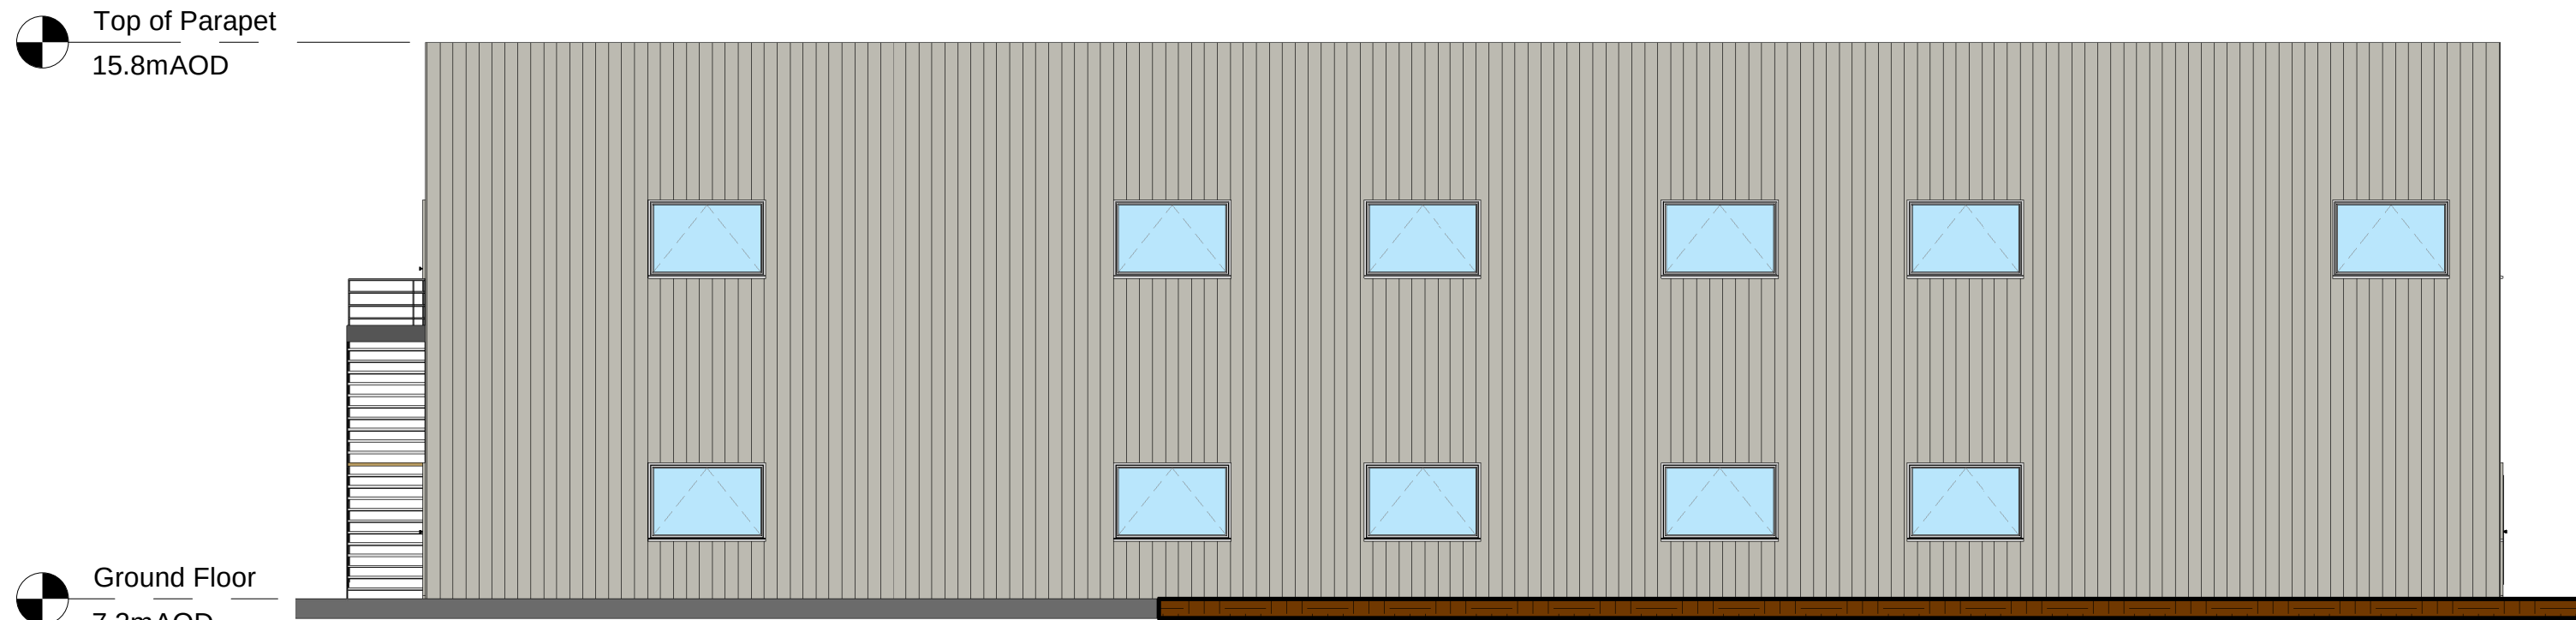


2 South Elevation
1 : 100

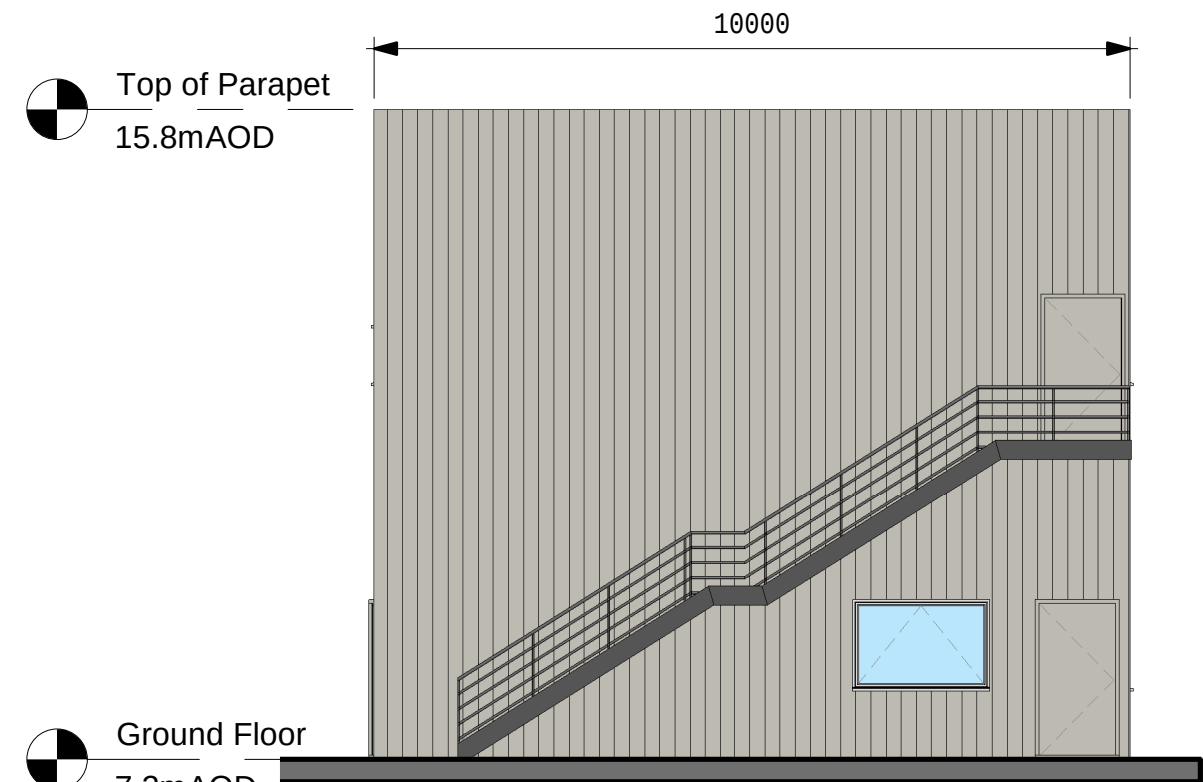

3 West Elevation
1 : 100

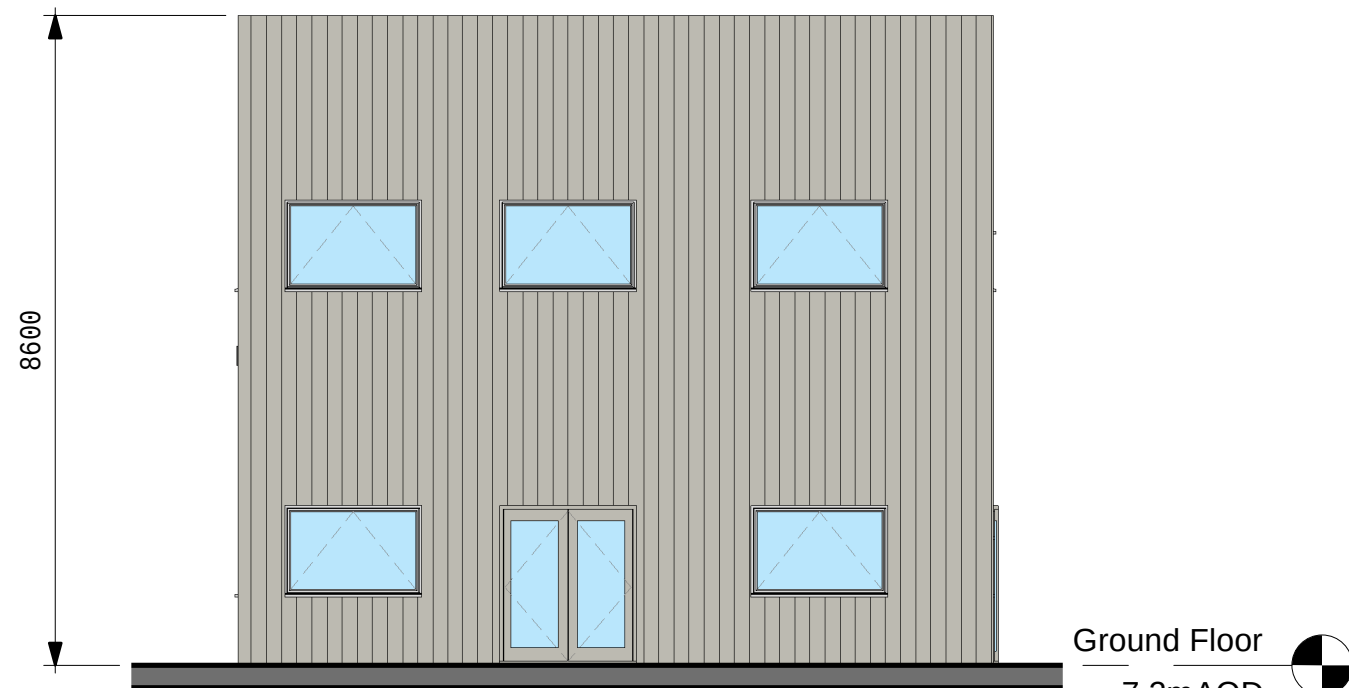

4 East Elevation
1 : 100

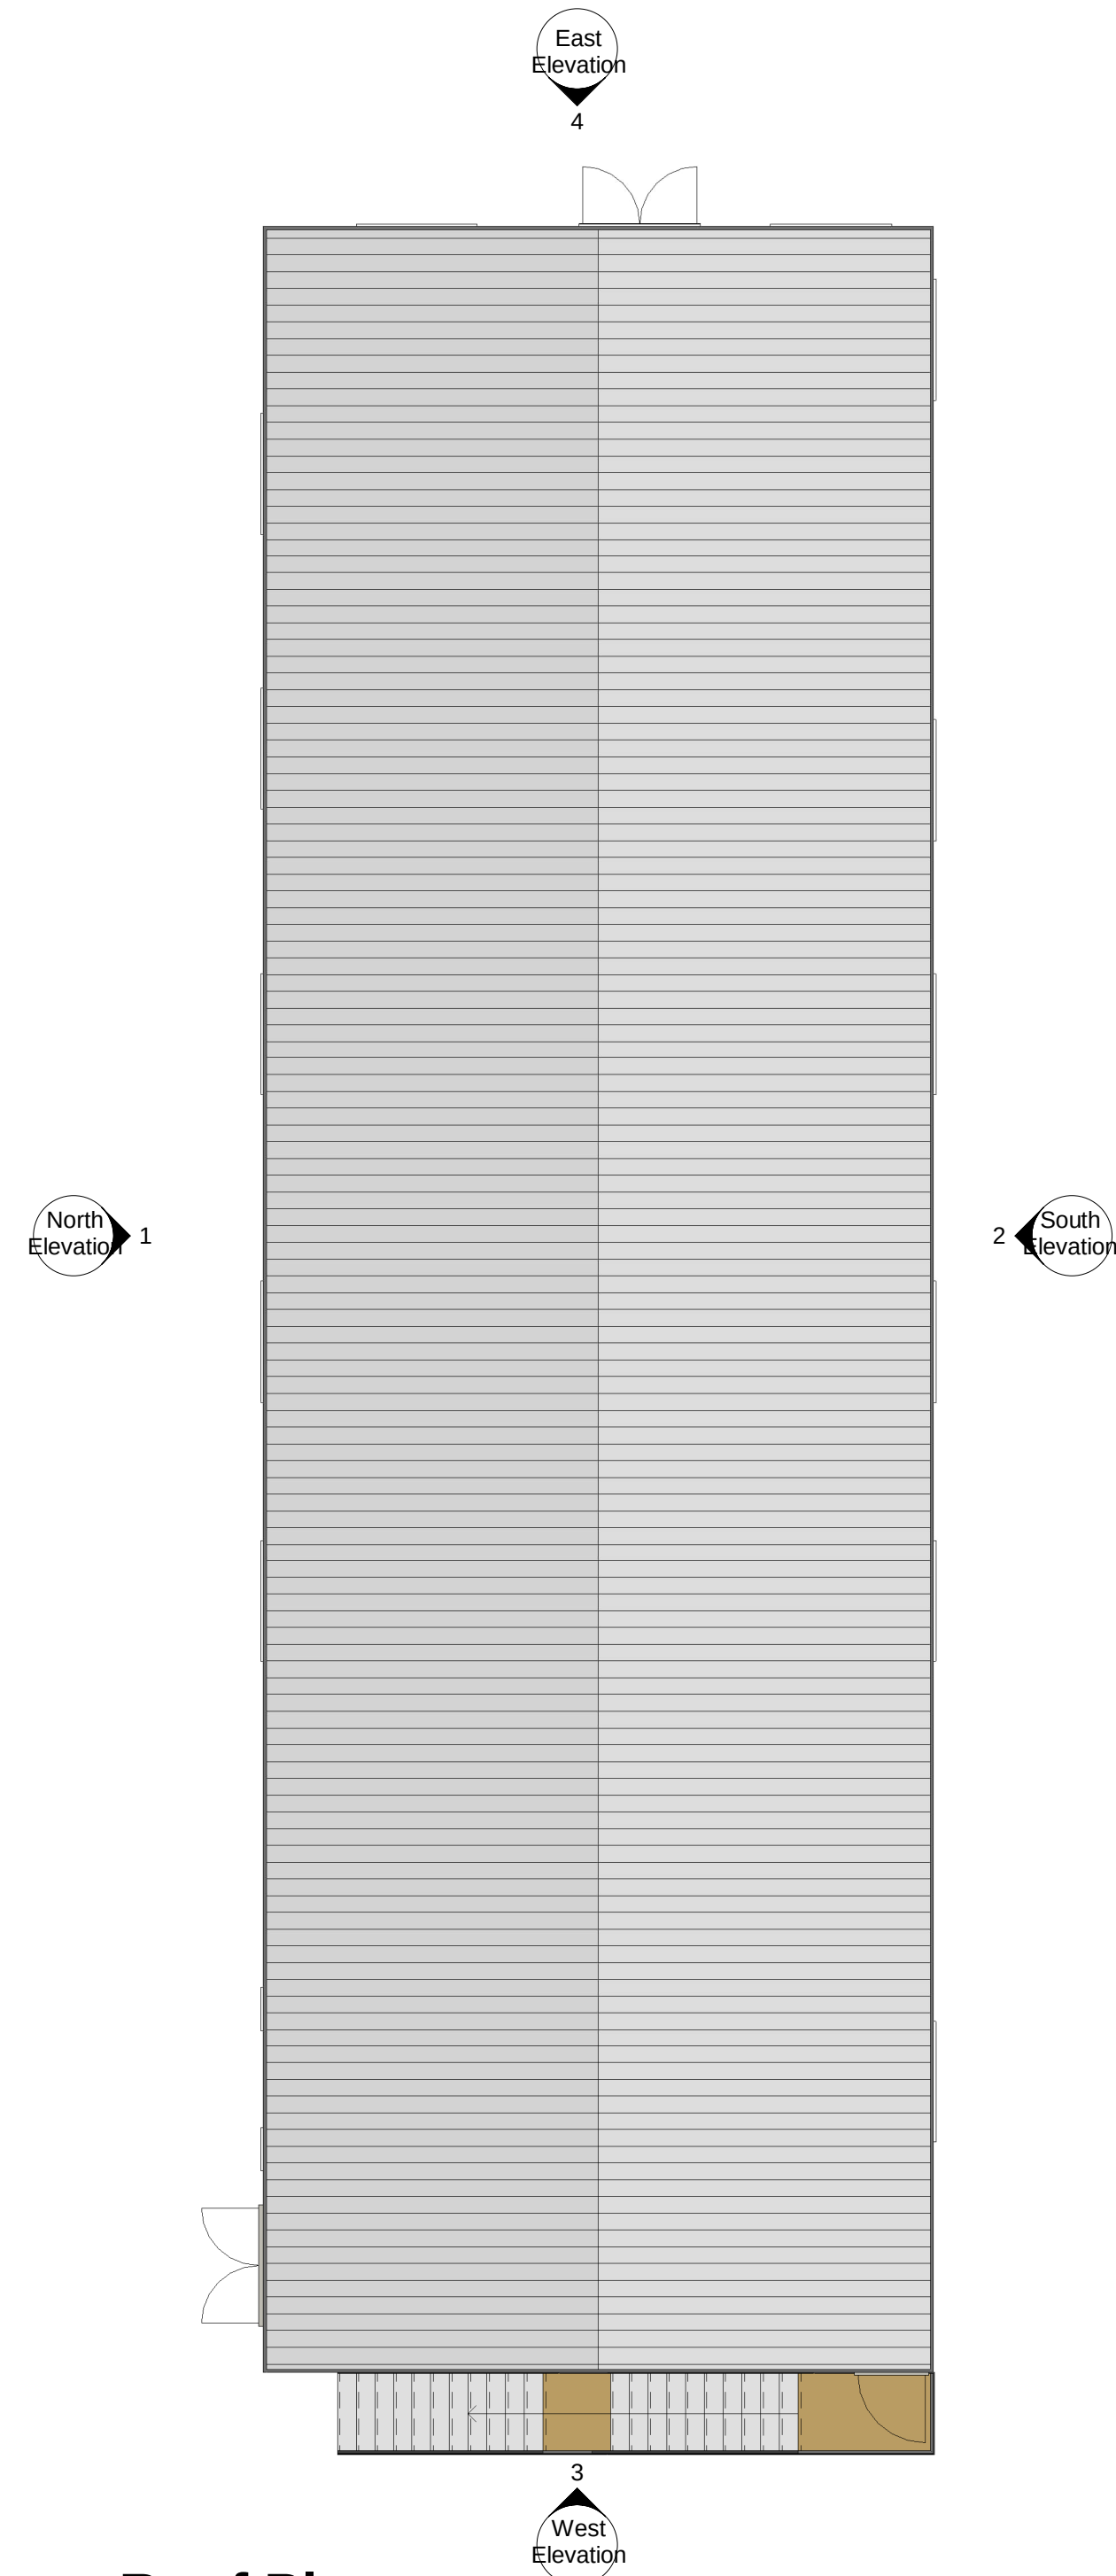

5 Roof Plan
1 : 100

