
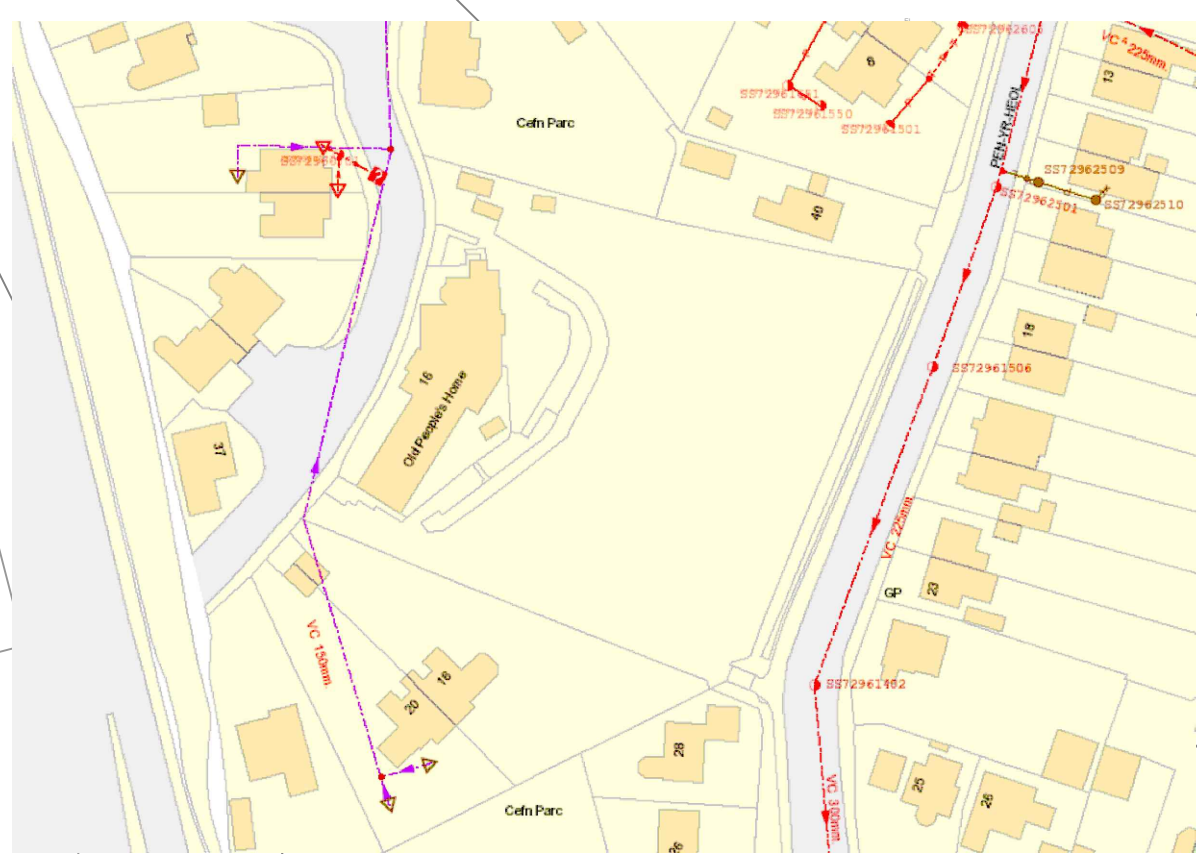


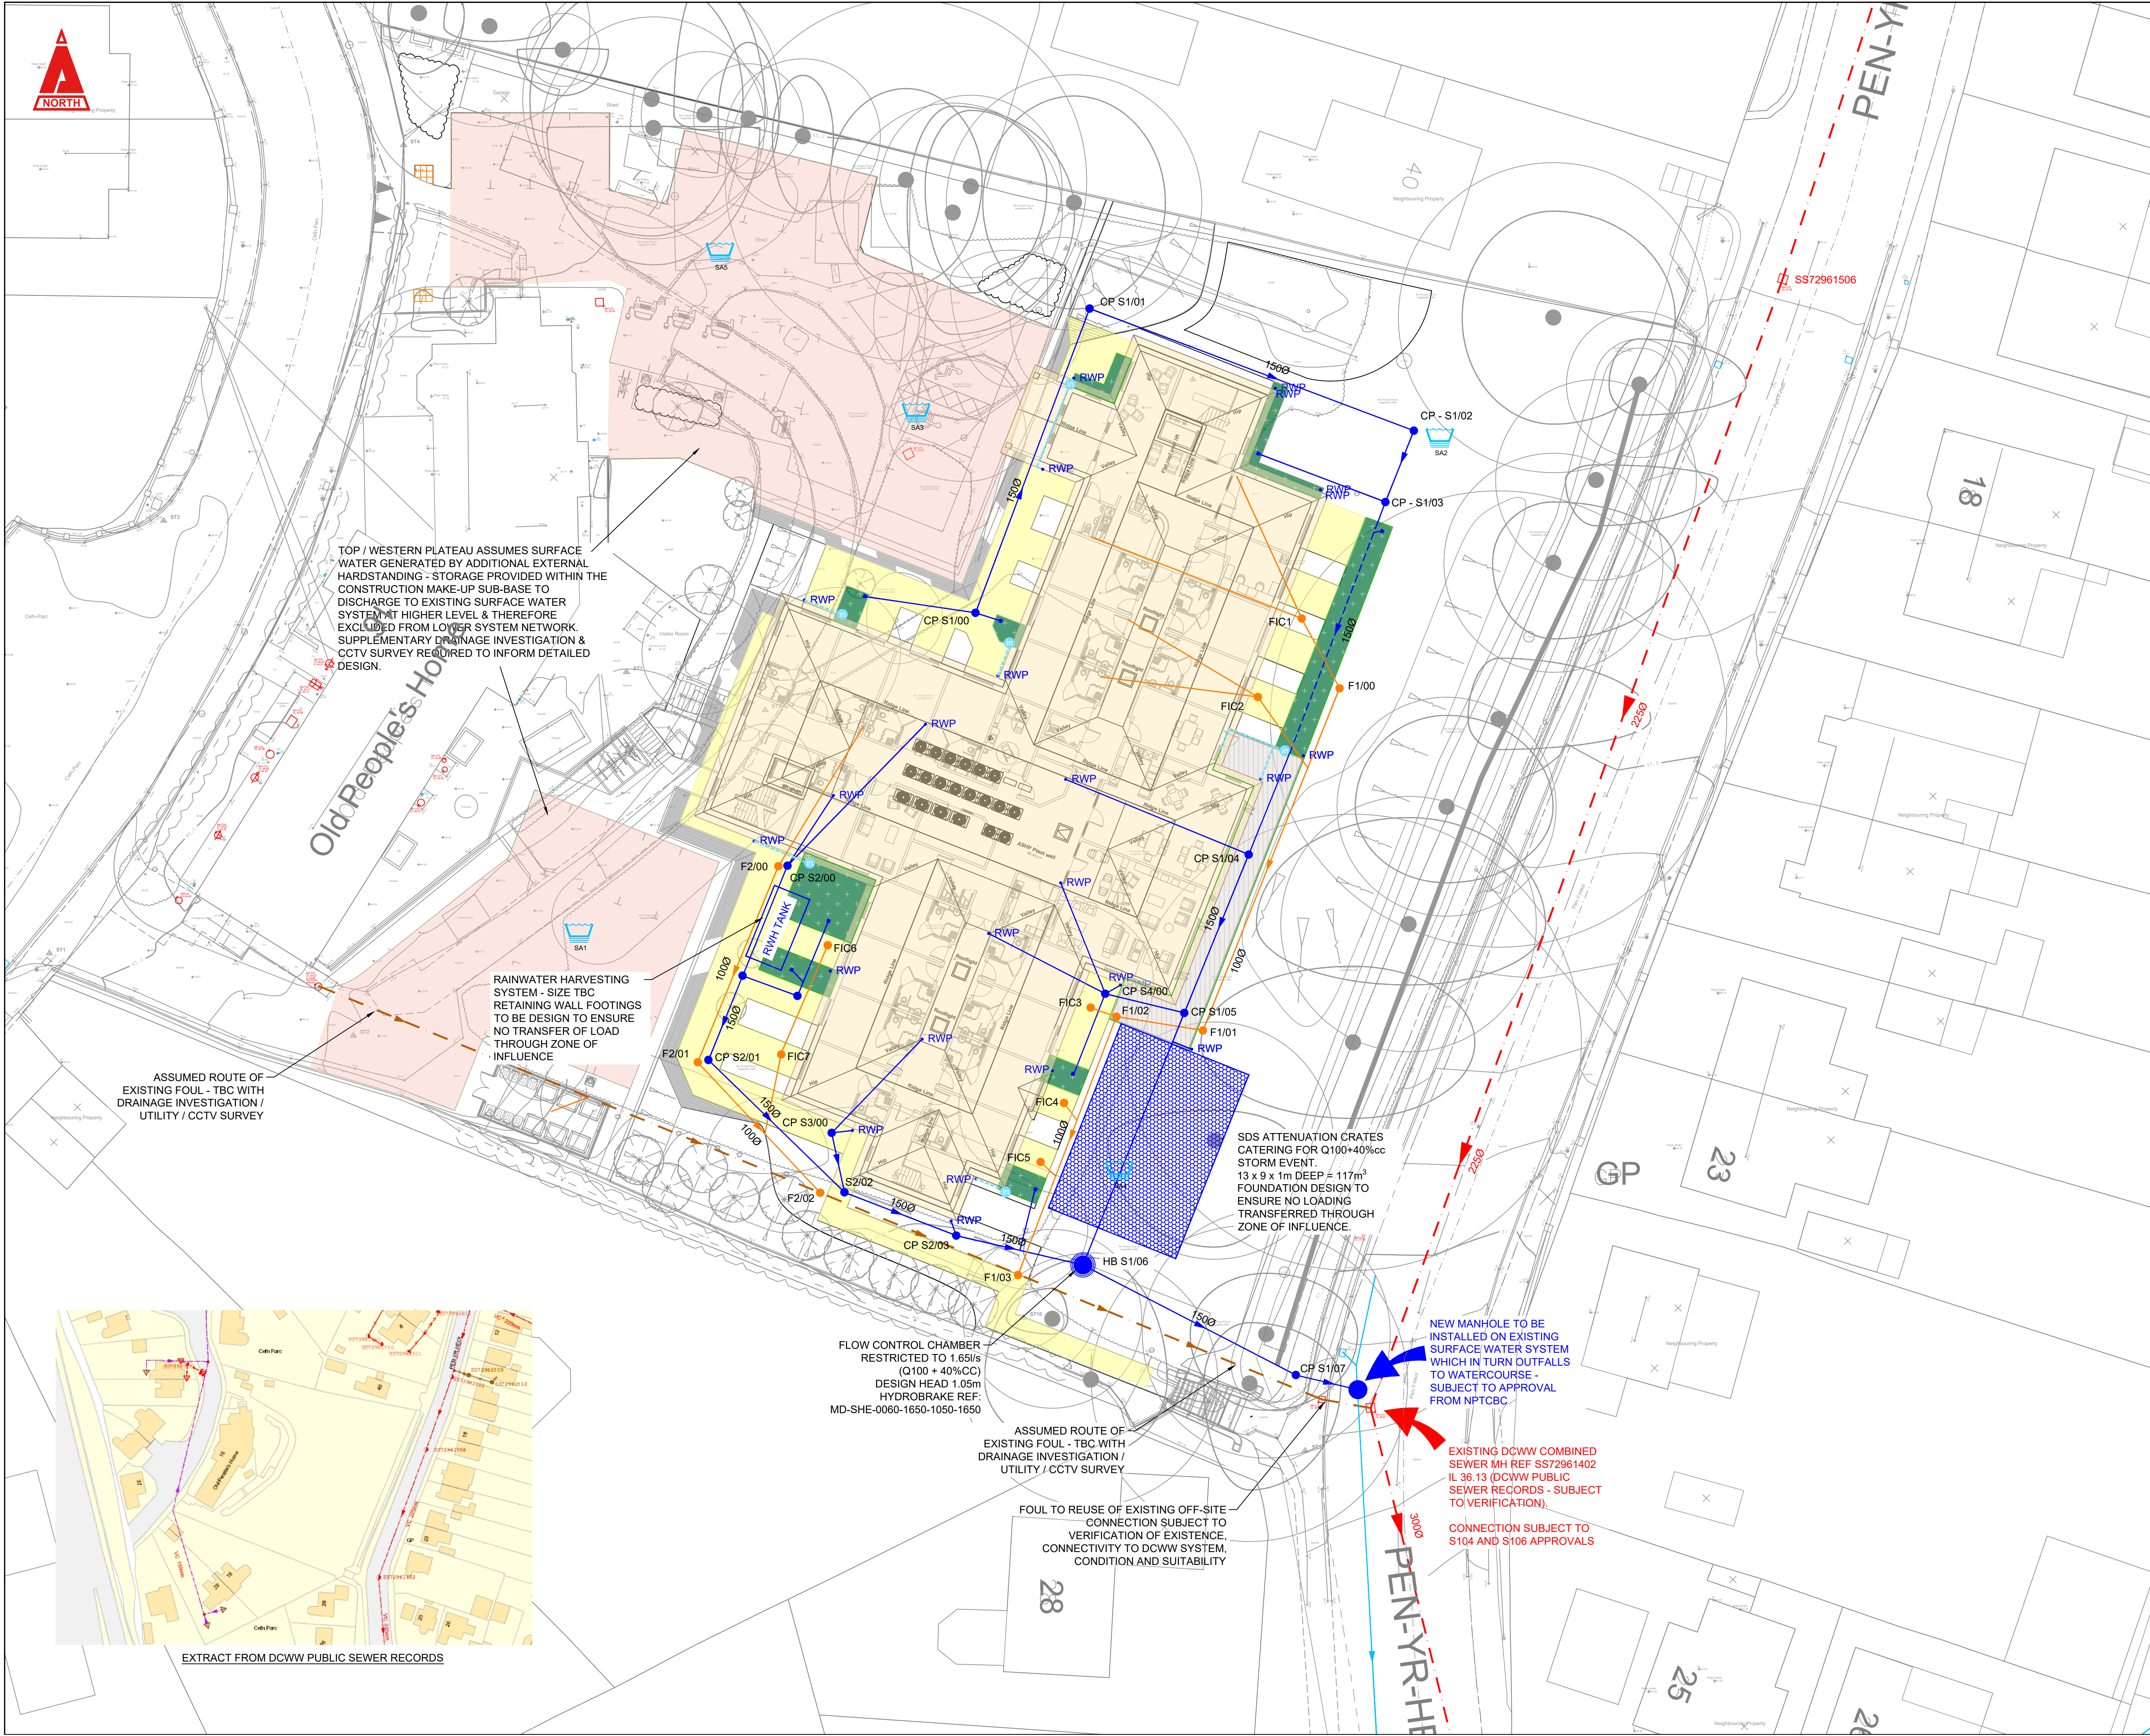

EXTRACT FROM DCWW PUBLIC SEWER RECORDS

THIS DRAWING IS COPYRIGHT © CAMBRIA CONSULTING LTD.
DO NOT SCALE FROM THIS DRAWING.

CONTRACTORS MUST CHECK ALL DIMENSIONS ON SITE. ONLY FIGURED DIMENSIONS ARE TO BE WORKED FROM. DISCREPANCIES MUST BE REPORTED IMMEDIATELY TO CAMBRIA CONSULTING LIMITED BEFORE PROCEEDING.

THE CONTRACTOR IS TO REFER TO THE SPECIFICATION, FULL SCHEDULE OF RESIDUAL RISKS IN THE CONTRACT DOCUMENTATION AND ALSO TO INFORMATION FROM OTHER DESIGNERS, IN PARTICULAR THE M&E CONSULTANT REGARDING EXISTING LIVE SERVICES.

 THIS SYMBOL IS USED TO HIGHLIGHT INSTANCES OF RISK WITHIN THE CONSTRUCTION PROCESS. ALWAYS CHECK FOR LATER REVISIONS OF THIS DRAWING.

- LEGEND / KEY TO SYMBOLS**
- EXISTING DCWW COMBINED SEWER
 - EXISTING FOUL SEWER - ASSUMED SUBJECT TO FURTHER INVESTIGATION
 - PROPOSED SURFACE WATER SEWER
 - PROPOSED FOUL DRAINAGE
 - ACO LINEAR DRAIN
 - ACO OVERFLOW
 - RWP RAINWATER DOWNPIPE (EXTERNAL)
 - RWP RAINWATER DOWNPIPE (INTERNAL)
 - SA Soakaway TESTING POSITIONS
- SUDS FEATURES:**
- RAINGARDEN
 - PERMEABLE PAVING (TYPE TBC)
 - ATTENUATION CRATES SDS GEOLIGHT OR EQUIVALENT APPROVED

- NOTES**
- PROPOSALS ARE HIGH LEVEL AND INDICATIVE OF DESIGN INTENT ONLY. THEY REMAIN SUBJECT TO FURTHER SURVEYS, DETAILED DESIGN AND CONSULTATION WITH SAB.
 - FOUL SVP POSITIONS TBC
 - ANY GREASE TREATMENT REQUIREMENTS ASSUMED VIA CHEMICAL DOSING PRIOR TO CONNECTION TO BELOW GROUND DRAINAGE SYSTEM.
 - SPRINKLER DRAIN DOWN RATES TO BE CONFIRMED - MAY REQUIRE INCREASED PIPEWORK DIAMETERS FOR CAPACITY AND HIGH INTENSITY INTAKE GULLY
 - UTILITY SURVEY HAS NOTE BEEN UNDERTAKEN - PRESENCE OF UNDERGROUND SERVICES TO BE PROVIDED TO INFORM DETAILED DESIGN.

P02	UPDATE FOR POSITIVE DRAINAGE SW SYSTEM - FOR PLANNING	GJ	LM	LM
				25/06/26
P01	FIRST ISSUE	LM	LM	LM
				18/07/25
Rev.	Description	By	Chk	App

Client:
OXFORD CARE HOLDINGS (BIRA CARE)

Project:
CEFN LODGE CARE HOME

Drawing Title:
PROPOSED DRAINAGE LAYOUT - SHEET 1

Drawing No.
CC2696 CAM XX XX GA C 0500

Project	Originator	Vol.	Level	Type	Role	Number
S1	PRELIMINARY		1:200		P02	

CAMBRIA
Constructive Thinking

Civil & Structural Engineers
Cambria House
16 Plas St. Pol de Leon
Penarth Marina
Cardiff, CF64 1TR

T 029 2009 3333
E admin@cambria.co.uk
W www.cambria.co.uk
@cambriauk
uk.linkedin.com/in/cambria