



PROPOSED SITE SECTIONS

LAND OFF TIRBACH ROAD, YSTALYFERA


Notes
This drawing is copyrighted and must not be reproduced or disclosed to third parties without the prior written permission of Prime Architecture Limited.
Responsibility will not be accepted by Prime Architecture Limited for errors made by others scaling from the drawing. Contractor to verify all dimensions before commencing work on site.
Prime Architecture Limited are to be notified immediately in writing of any discrepancies. All survey information incorporated within the drawings cannot be guaranteed as accurate unless confirmed by a fixed dimension.
All dimensions are in millimeters unless otherwise noted.
This drawing is to be read in conjunction with all relevant project drawings and specification prepared by Prime Architecture Limited and other relevant consultants, specialists, etc.
CDM noted are provided to assist the contractor in managing residual hazards identified during the design stage. Any such notes do not relieve the contractor of their duties and they must provide a safe system of work based on method statements, risk assessments, etc.

Revision:	Description:	Date:
A:	Boundary line amended	17.03.2026
A:	Boundary line amended	10.08.2026


SITE SECTION A-A

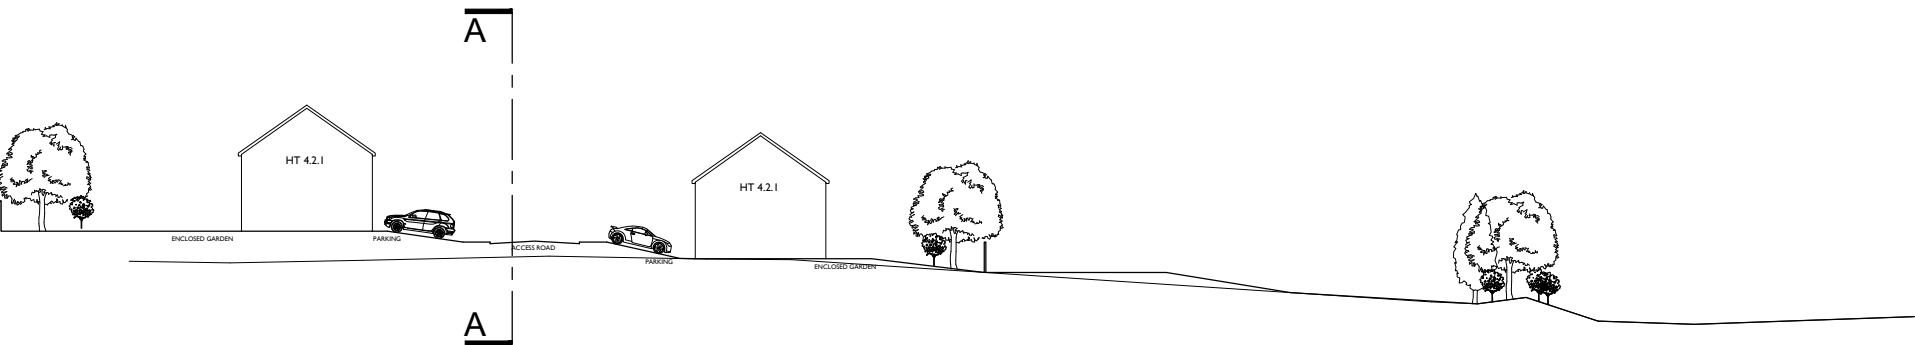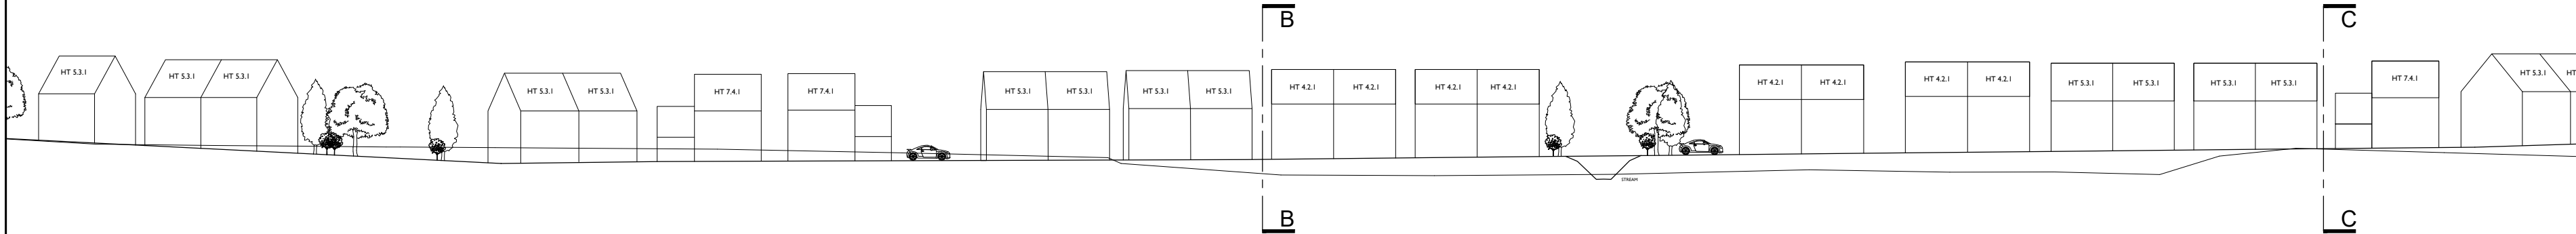

SITE SECTION B-B

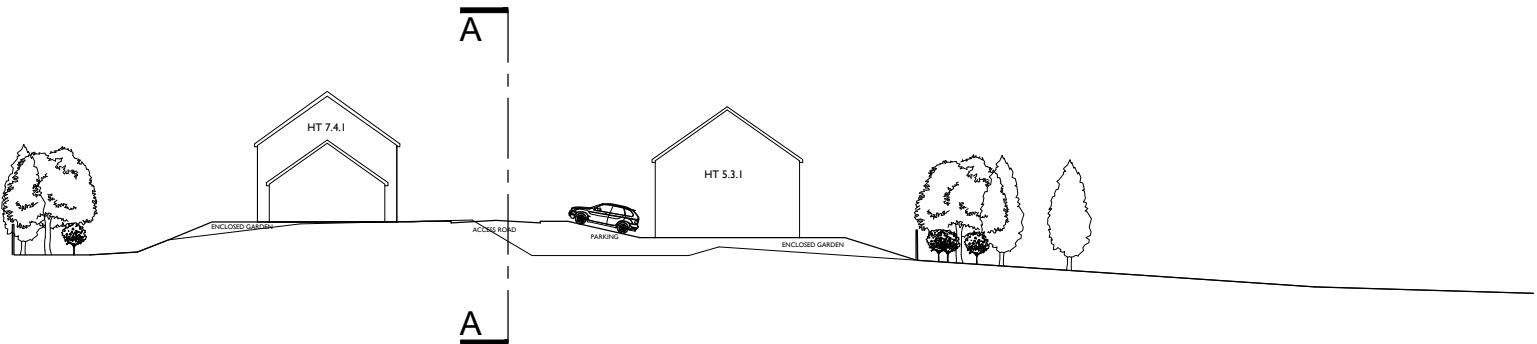

SITE SECTION C-C

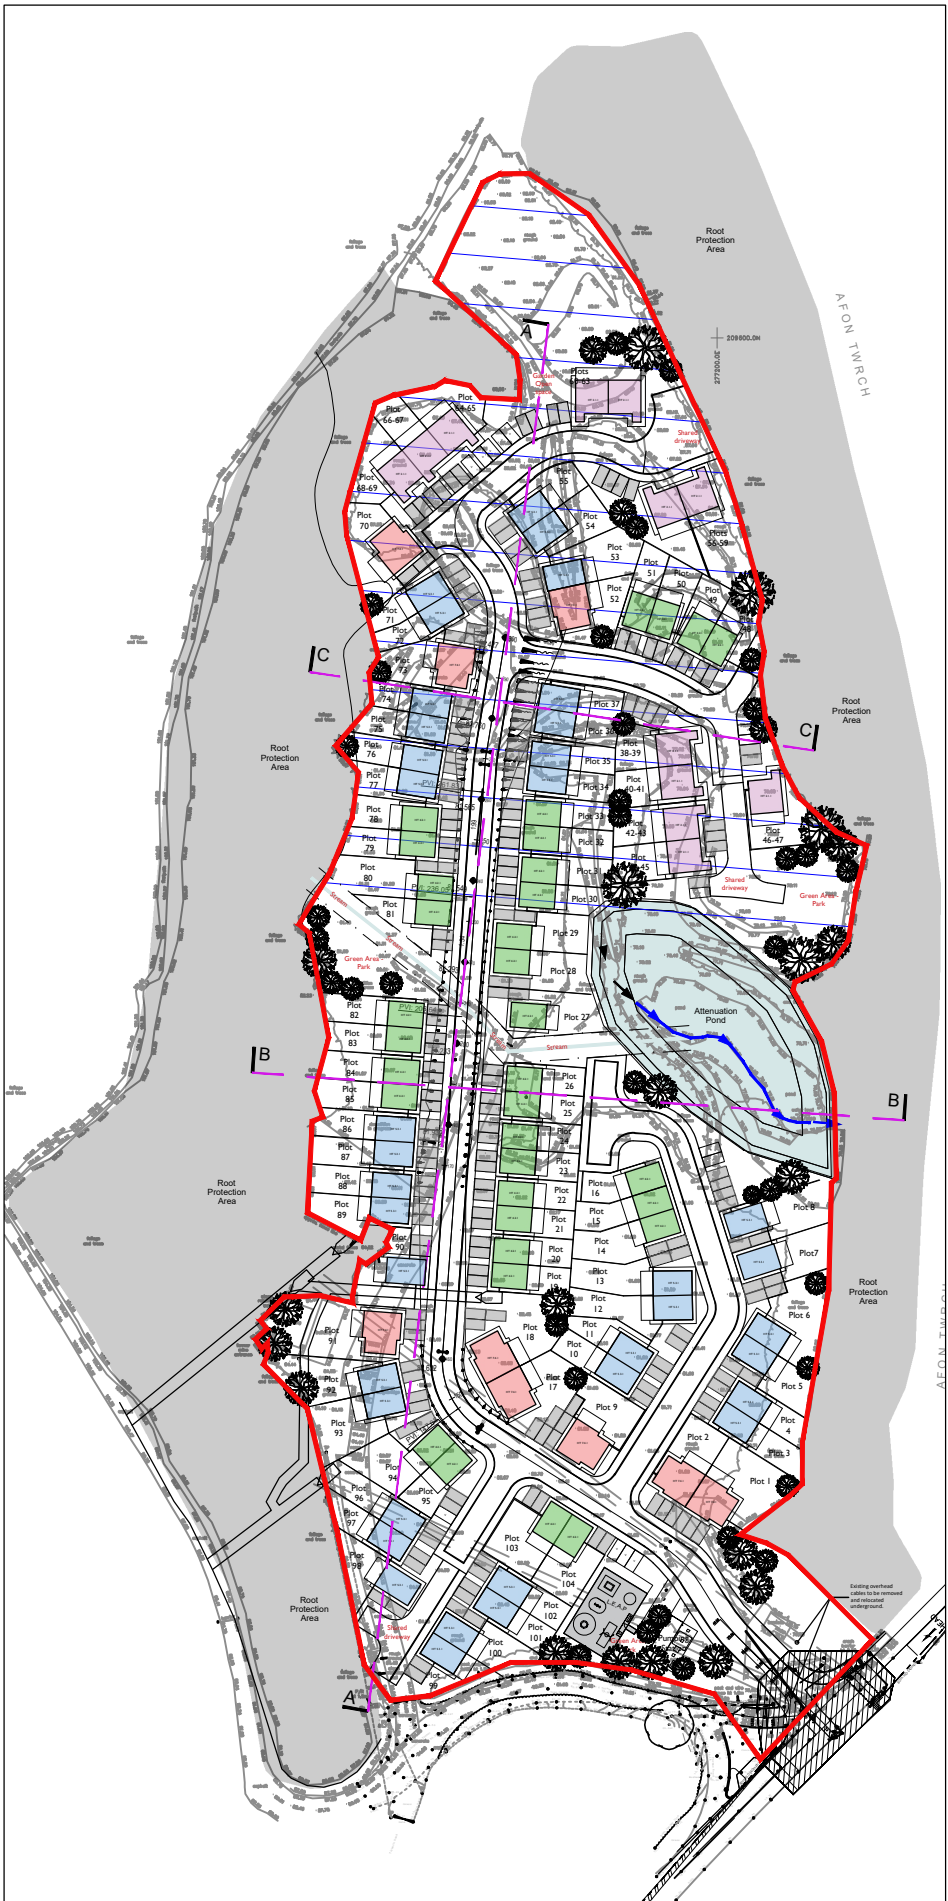

SITE PLAN 1:1250

Drawing Status:
OUTLINE



Prime Architecture Limited, 3 Llandeilo Road,
Cross Hands, Llanelli, SA14 6NA
01269 842 575
info@prime-arch.co.uk
www.prime-arch.co.uk
© Prime Architecture Limited



Client:
Mr Maggs

Project Title:
Outline Planning of Residential
Development at Land Off Tirbach Road,
Ystalyfera

Drawing Title:
Proposed Site Sections

Scale:
1:500 @ A2

Date:
January 2023

Job No:
1016

Drawing No:
04

Rev:
B