


THIS SCHEME IS SUBJECT TO LOCAL PLANNING AND ALL OTHER NECESSARY CONSENTS. ALL DIMENSIONS, SITE LEVELS AND AREAS WHERE GIVEN ARE APPROXIMATE AND SUBJECT TO SITE SURVEY UNLESS STATED OTHERWISE. ALL DIMENSIONS MUST BE CHECKED ON SITE. DO NOT SCALE OFF THIS DRAWING. THIS DRAWING IS TO BE READ IN CONJUNCTION WITH ALL RELEVANT CONSULTANTS AND/OR SPECIALISTS DRAWINGS OR DOCUMENTS. "SAURO ARCHITECTURAL DESIGN" MUST BE NOTIFIED OF ANY VARIATIONS OR DISCREPANCIES BEFORE THE AFFECTED WORK COMMENCES. ALL QUERIES RELATING TO DESIGN OF FOUNDATIONS, FLOOR SLABS AND ANY OTHER STRUCTURAL ELEMENTS ARE TO BE REFERRED TO THE STRUCTURAL ENGINEER FOR CLARIFICATION.

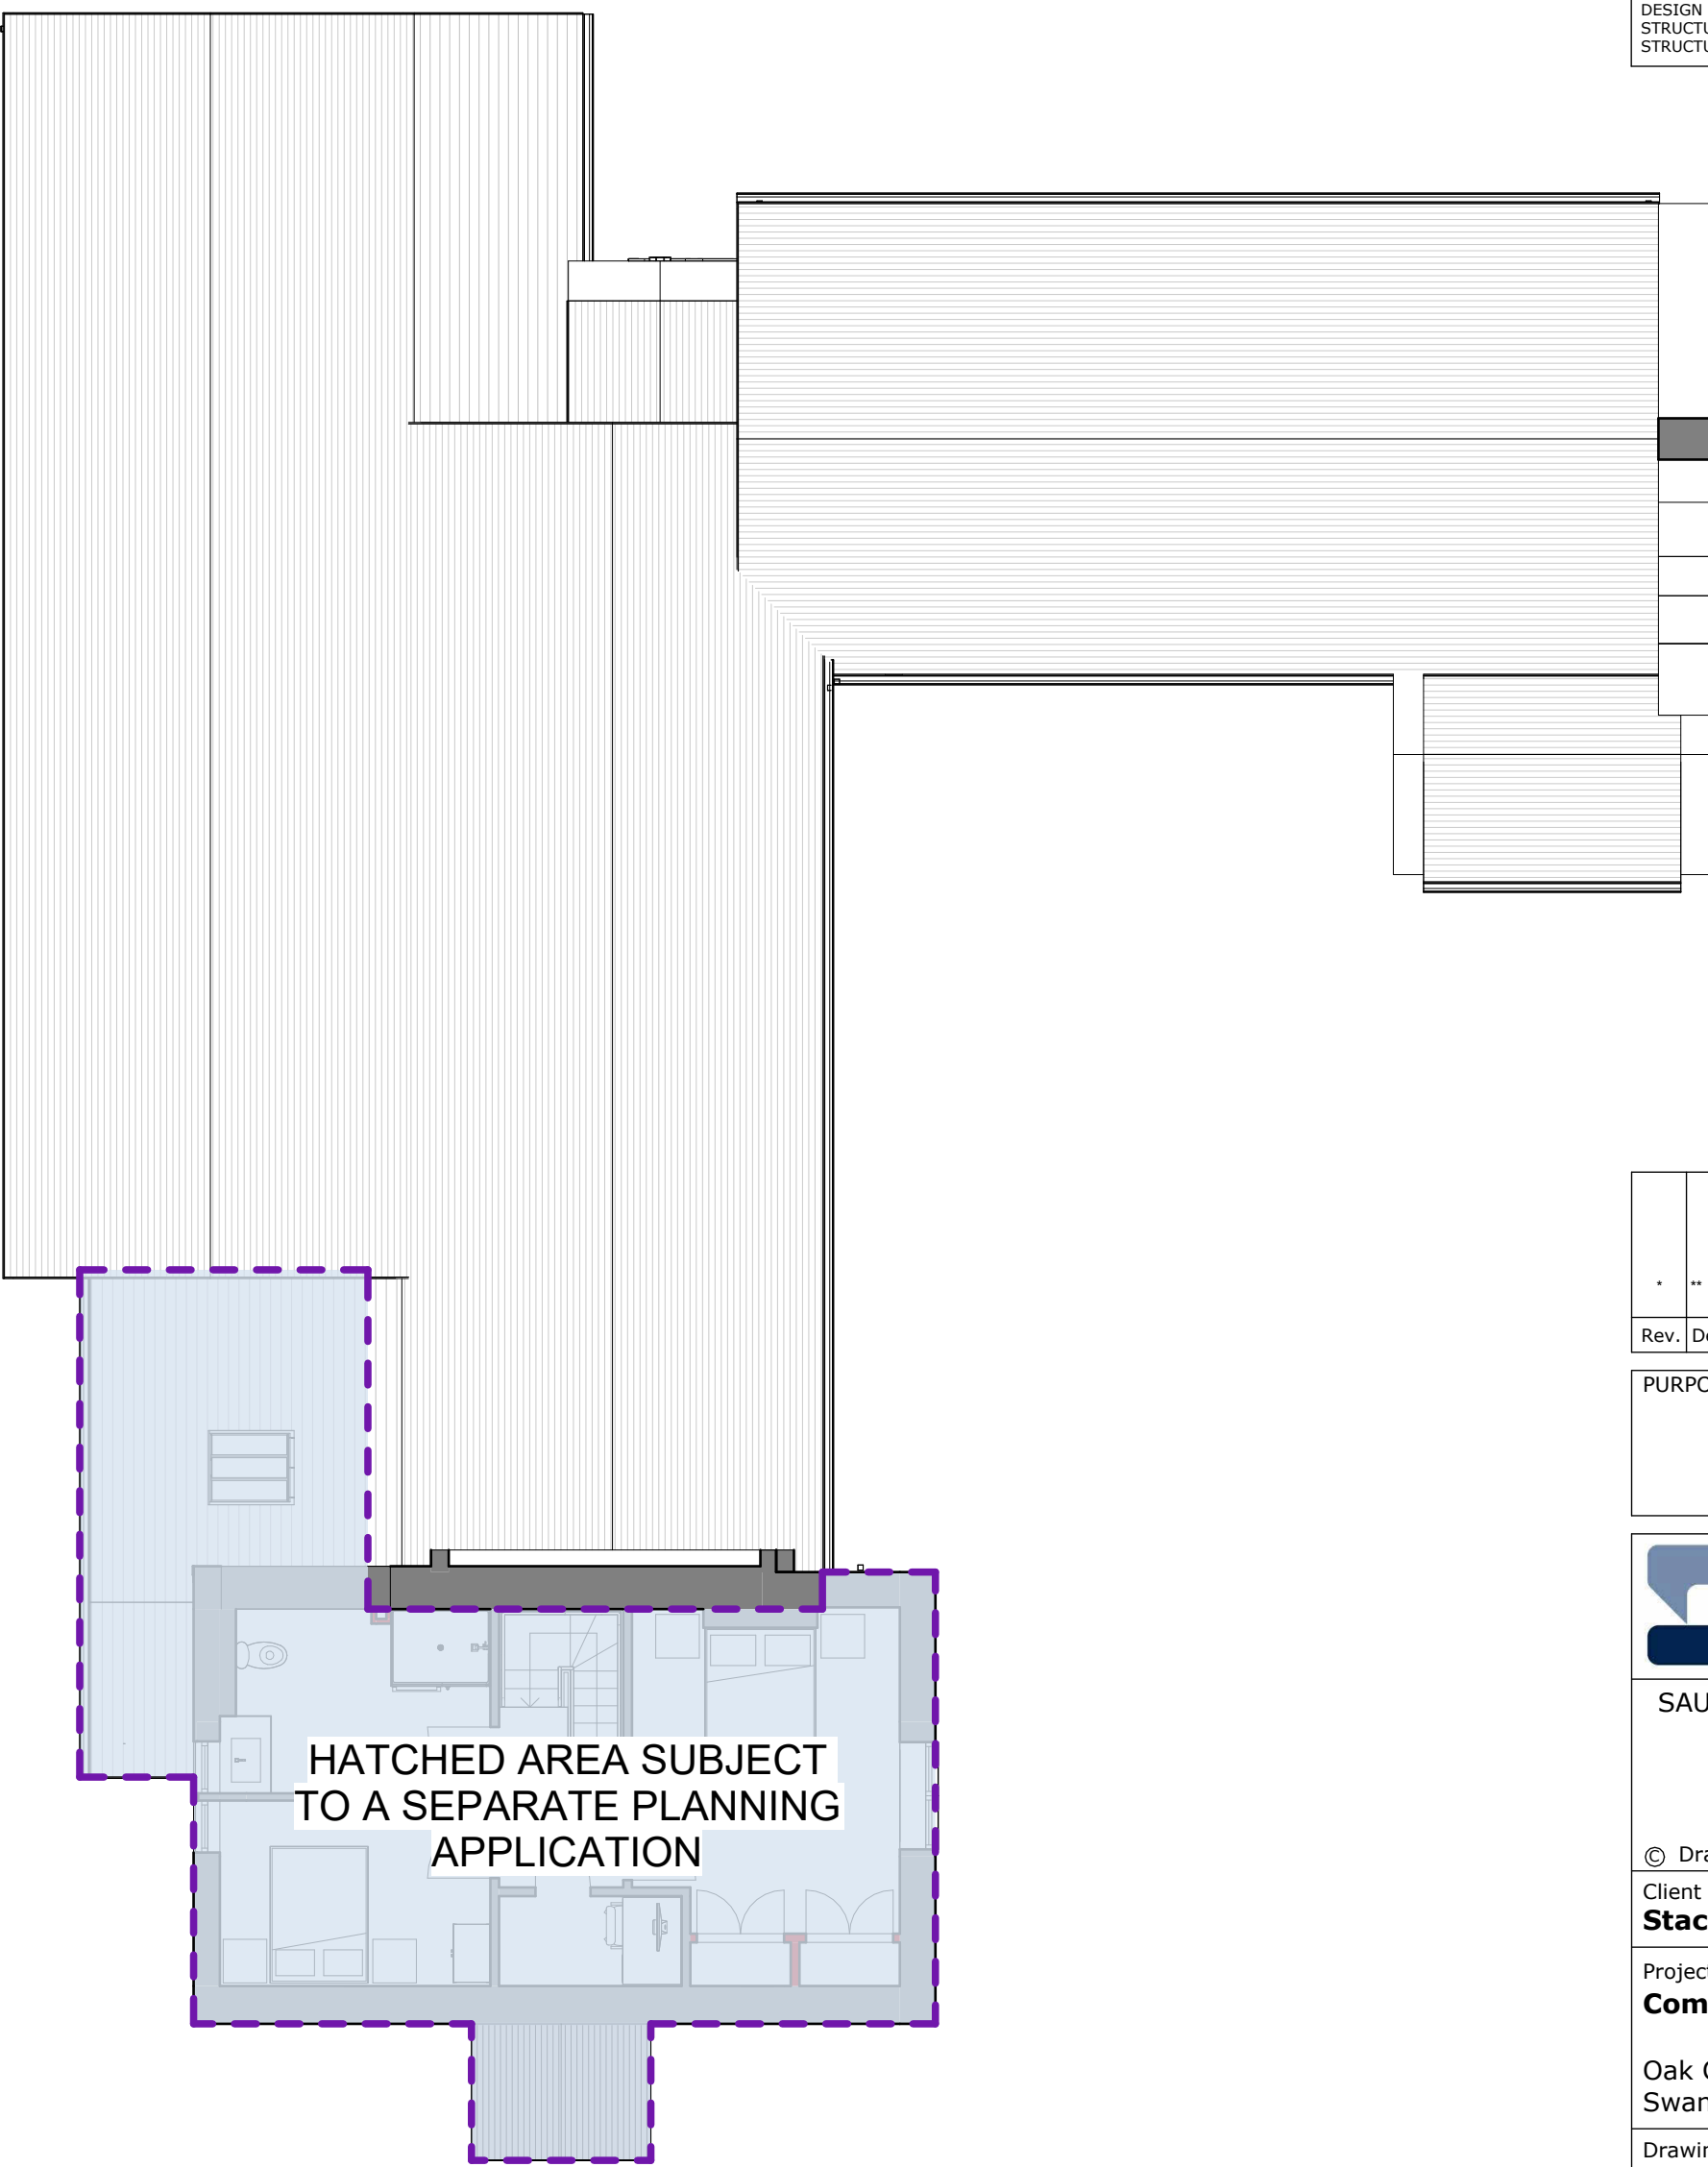

Ground Floor Plan



First Floor Plan

*	**	**	dd/mm/yy
Rev.	Description	By	Date
PURPOSE OF ISSUE			
Planning			
			
SAURO ARCHITECTURAL DESIGN LTD 9 Elliston Terrace, Carmarthen, SA31 1HA Tel : (01267) 233 684 Email: design@sauro.co.uk © Drawing Copyright Sauro Architectural Design			
Client Stacey and Richard Morgan			
Project Title Commercial Refurbishment			
Oak Cottage, High Street, Pontardawe, Swansea, SA8 4JN			
Drawing Title Proposed Floor Plans (Community Hub)			
Scale (on A2) 1 : 100		Sheet Size A2	
Date 19/06/2026	Drawn by 07/03	Checked by 01	
Job No. RC250	Drawing No. 13	Revision	