


ALL DIMENSIONS TO BE CHECKED ON SITE
WORK TO FIGURED DIMENSIONS ONLY
REPORT DISCREPANCIES TO THE
ARCHITECT AT ONCE BEFORE PROCEEDING.

27, GRAIG ROAD, PONTARDAWE, NEATH PORT TALBOT, SA8 4BA
UPRN: 100101024434

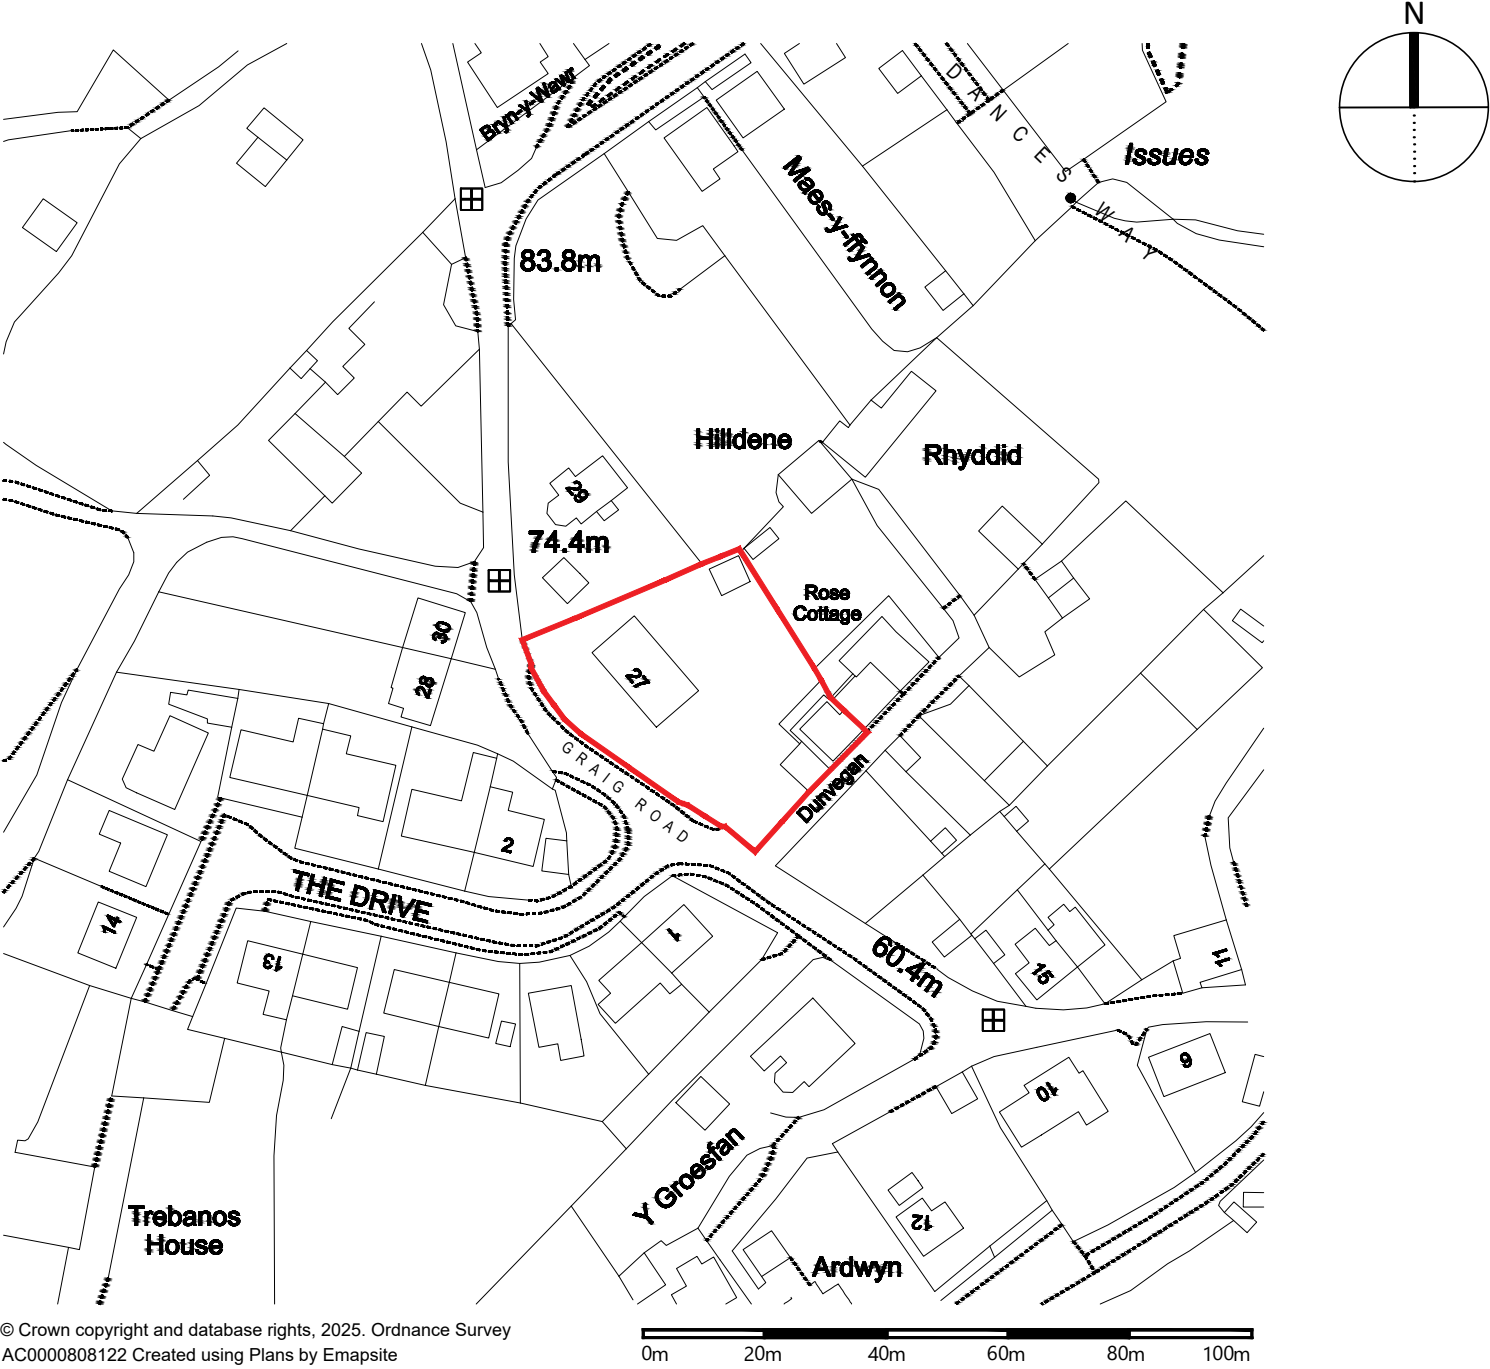

SITE LOCATION PLAN
Scale 1:1250@A3

Scale: 1:1250 paper Size: A4

A	Issue for Information	08/07/26	JM	MCA
REV	DESCRIPTION	DATE	AUTHOR	CHK'D

Jose@mayorgacharteredarchitect.co.uk

MCA

Mayorga Chartered Architect





27 GRAIG ROAD,
PONTARDAWE, NEATH PORT
TALBOT, SA8 4BA

PROPOSED EXTENSION & ALTERATIONS

SITE LOCATION PLAN

Project/Drg No.	Rev	Scale	Date	Drawn By
MCA2026/127/ 01	A	1:1250@A3	23/06/26	J Mayorga
				Checked By
				MCA

ALL DIMENSIONS TO BE CHECKED ON SITE
WORK TO FIGURED DIMENSIONS ONLY
REPORT DISCREPANCIES TO THE
ARCHITECT AT ONCE BEFORE PROCEEDING.

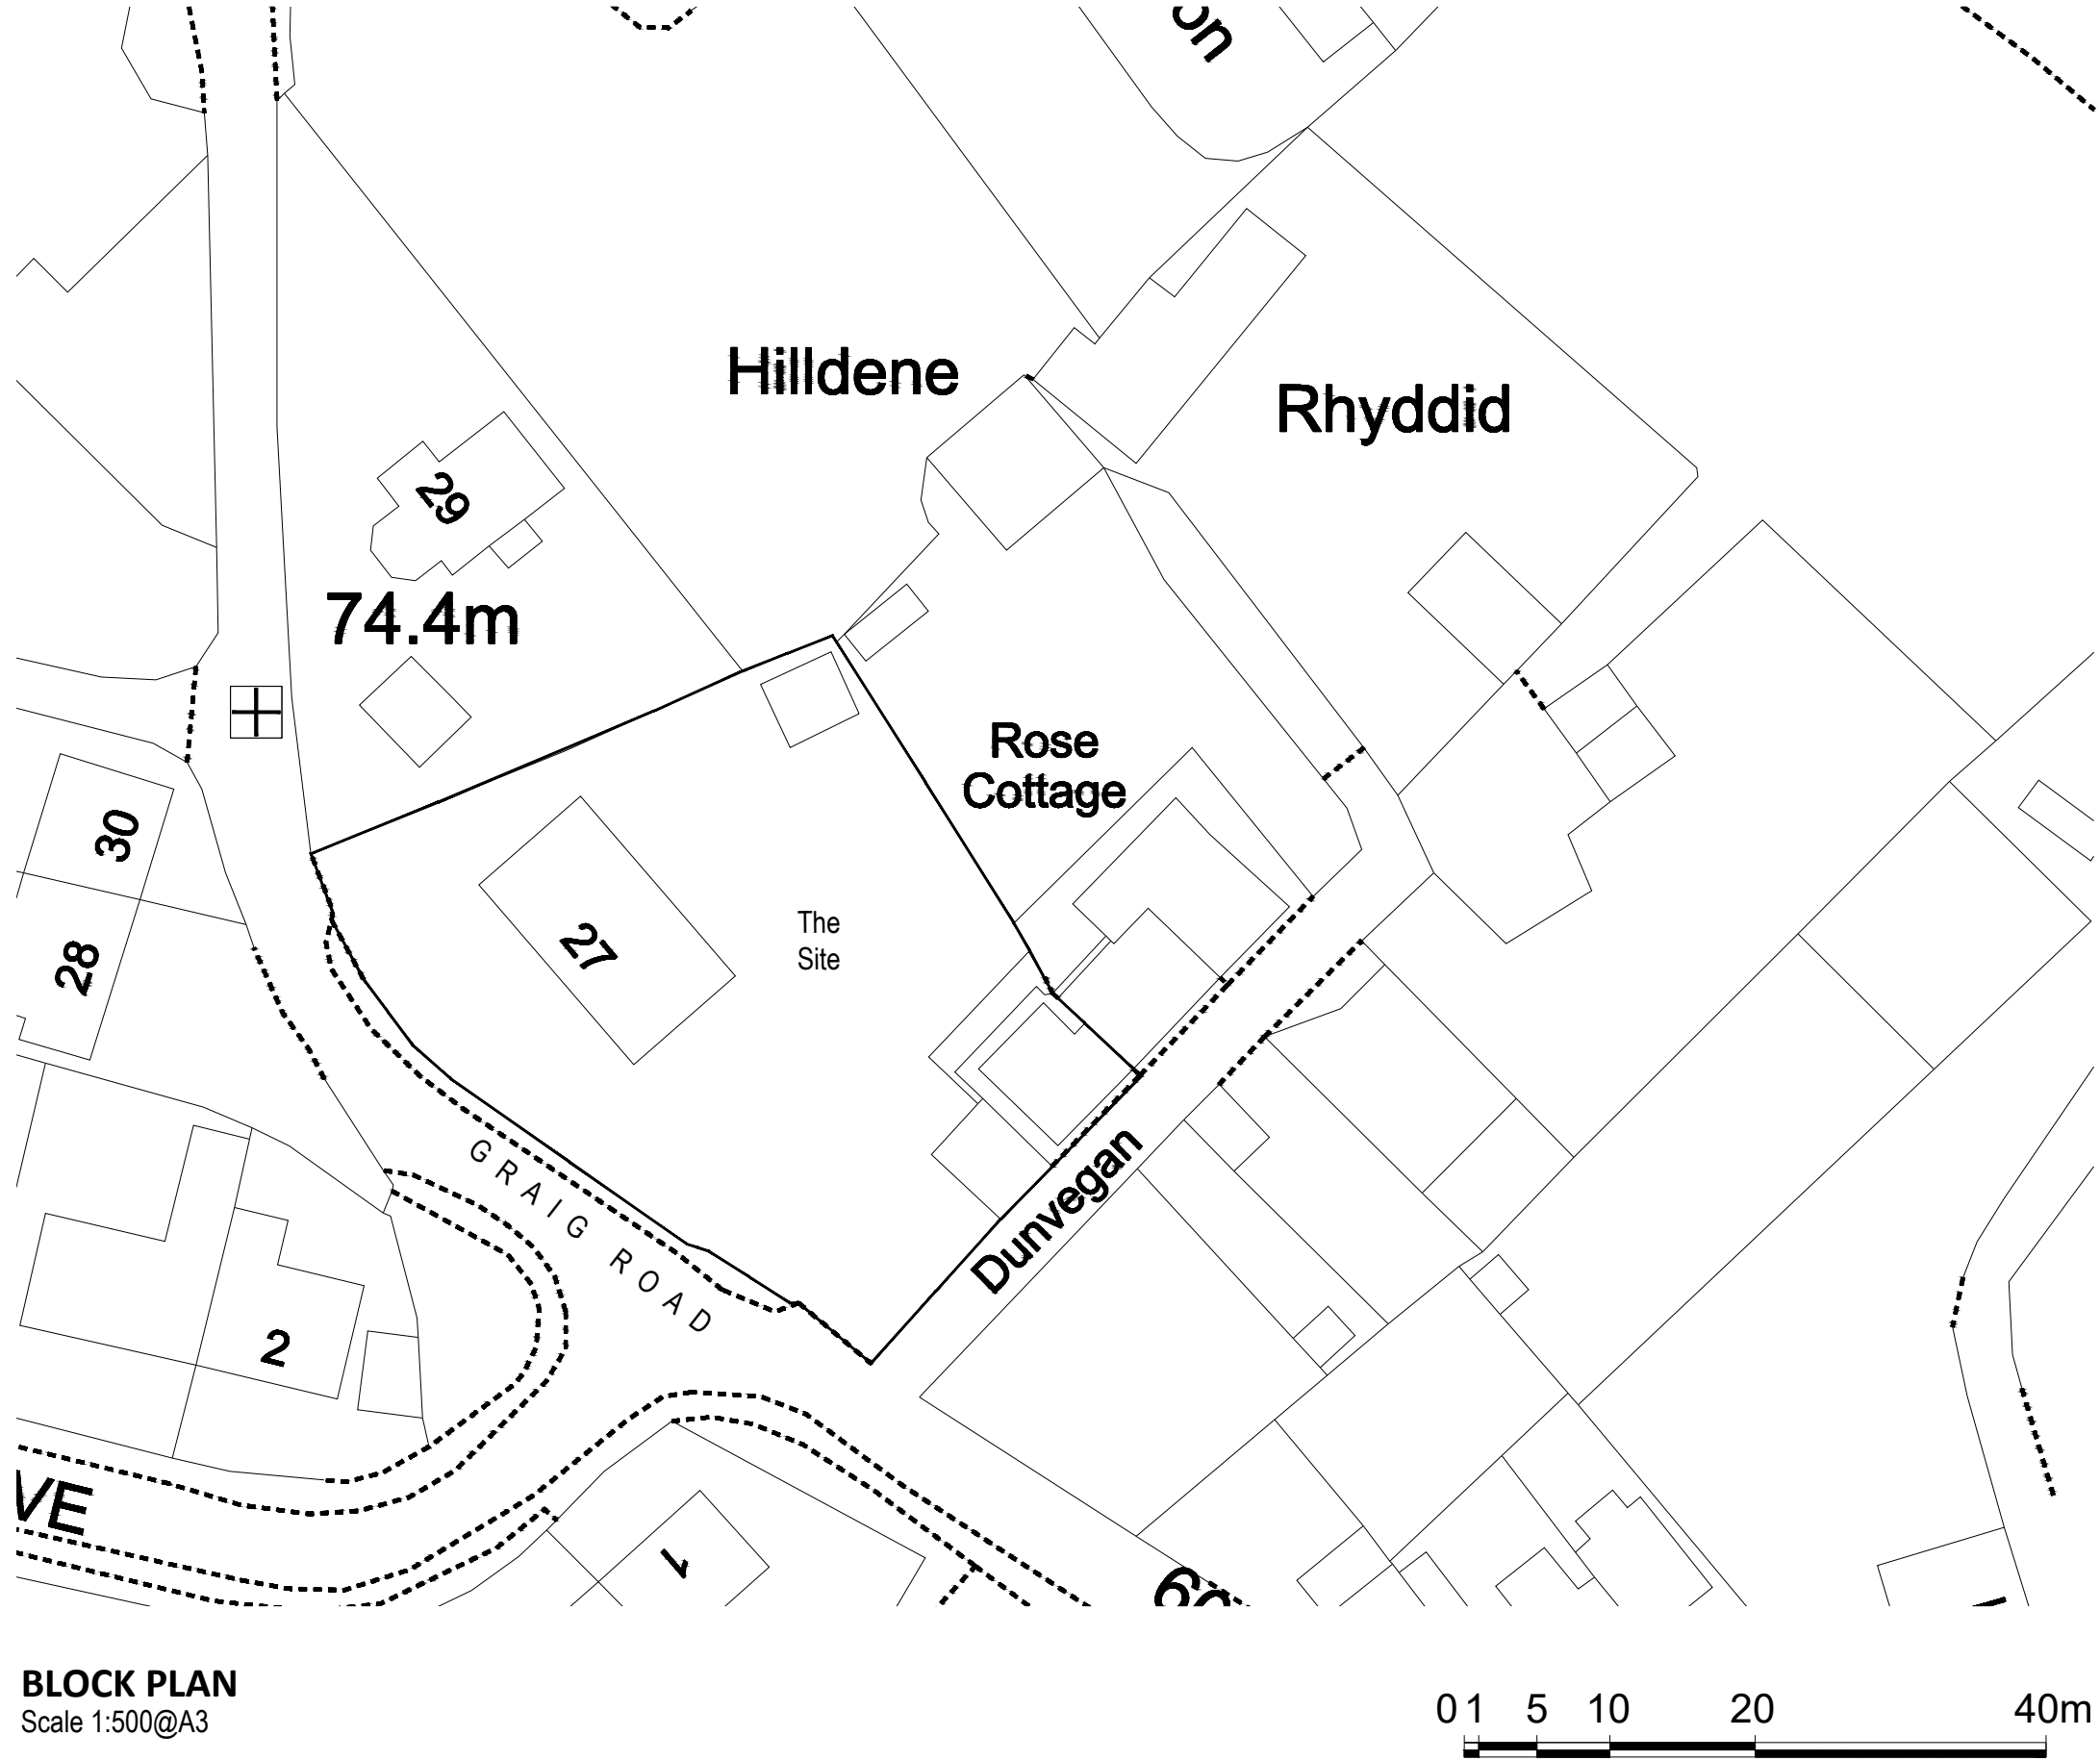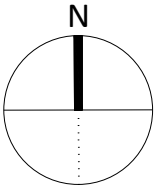

BLOCK PLAN
Scale 1:500@A3

A	Issue for Information	08/07/26	JM	MCA
REV	DESCRIPTION	DATE	AUTHOR	CHK'D

Jose@mayorgacharteredarchitect.co.uk

MCA

Mayorga Chartered Architect

RIBA


27 GRAIG ROAD,
PONTARDAWE, NEATH PORT
TALBOT, SA8 4BA

PROPOSED EXTENSION & ALTERATIONS


BLOCK PLAN EXISTING

Project/Drg No.	Rev	Scale	Date	Drawn By
MCA2026/127/ 02	A	1:500@A3	23/06/26	J Mayorga
				Checked By
				MCA


ALL DIMENSIONS TO BE CHECKED ON SITE
WORK TO FIGURED DIMENSIONS ONLY
REPORT DISCREPANCIES TO THE
ARCHITECT AT ONCE BEFORE PROCEEDING.

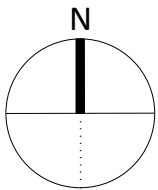

DENOTES NEW EXTENSION

 

DENOTES EXISTING TREES

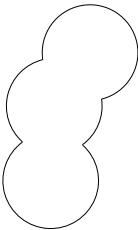


DENOTES EXISTING HEDGE
AND PLANTING




Green Climbers on
proposed side wall



Proposed Planting to
enhance Green screening

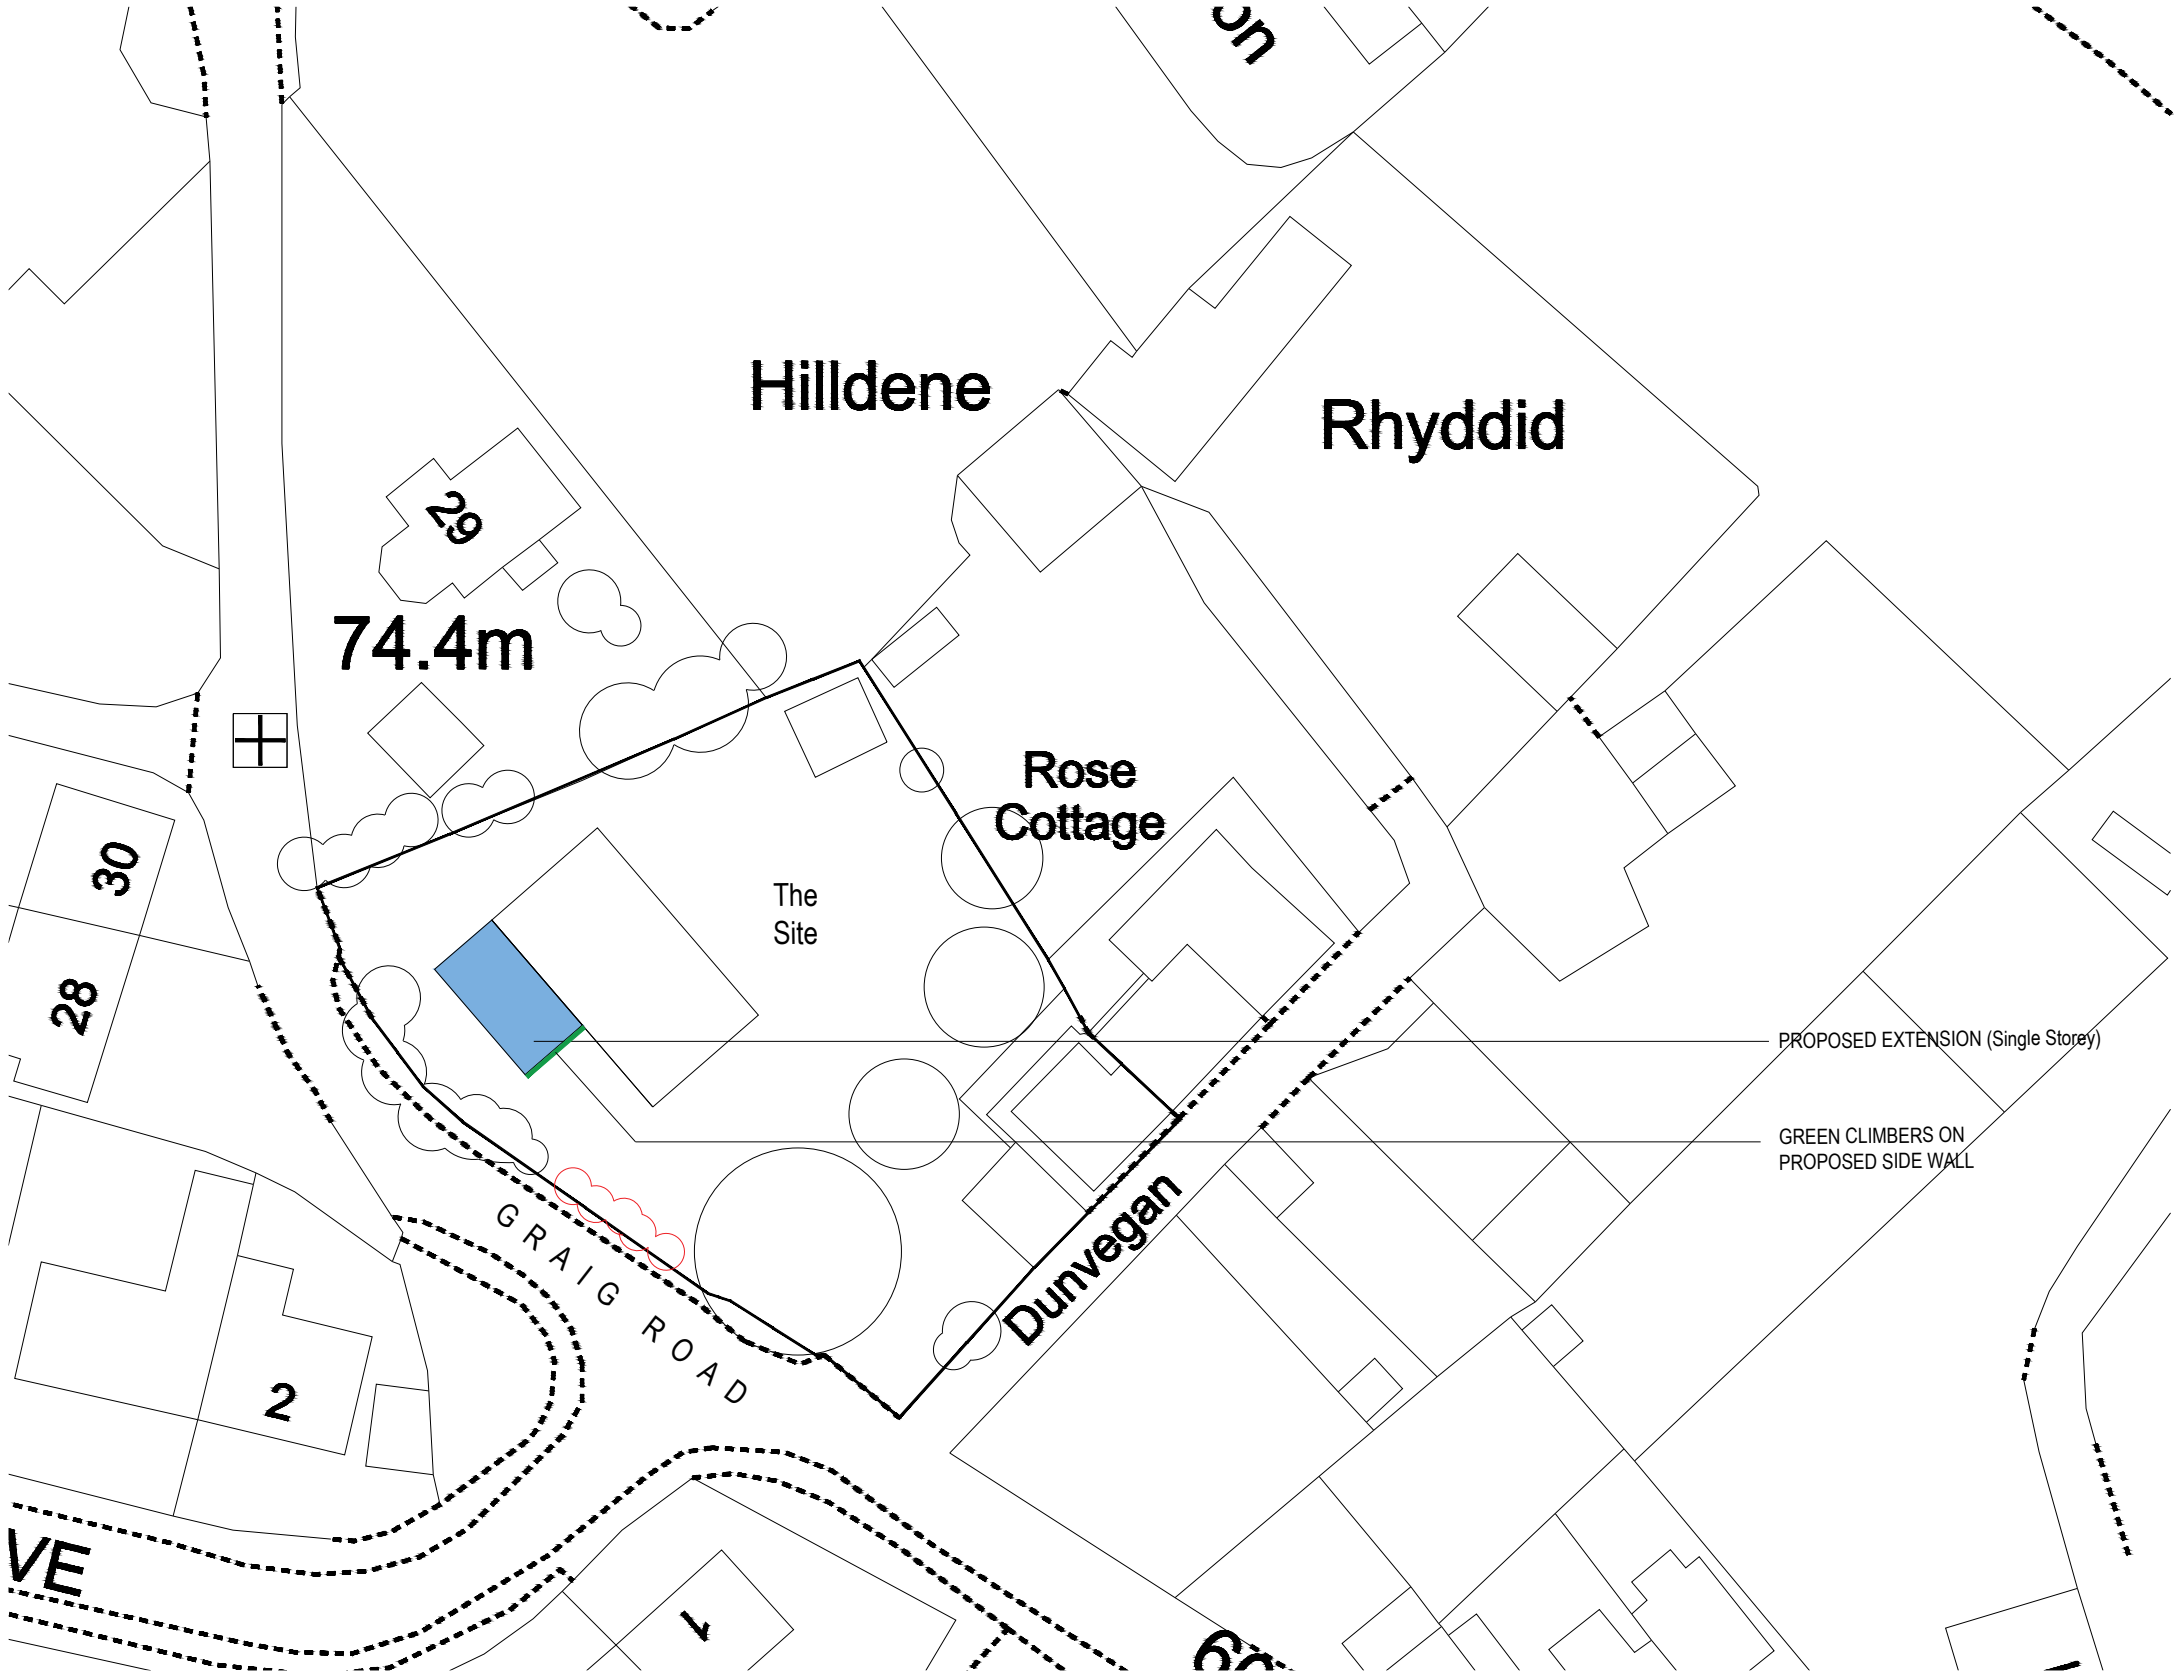

BLOCK PLAN
Scale 1:500@A3

 

A	Issue for Information	08/07/26	JM	MCA
REV	DESCRIPTION	DATE	AUTHOR	CHK'D

Jose@mayorgacharteredarchitect.co.uk

MCA

Mayorga Chartered Architect


RIBA

27 GRAIG ROAD,
PONTARDAWE, NEATH PORT
TALBOT, SA8 4BA

PROPOSED EXTENSION & ALTERATIONS


BLOCK PLAN PROPOSED

Project/Drg No.	Rev	Scale	Date	Drawn By
MCA2026/127/ 03	A	1:500@A3	23/06/26	J Mayorga
				Checked By
				MCA

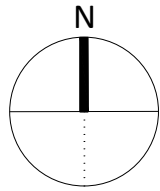

BOUNDARY LINE

MH

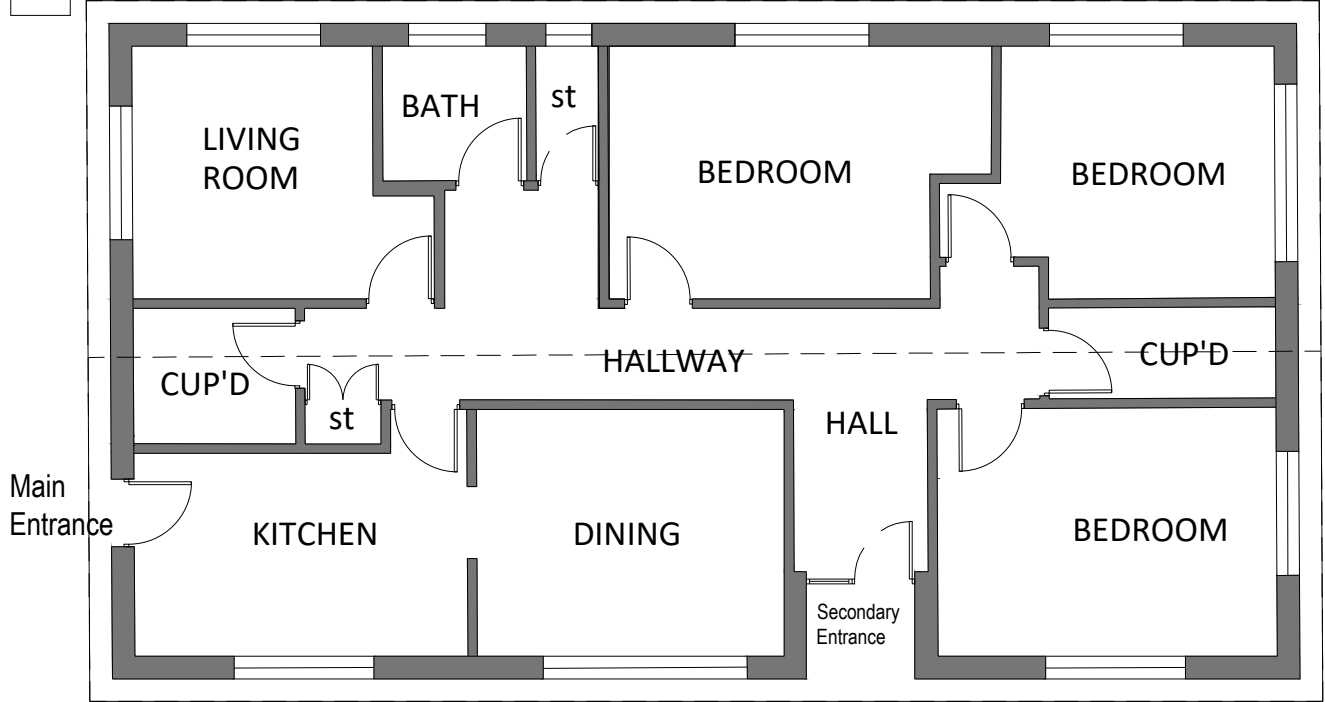

EXISTING GROUND FLOOR PLAN
Scale 1:100@A3



ALL DIMENSIONS TO BE CHECKED ON SITE WORK TO FIGURED DIMENSIONS ONLY REPORT DISCREPANCIES TO THE ARCHITECT AT ONCE BEFORE PROCEEDING.

A	Issue for Information	08/07/26	JM	MCA
REV	DESCRIPTION	DATE	AUTHOR	CHK'D

Jose@mayorgacharteredarchitect.co.uk

MCA

Mayorga Chartered Architect




**27 GRAIG ROAD,
PONTARDAWE, NEATH PORT
TALBOT, SA8 4BA**

PROPOSED EXTENSION & ALTERATIONS

EXISTING PLANS


Project/Drg No.	Rev	Scale	Date	Drawn By
MCA2026/127/ 04	A	1:100@A3	23/06/26	J Mayorga
				Checked By
				MCA

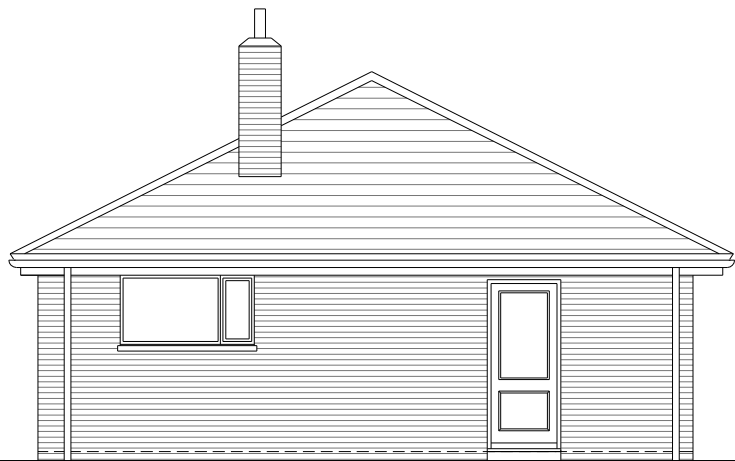


EXISTING SIDE ELEVATION
Scale 1:100@A3



EXISTING FRONT ELEVATION
Scale 1:100@A3

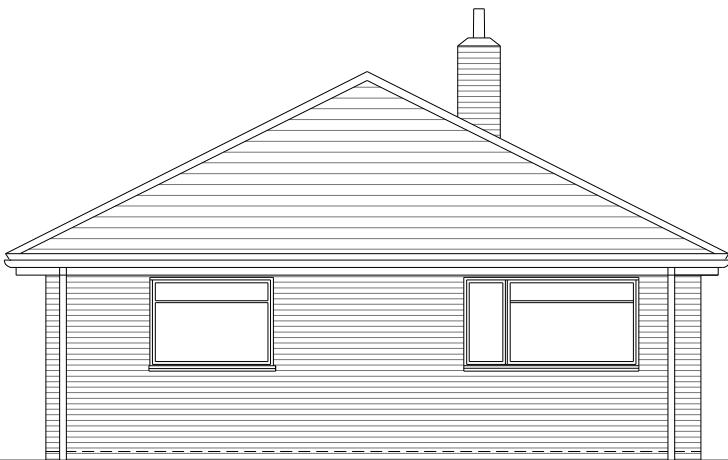

EXISTING SIDE ELEVATION
Scale 1:100@A3

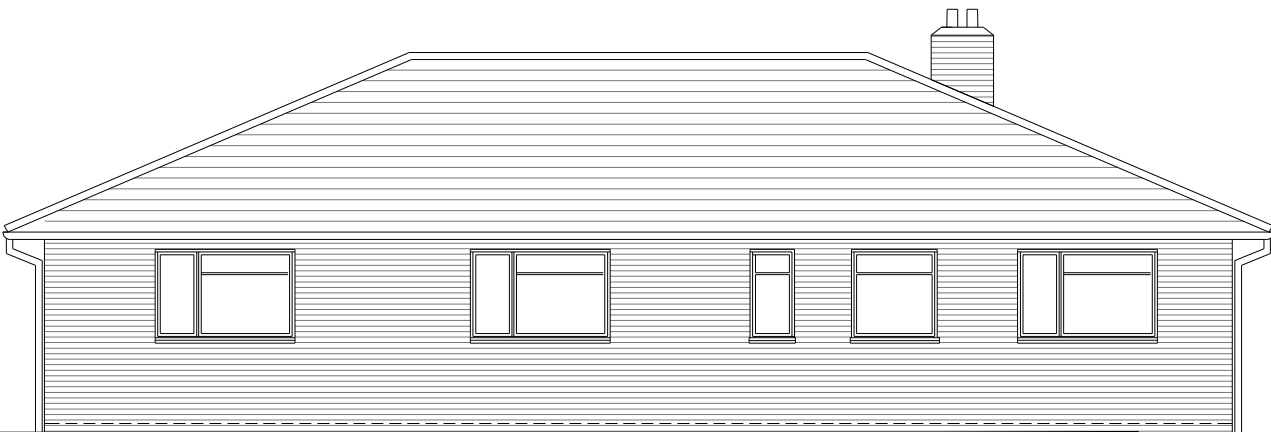

EXISTING REAR ELEVATION
Scale 1:100@A3



A	Issue for Information	08/07/26	JM	MCA
REV	DESCRIPTION	DATE	AUTHOR	CHK'D

Jose@mayorgacharteredarchitect.co.uk

M C A

Mayorga Chartered Architect


RIBA

27 GRAIG ROAD,
PONTARDAWE, NEATH PORT
TALBOT, SA8 4BA


PROPOSED EXTENSION & ALTERATIONS

EXISTING ELEVATIONS


Project/Drg No.	Rev	Scale	Date	Drawn By
MCA2026/127/ 05	A	1:100@A3	23/06/26	J Mayorga
				Checked By
				MCA

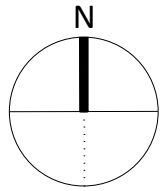

BOUNDARY LINE

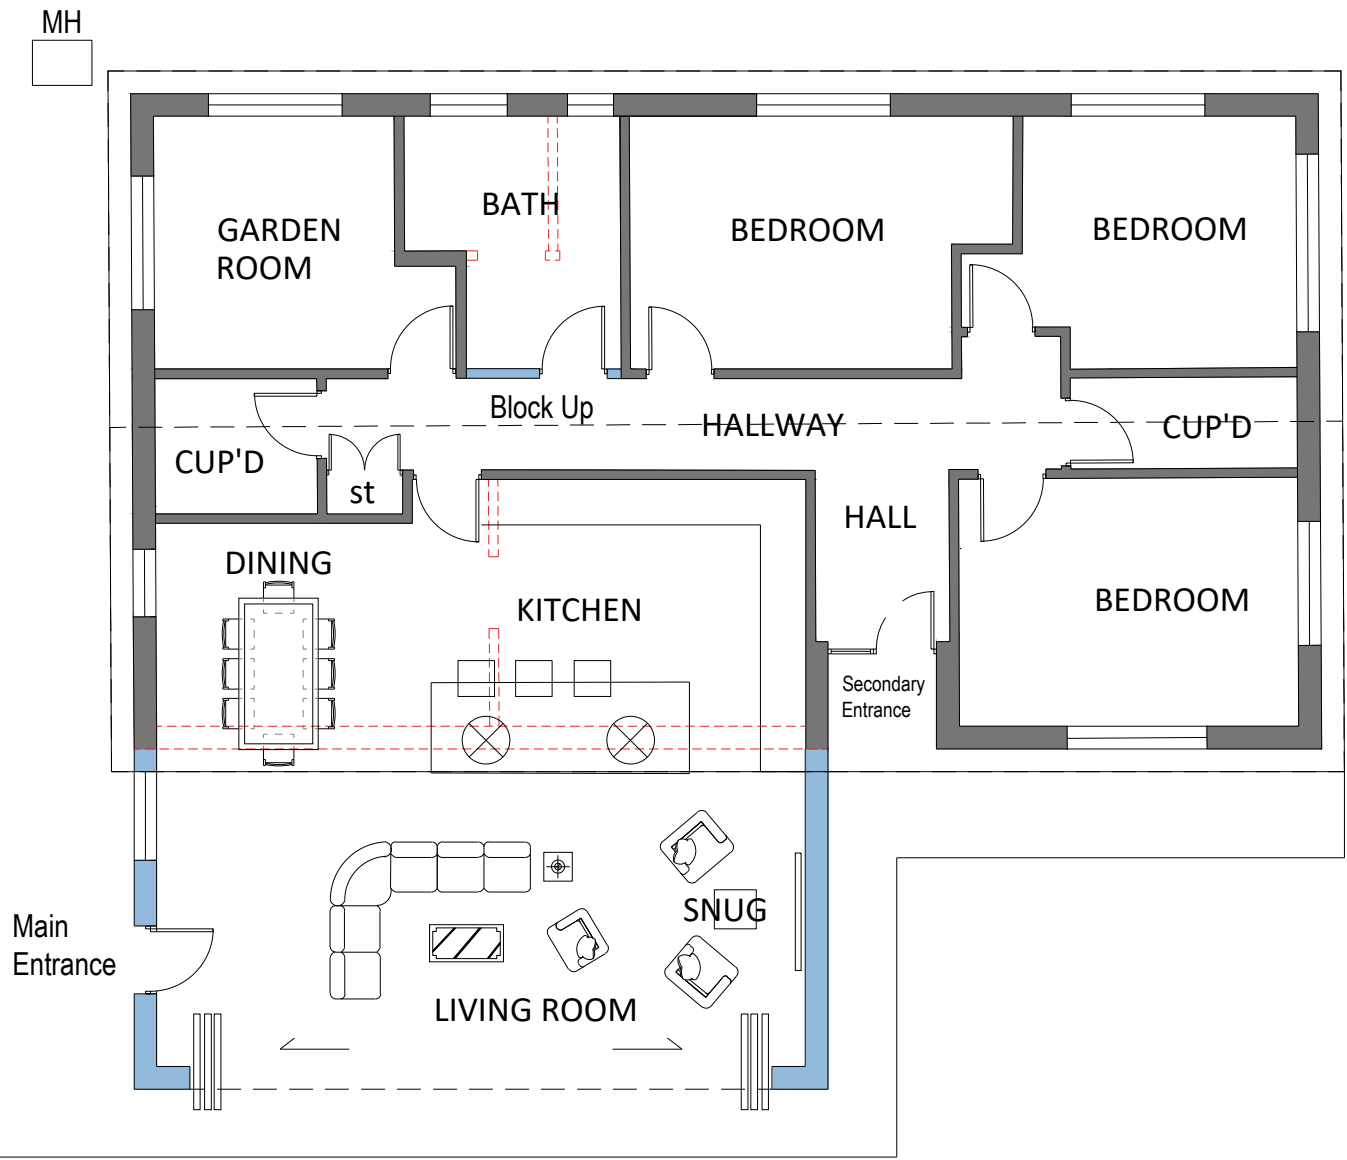

PROPOSED GROUND FLOOR PLAN
Scale 1:100@A3

 

ALL DIMENSIONS TO BE CHECKED ON SITE WORK TO FIGURED DIMENSIONS ONLY REPORT DISCREPANCIES TO THE ARCHITECT AT ONCE BEFORE PROCEEDING.

A	Issue for Information	08/07/26	JM	MCA
REV	DESCRIPTION	DATE	AUTHOR	CHK'D

Jose@mayorgacharteredarchitect.co.uk

MCA

Mayorga Chartered Architect



27 GRAIG ROAD,
PONTARDAWE, NEATH PORT
TALBOT, SA8 4BA


PROPOSED EXTENSION & ALTERATIONS

PROPOSED PLANS


Project/Drg No.	Rev	Scale	Date	Drawn By
MCA2026/127/ 06	A	1:100@A3	23/06/26	J Mayorga
				Checked By
				MCA




PROPOSED SIDE ELEVATION
Scale 1:100@A3

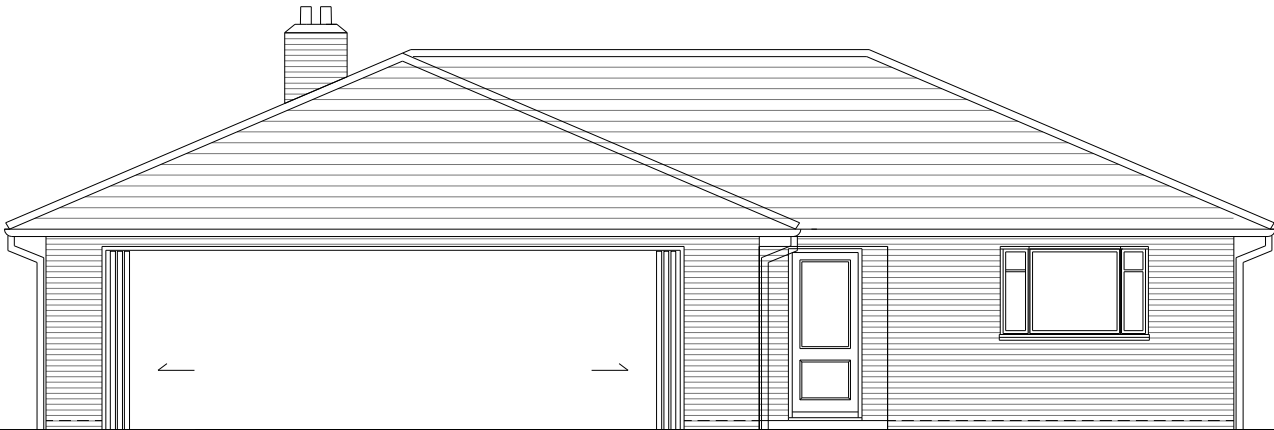

PROPOSED FRONT ELEVATION
Scale 1:100@A3

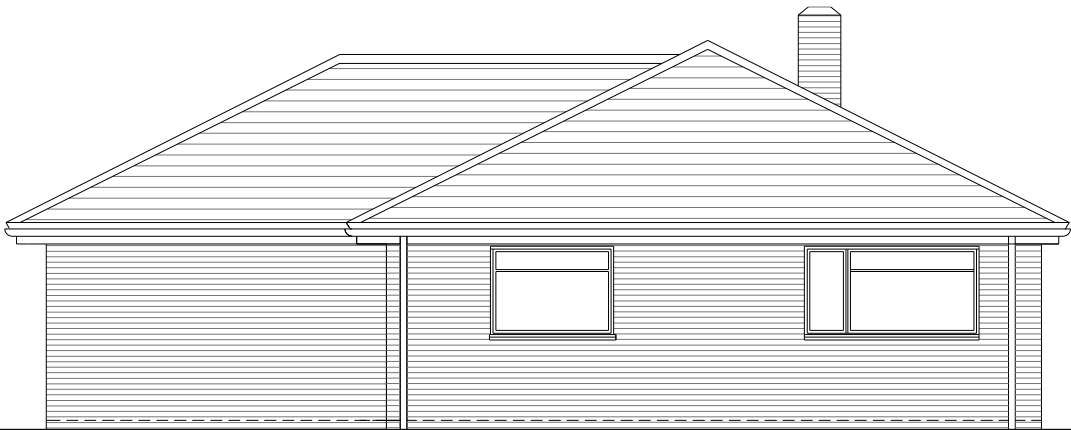

PROPOSED SIDE ELEVATION
Scale 1:100@A3

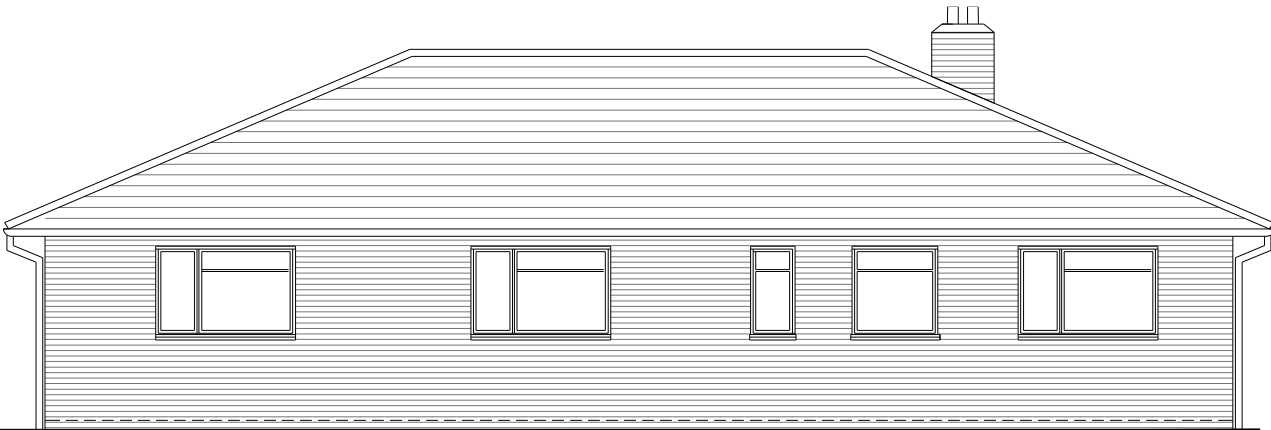

PROPOSED REAR ELEVATION
Scale 1:100@A3



A	Issue for Information	08/07/26	JM	MCA
REV	DESCRIPTION	DATE	AUTHOR	CHK'D

Jose@mayorgacharteredarchitect.co.uk

M C A

Mayorga Chartered Architect

RIBA

27 GRAIG ROAD,
PONTARDAWE, NEATH PORT
TALBOT, SA8 4BA

PROPOSED EXTENSION & ALTERATIONS

PROPOSED ELEVATIONS

Project/Drg No.	Rev	Scale	Date	Drawn By
MCA2026/127/ 05	A	1:100@A3	23/06/26	J Mayorga
				Checked By
				MCA