



Diversion of existing private Foul Drainage

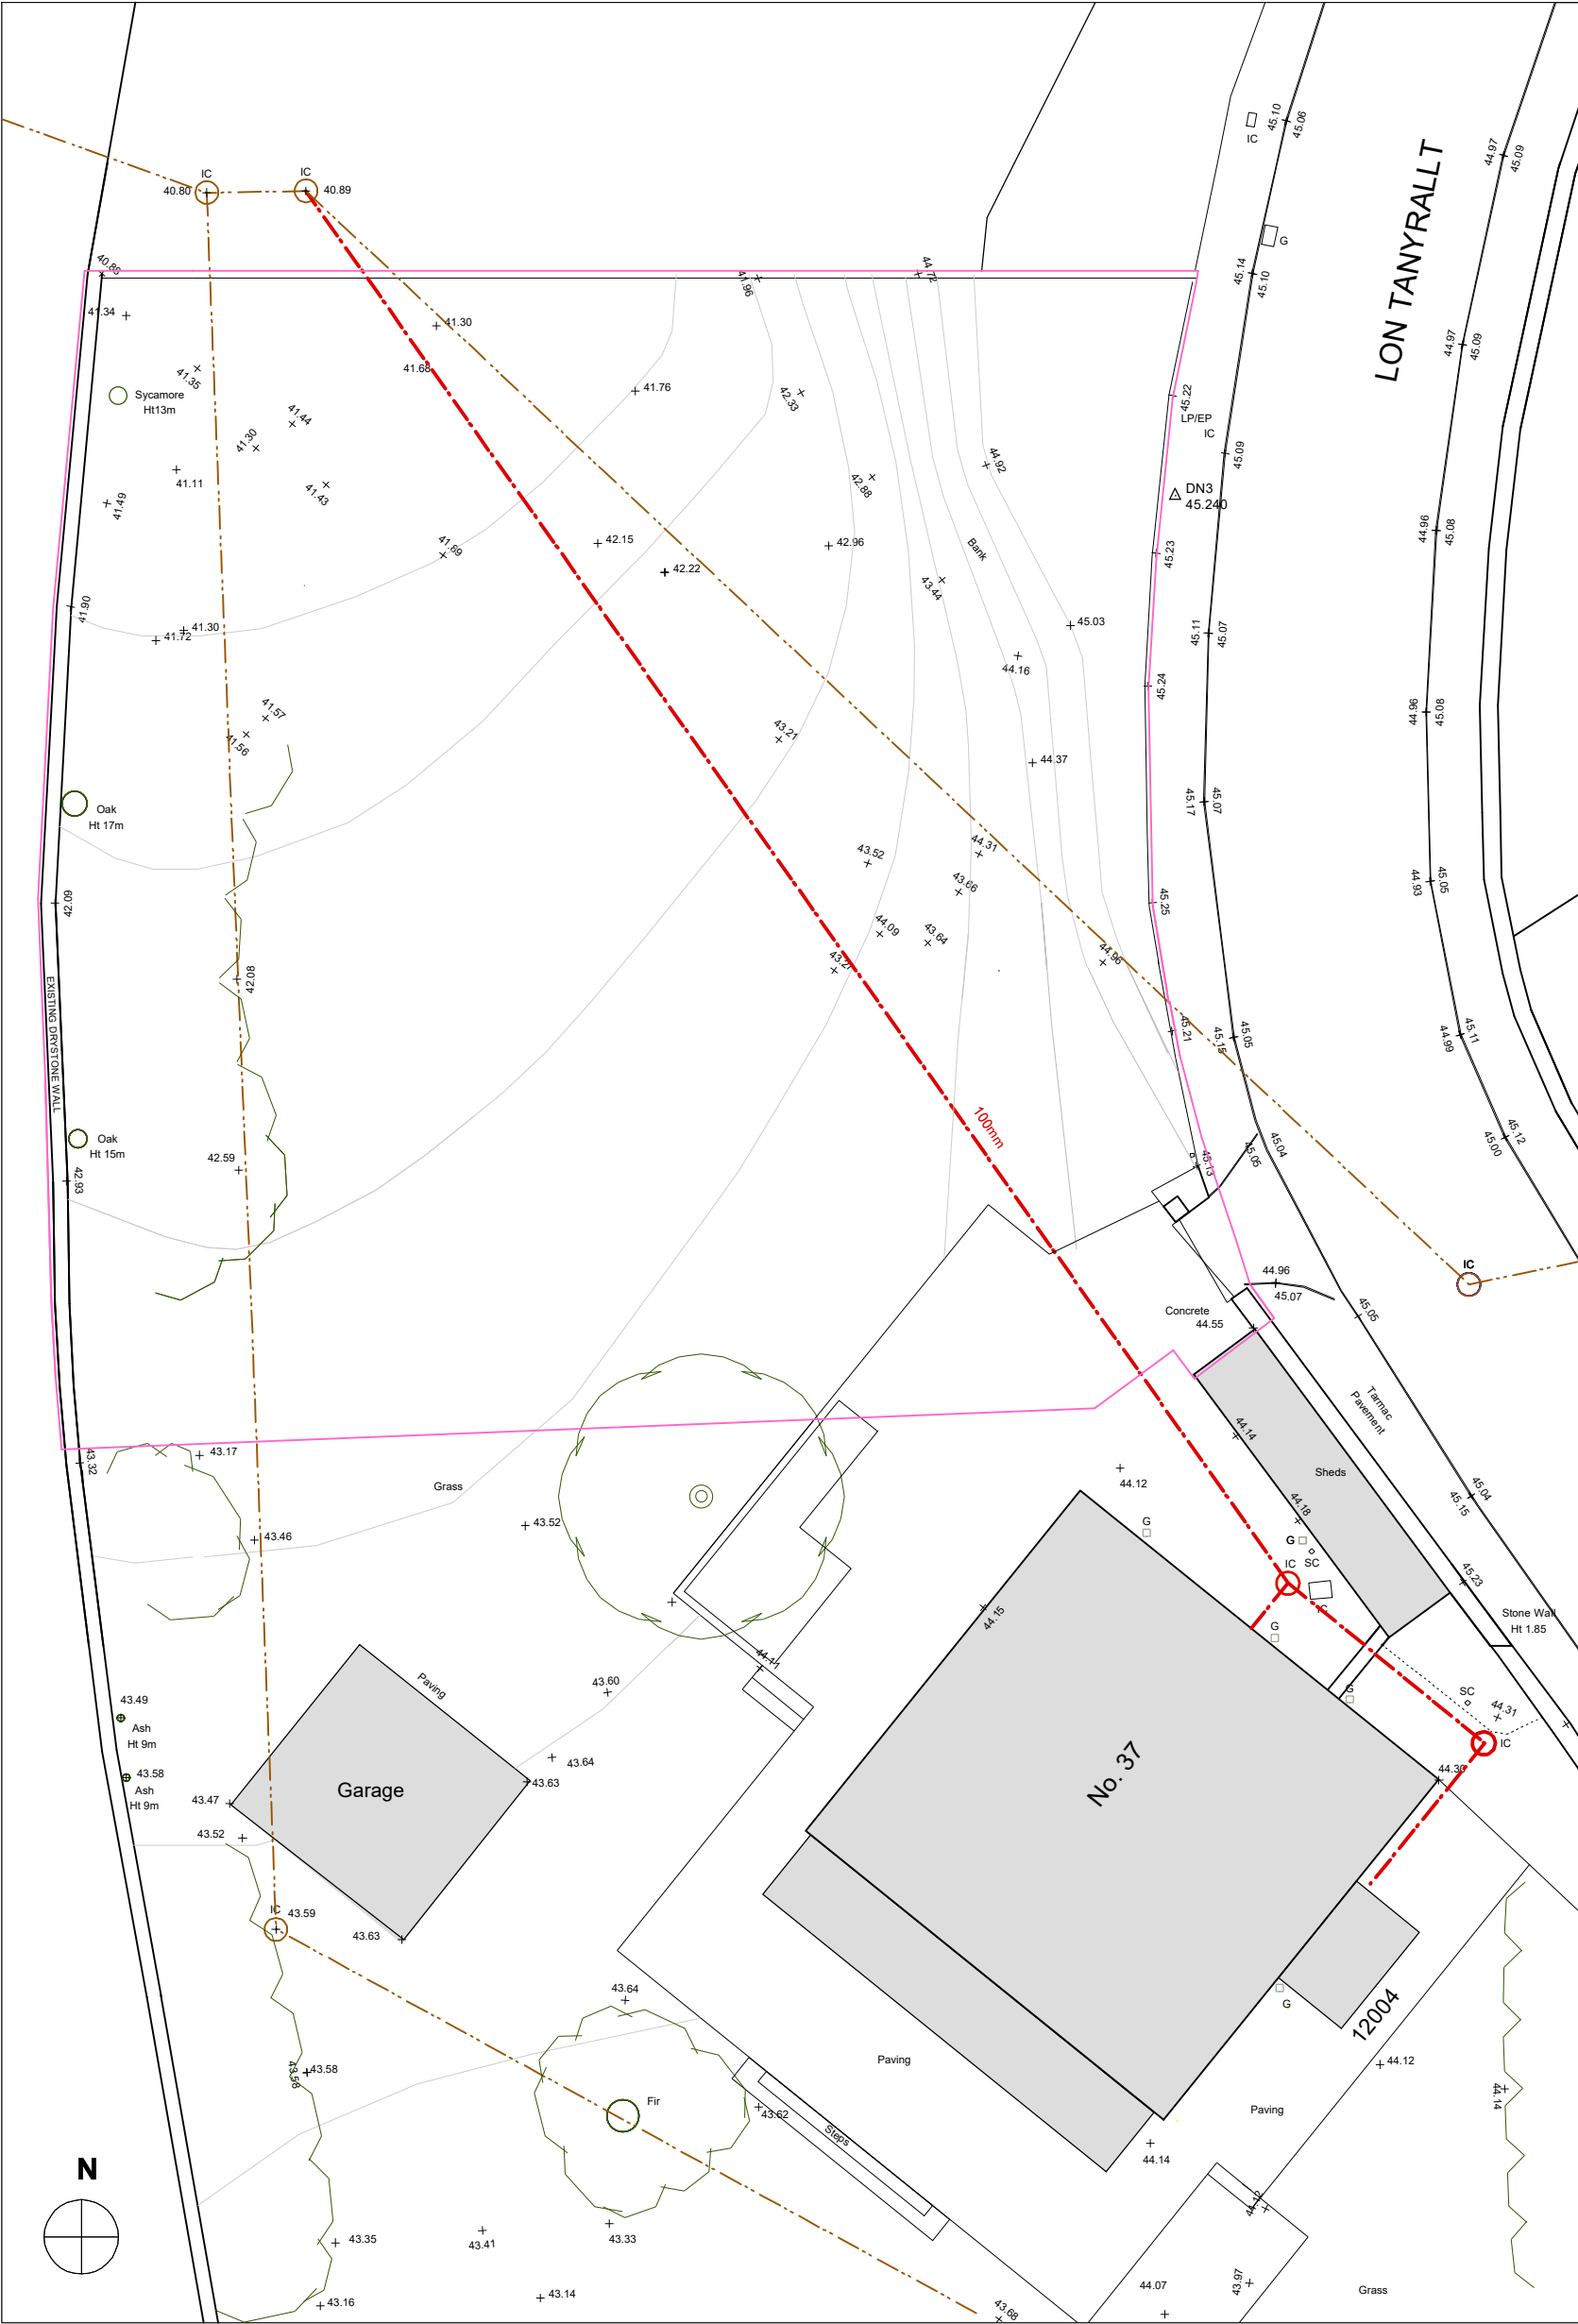

Existing Foul Drainage Plan 1:200

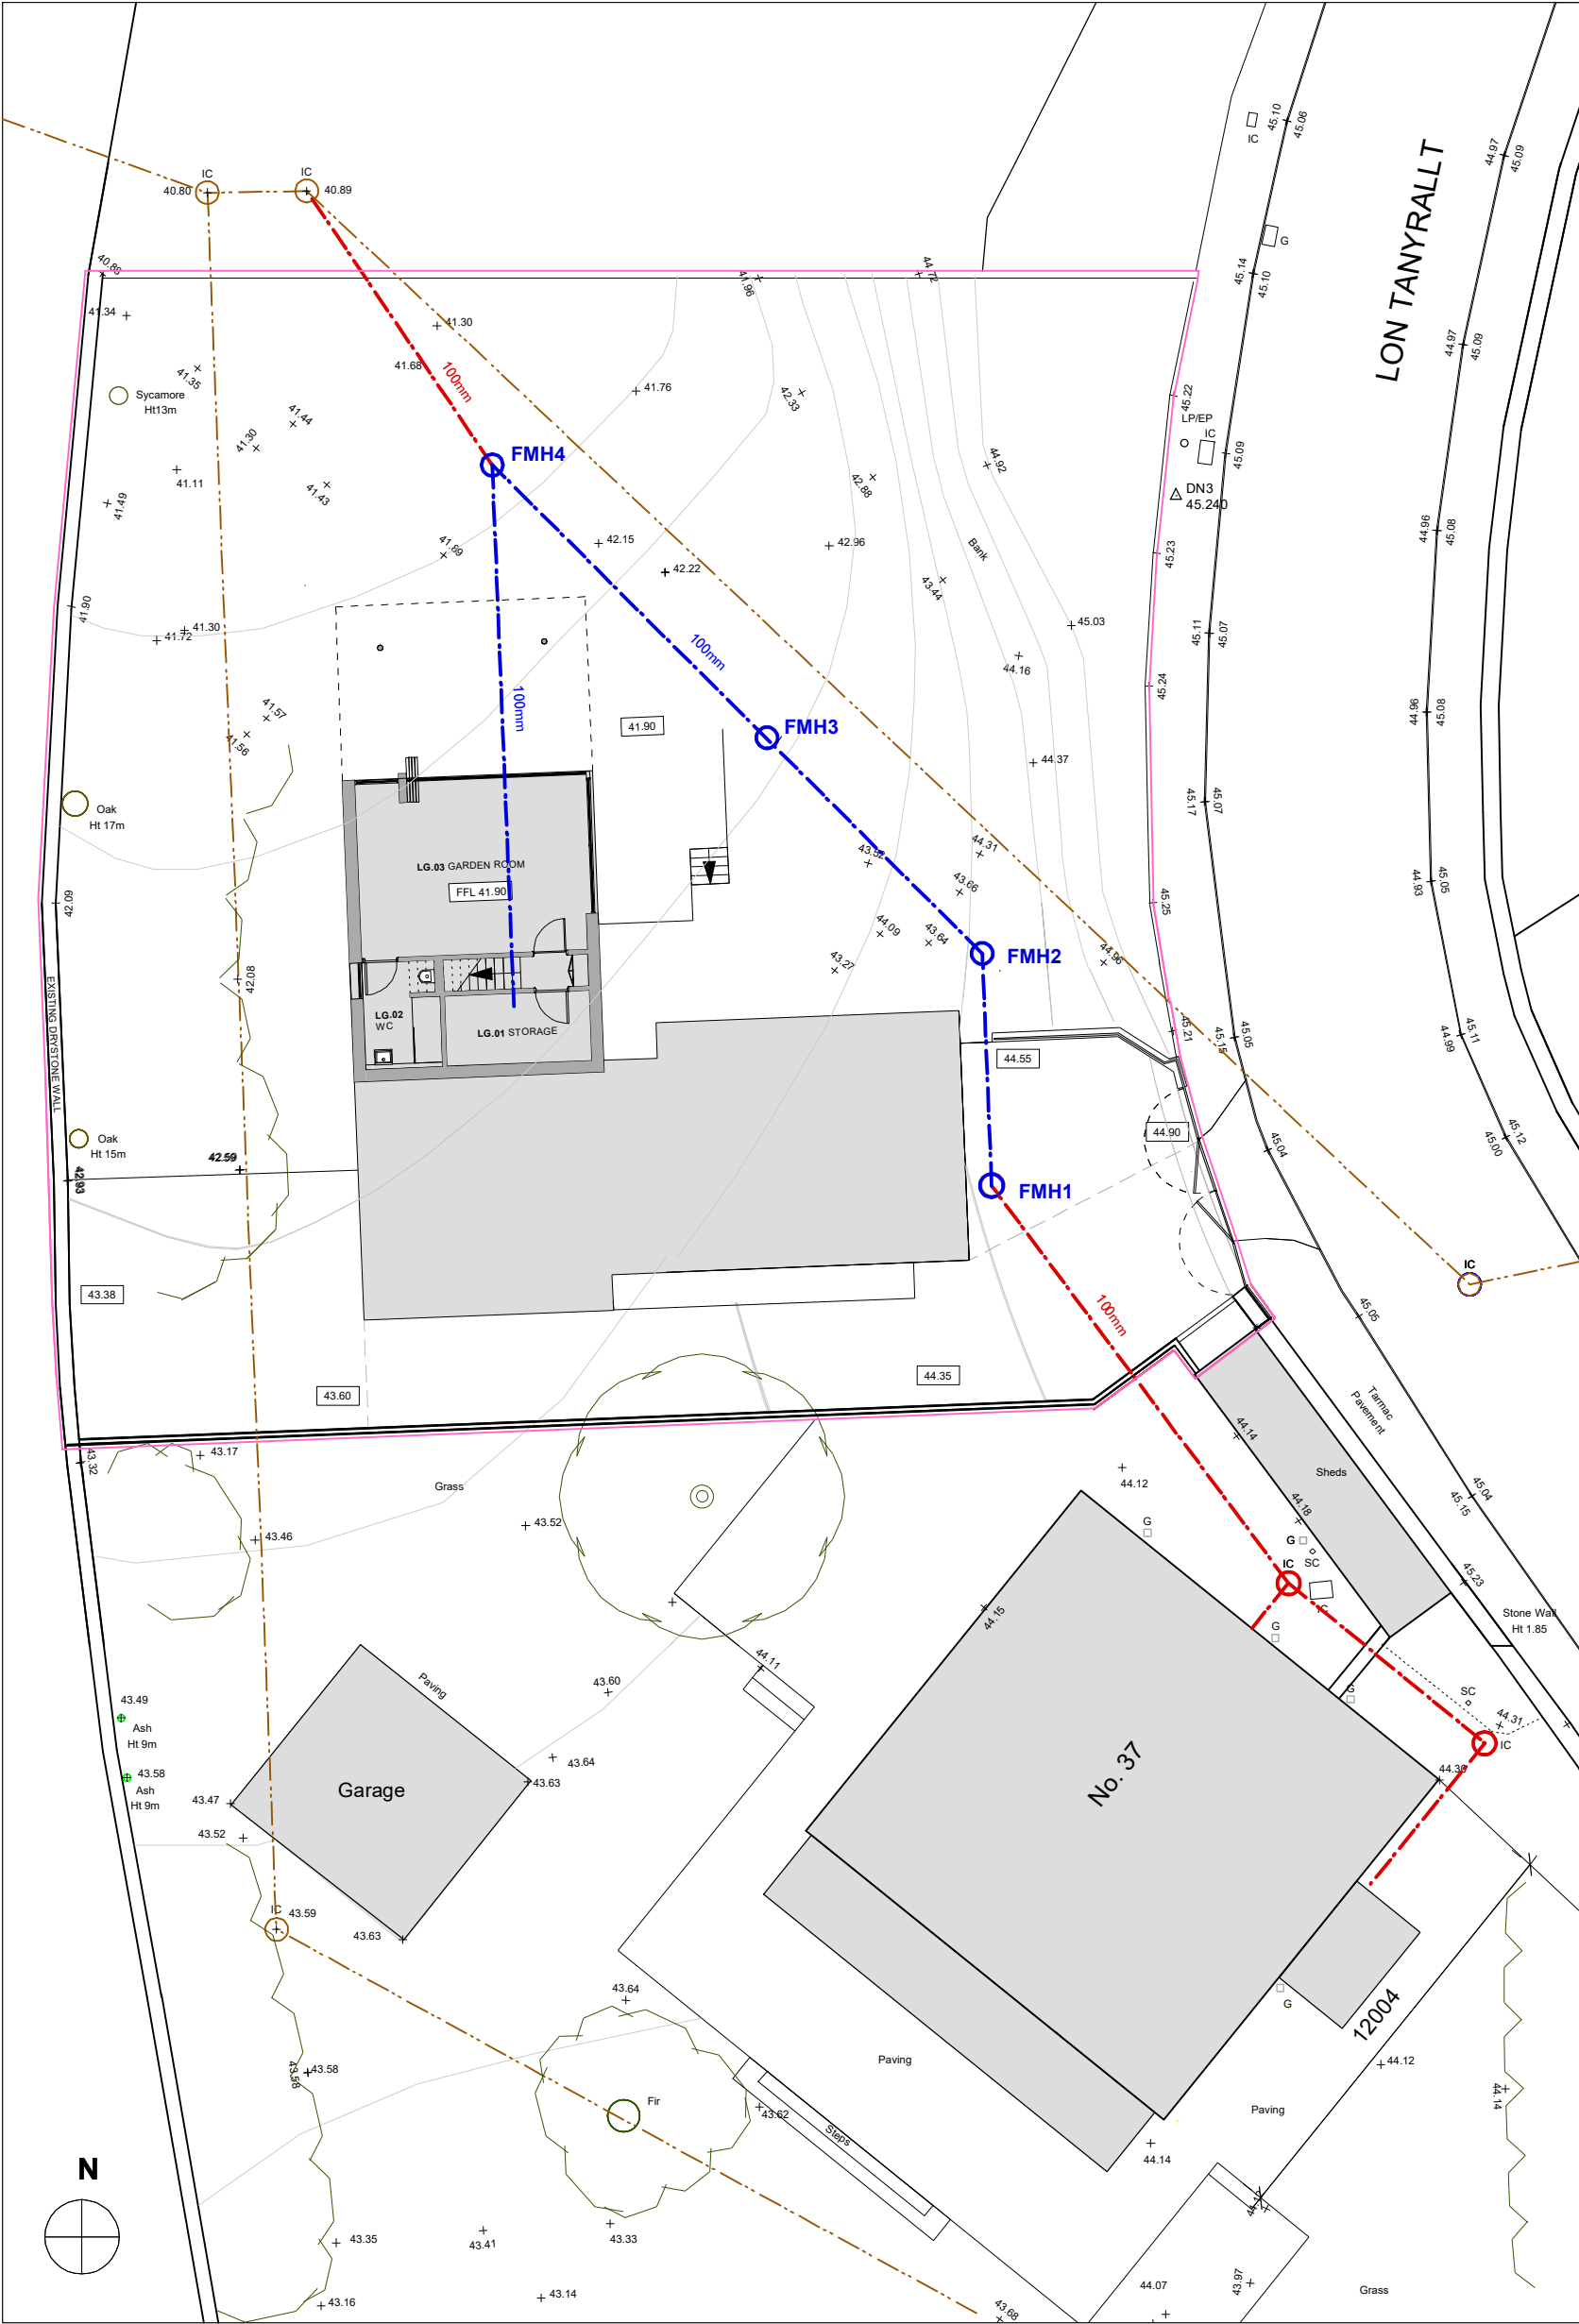

Proposed Foul Drainage Plan 1:200

FOUL DRAINAGE PLAN KEY

- SITE BOUNDARY
- EXISTING HOST PROPERTY (No. 37) PRIVATE FOUL WATER DRAINAGE 100MM DIA PIPE
- PROPOSED NEW MANHOLES AND PRIVATE FOUL WATER 100MM PIPE DRAINAGE RUN
- EXISTING CONNECTION TO PUBLIC SEWER
- EXISTING PUBLIC SEWER
- RETAINED LEVELS
- NEW LEVELS

© DRAWING AND DESIGN REMAIN COPYRIGHT OF THE AUTHOR, THIS DRAWING MAY NOT BE COPIED WITHOUT PRIOR WRITTEN PERMISSION.

DO NOT SCALE. DRAWING INFORMATION FOR DESIGN INTENT ONLY.

Emma Lewis Design
37 Derwen Road, Alltwn Swansea SA8 3AU
emmallewis66@outlook.com

project:	Land at 37 Derwen Rd	status:	Reserved Matters
title:	Diversion Private Foul Drainage	date:	Aug 2026
dwg no:	797 - P50	scale:	1:200 @ A2

Revision: