



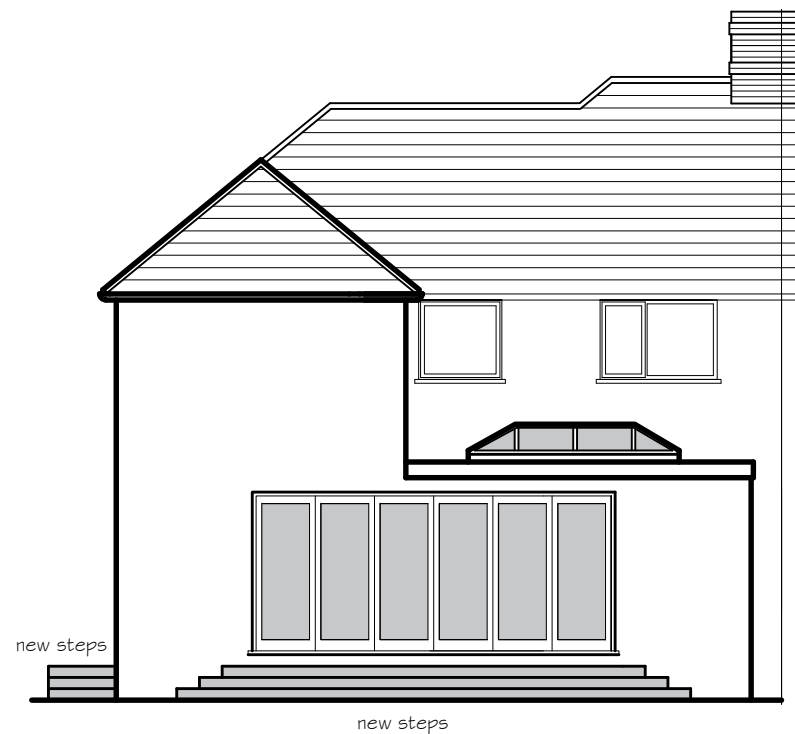


Proposed Rear Elevation




Proposed Front Elevation

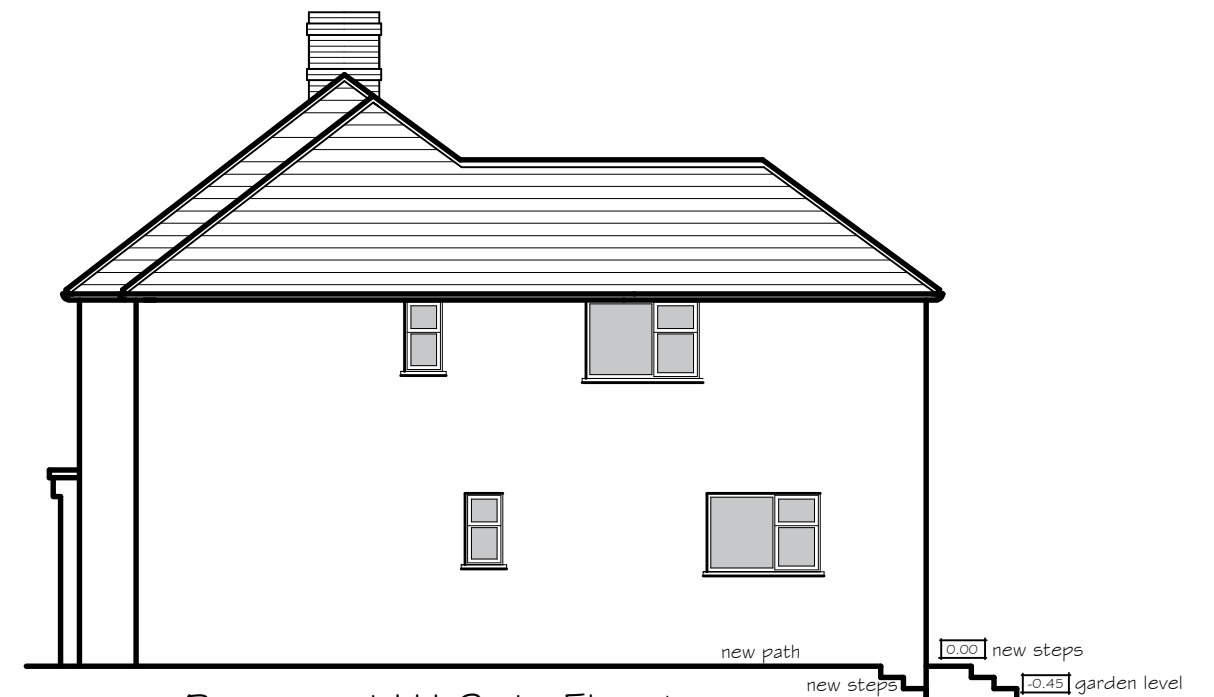

Proposed LH Side Elevation

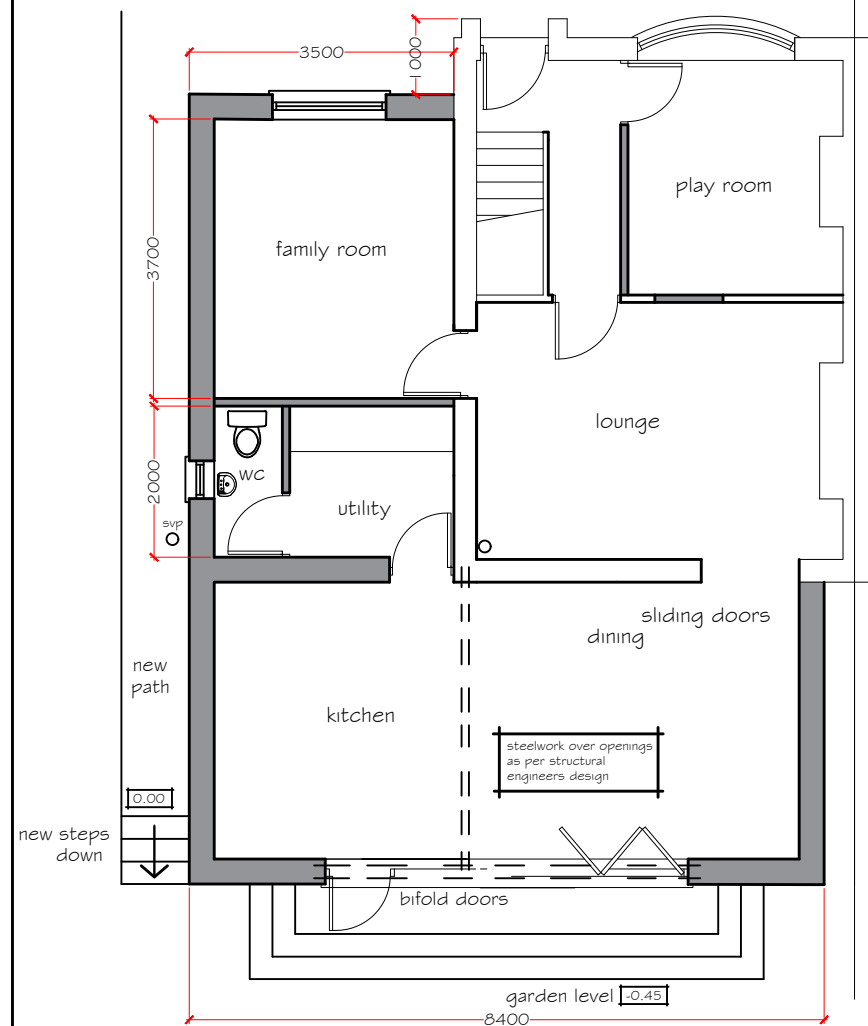


Proposed Ground Floor Plan

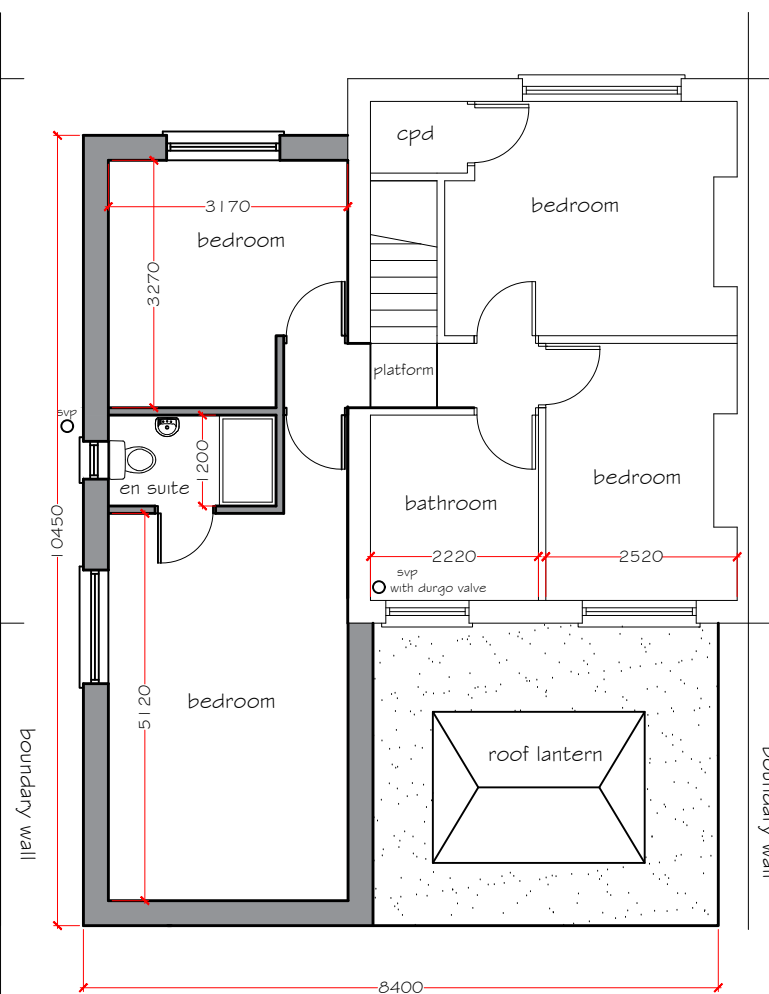

Proposed First Floor Plan

revision A 16.08.26
window to new first floor
bedroom relocated to
side elevation
access steps and path to extension added

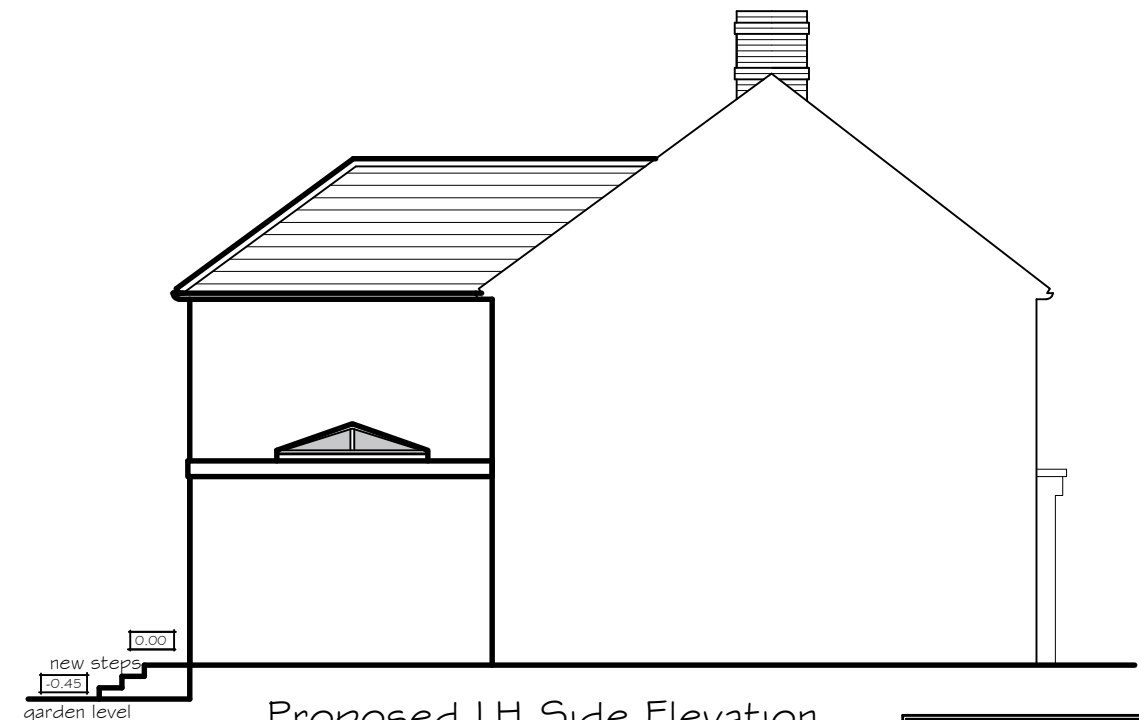

Proposed LH Side Elevation

Proposed Materials & Finishes

Walls Rendered finish to match
concrete tile roof covering
flat roof with rubber finish or equal

PVCu fascia, soffits & barge boards
PVCu rainwater goods
Windows & doors
double glazed white PVCu units.

PETER JONES
TALBOT DESIGN SERVICES
mobile: 07817538014
email: jonespeter177@gmail.com

Proposed two storey side and
rear single storey extension
76 Albion Road, Baglan

drawing title
Proposed Elevations
and floor plans

drawing No
76AR - 04 Rev A

date March 2026 scale 1:100