


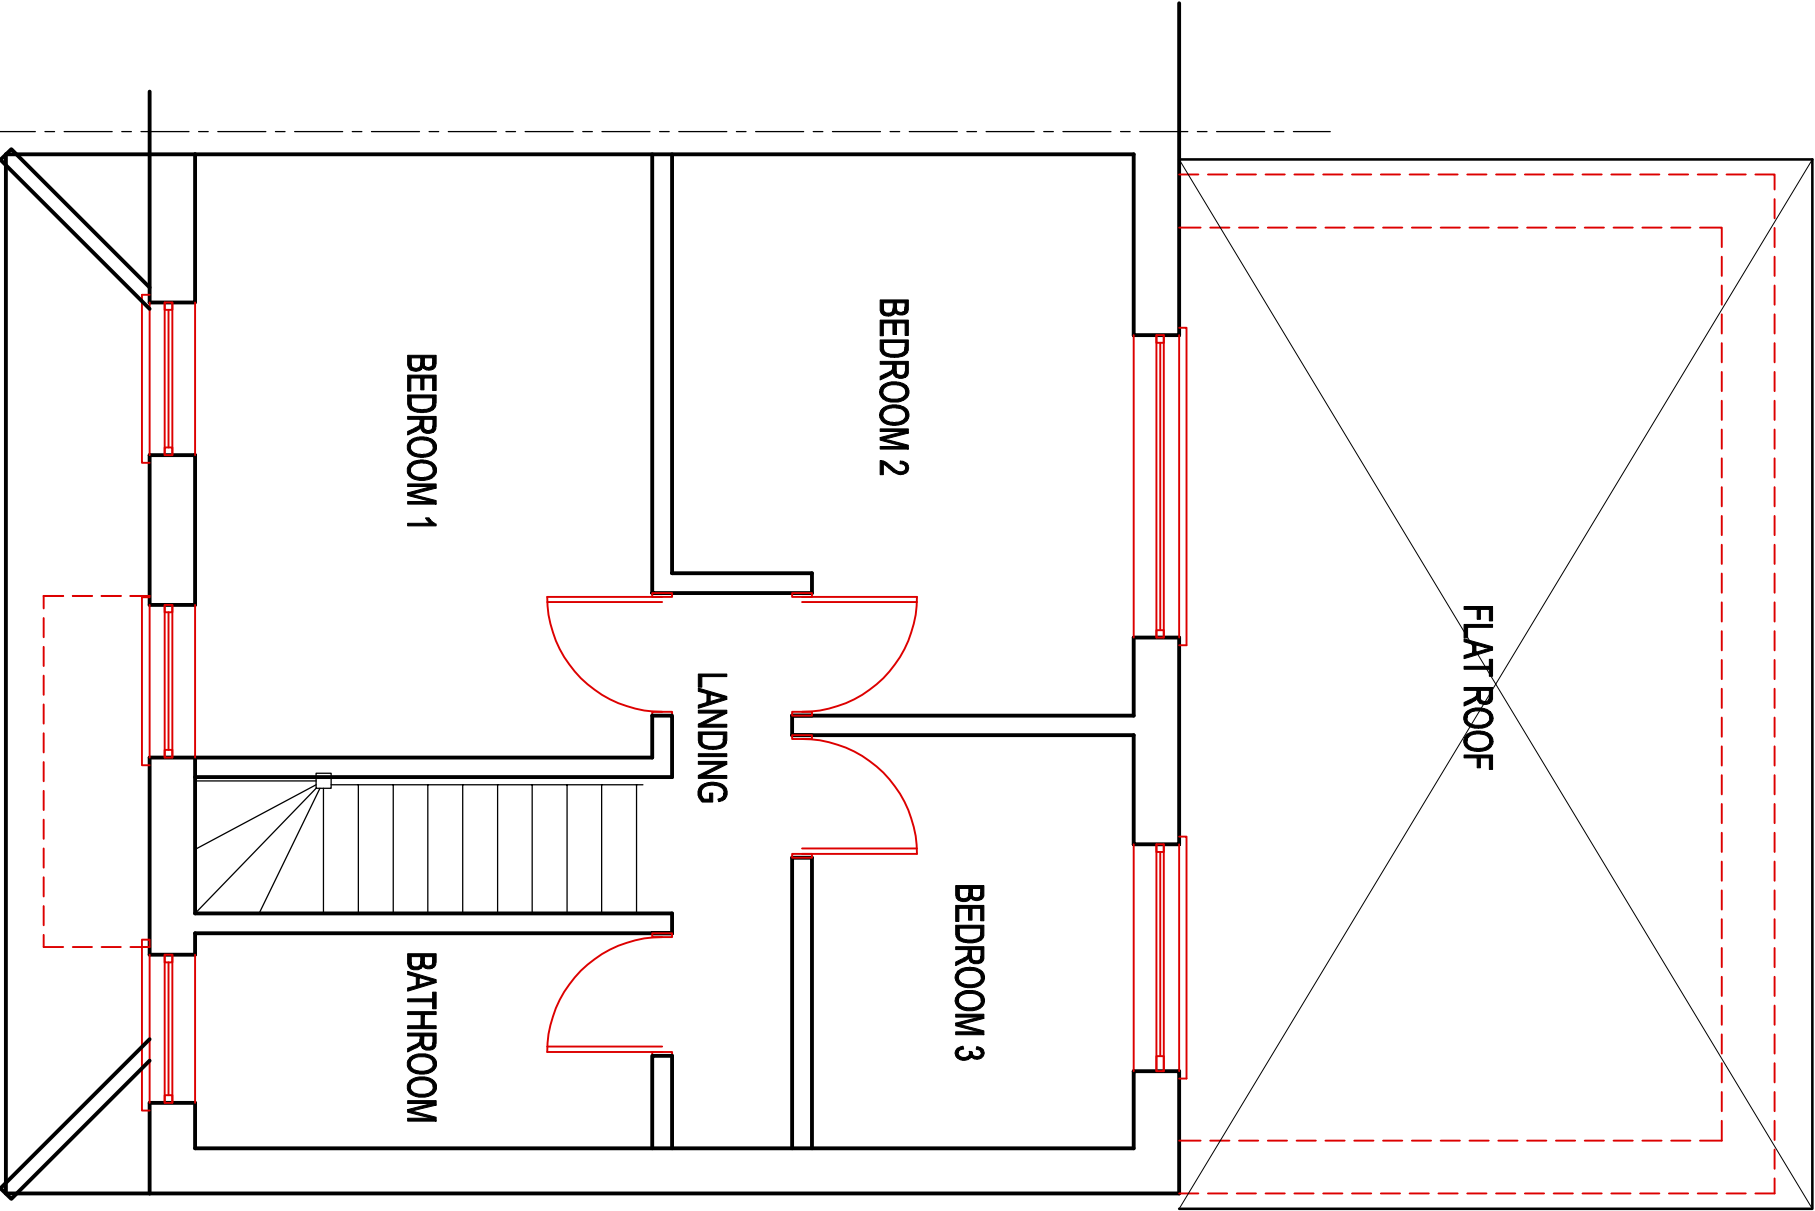

CLIENT
MR JACK HURLEY

job title
DEMOLISH EXISTING GARAGE & CONSTRUCT SINGLE
STOREY REAR EXTENSION AND OUTBUILDING
@ 30, TIR MORFA ROAD. PORT TALBOT SA12 7PG.

drawing title
PROPOSED ROOF PLAN.

job No:	drawing No:	scales:
26.59	06	1:50 @ A3