


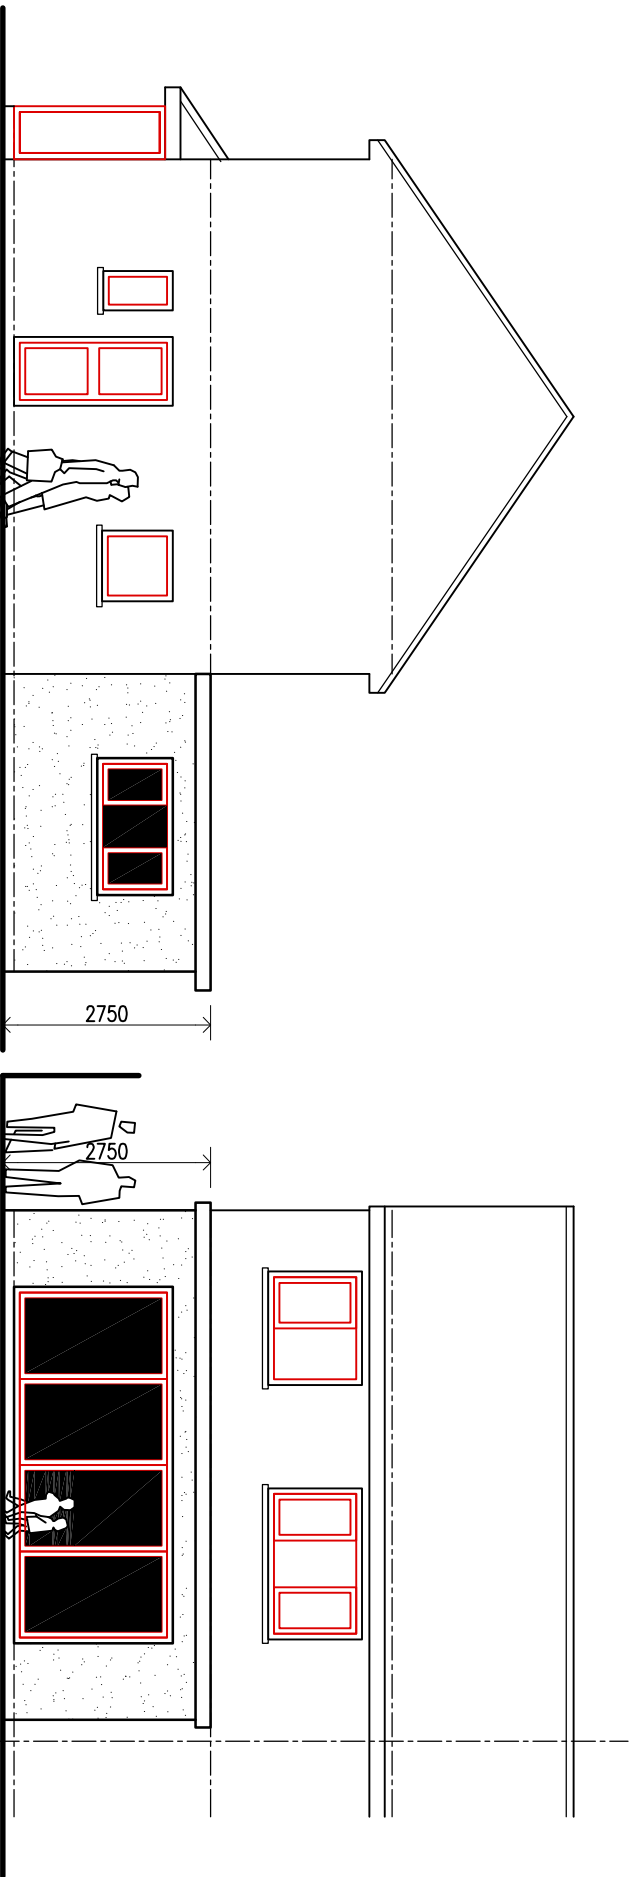


PROPOSED EAST SIDE ELEVATION.

(1:100)

PROPOSED REAR ELEVATION.

(1:100)

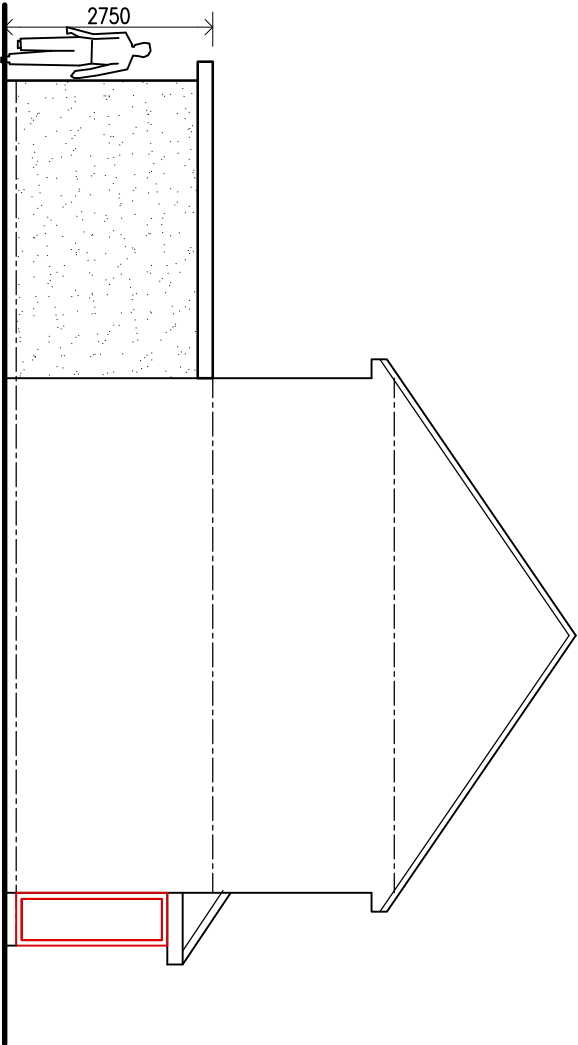

PROPOSED WEST SIDE ELEVATION.

(1:100)

|                |   |            |
|----------------|---|------------|
| CLIENT         |   |            |
| MR JACK HURLEY |   |            |
| job title      | DEMOLISH EXISTING GARAGE & CONSTRUCT SINGLE STOREY REAR EXTENSION AND OUTBUILDING @ 30, TIR MORFA ROAD. PORT TALBOT SA12 7PG. |            |
| drawing title  | PROPOSED ELEVATIONS.   |            |
| job No:        | drawing No:   | scales:    |
| 26.59          | 08   | 1:100 @ A3 |