


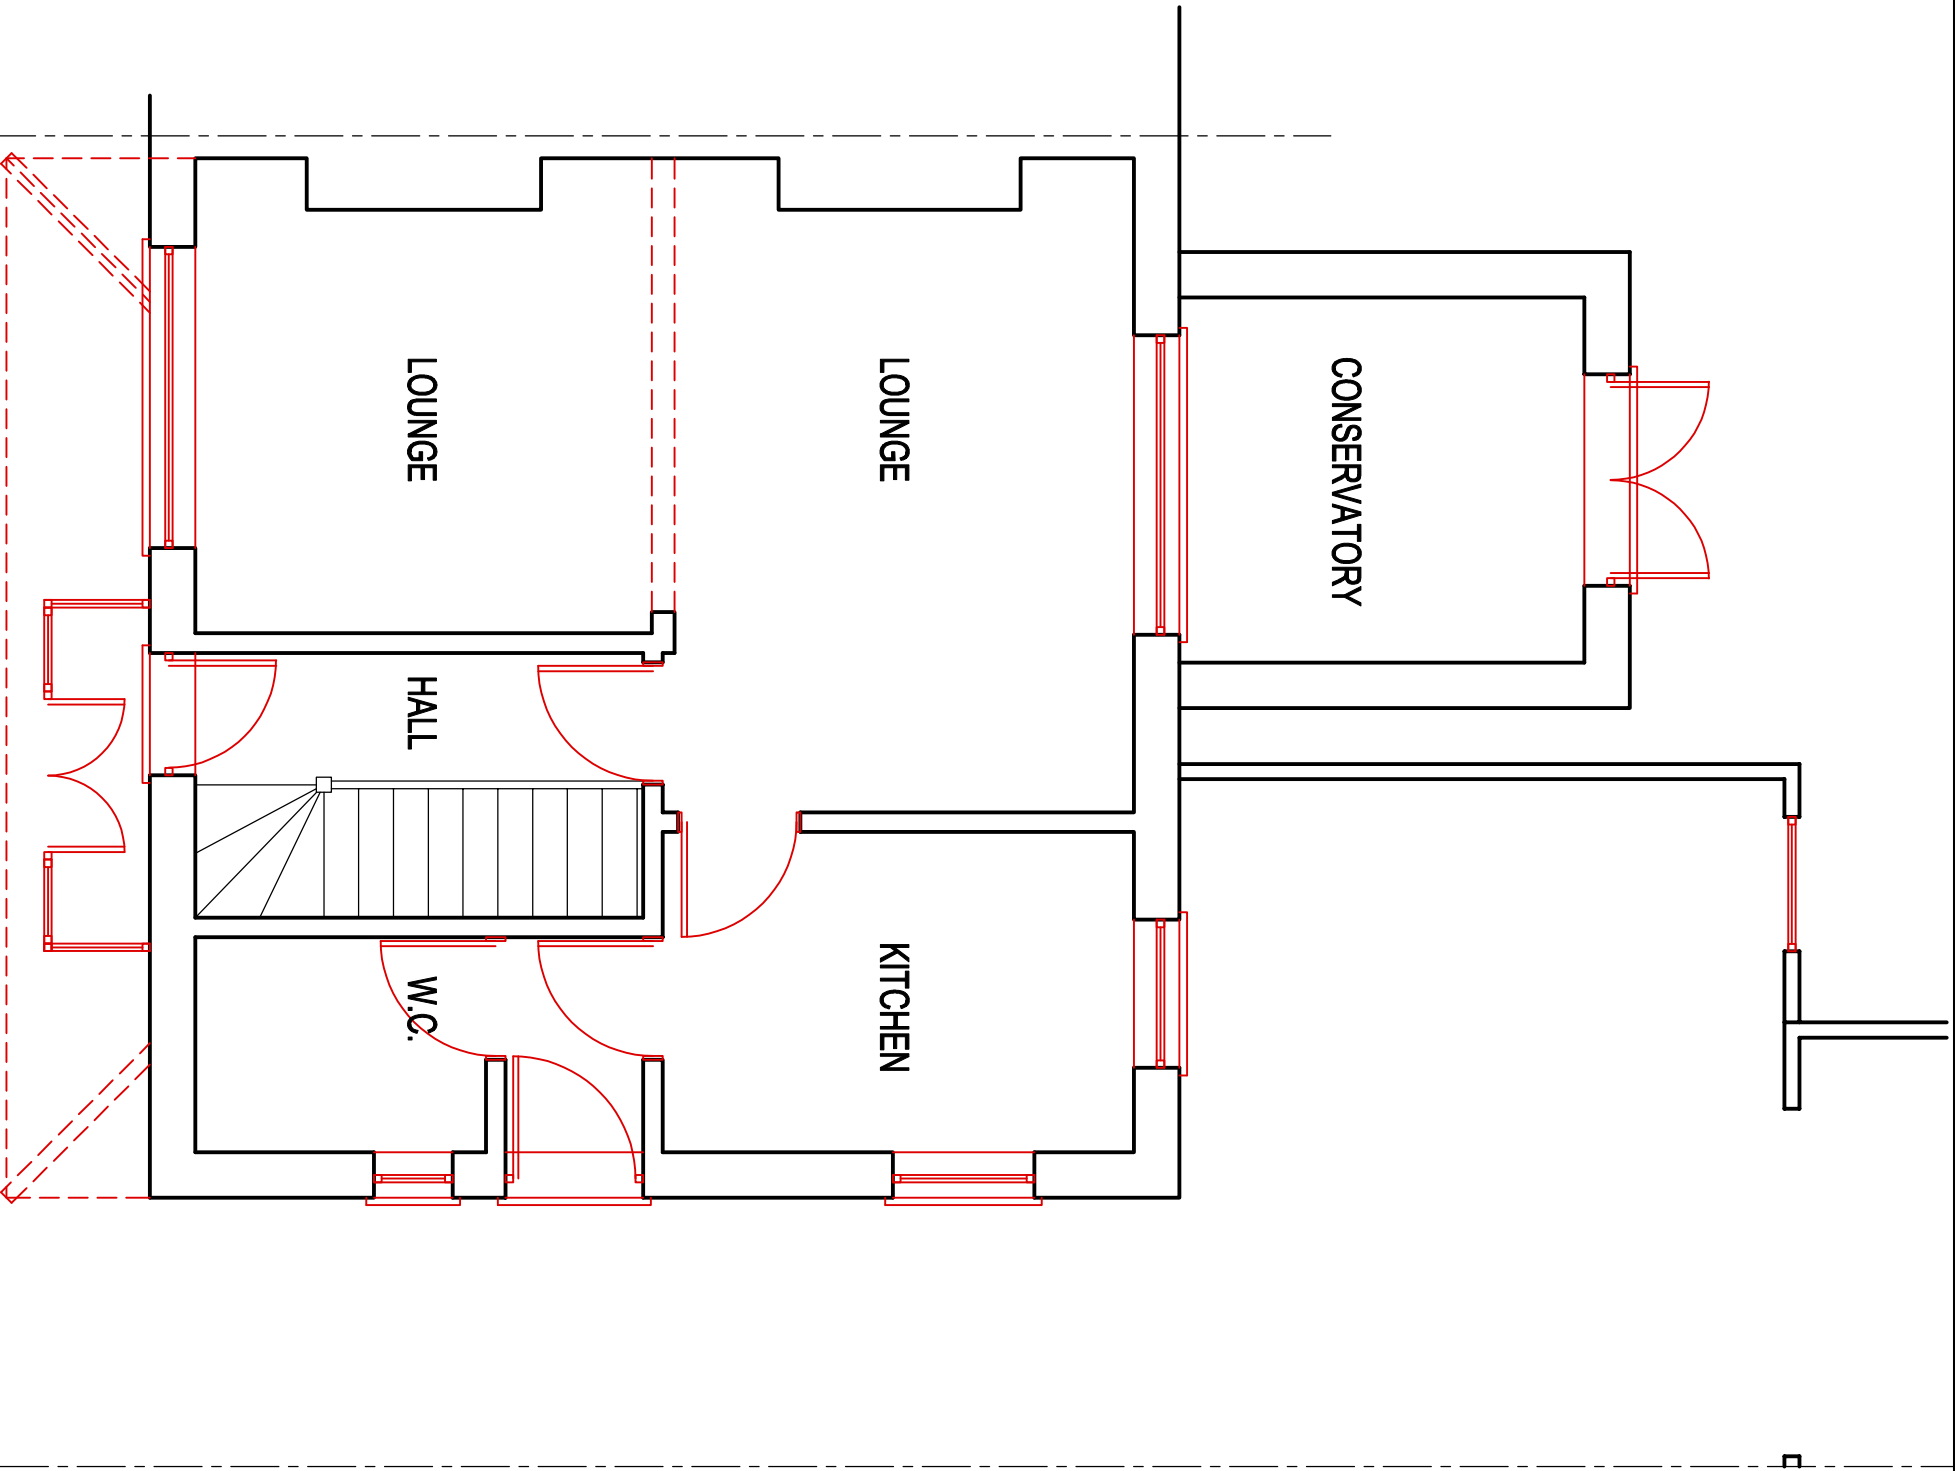

CLIENT		
MR JACK HURLEY		
job title	DEMOLISH EXISTING GARAGE & CONSTRUCT SINGLE STOREY REAR EXTENSION AND OUTBUILDING @ 30, TIR MORFA ROAD. PORT TALBOT SA12 7PG.	
drawing title	EXISTING GROUND FLOOR PLAN.	
job No:	drawing No:	scales:
26.59	03	1:50 @ A3