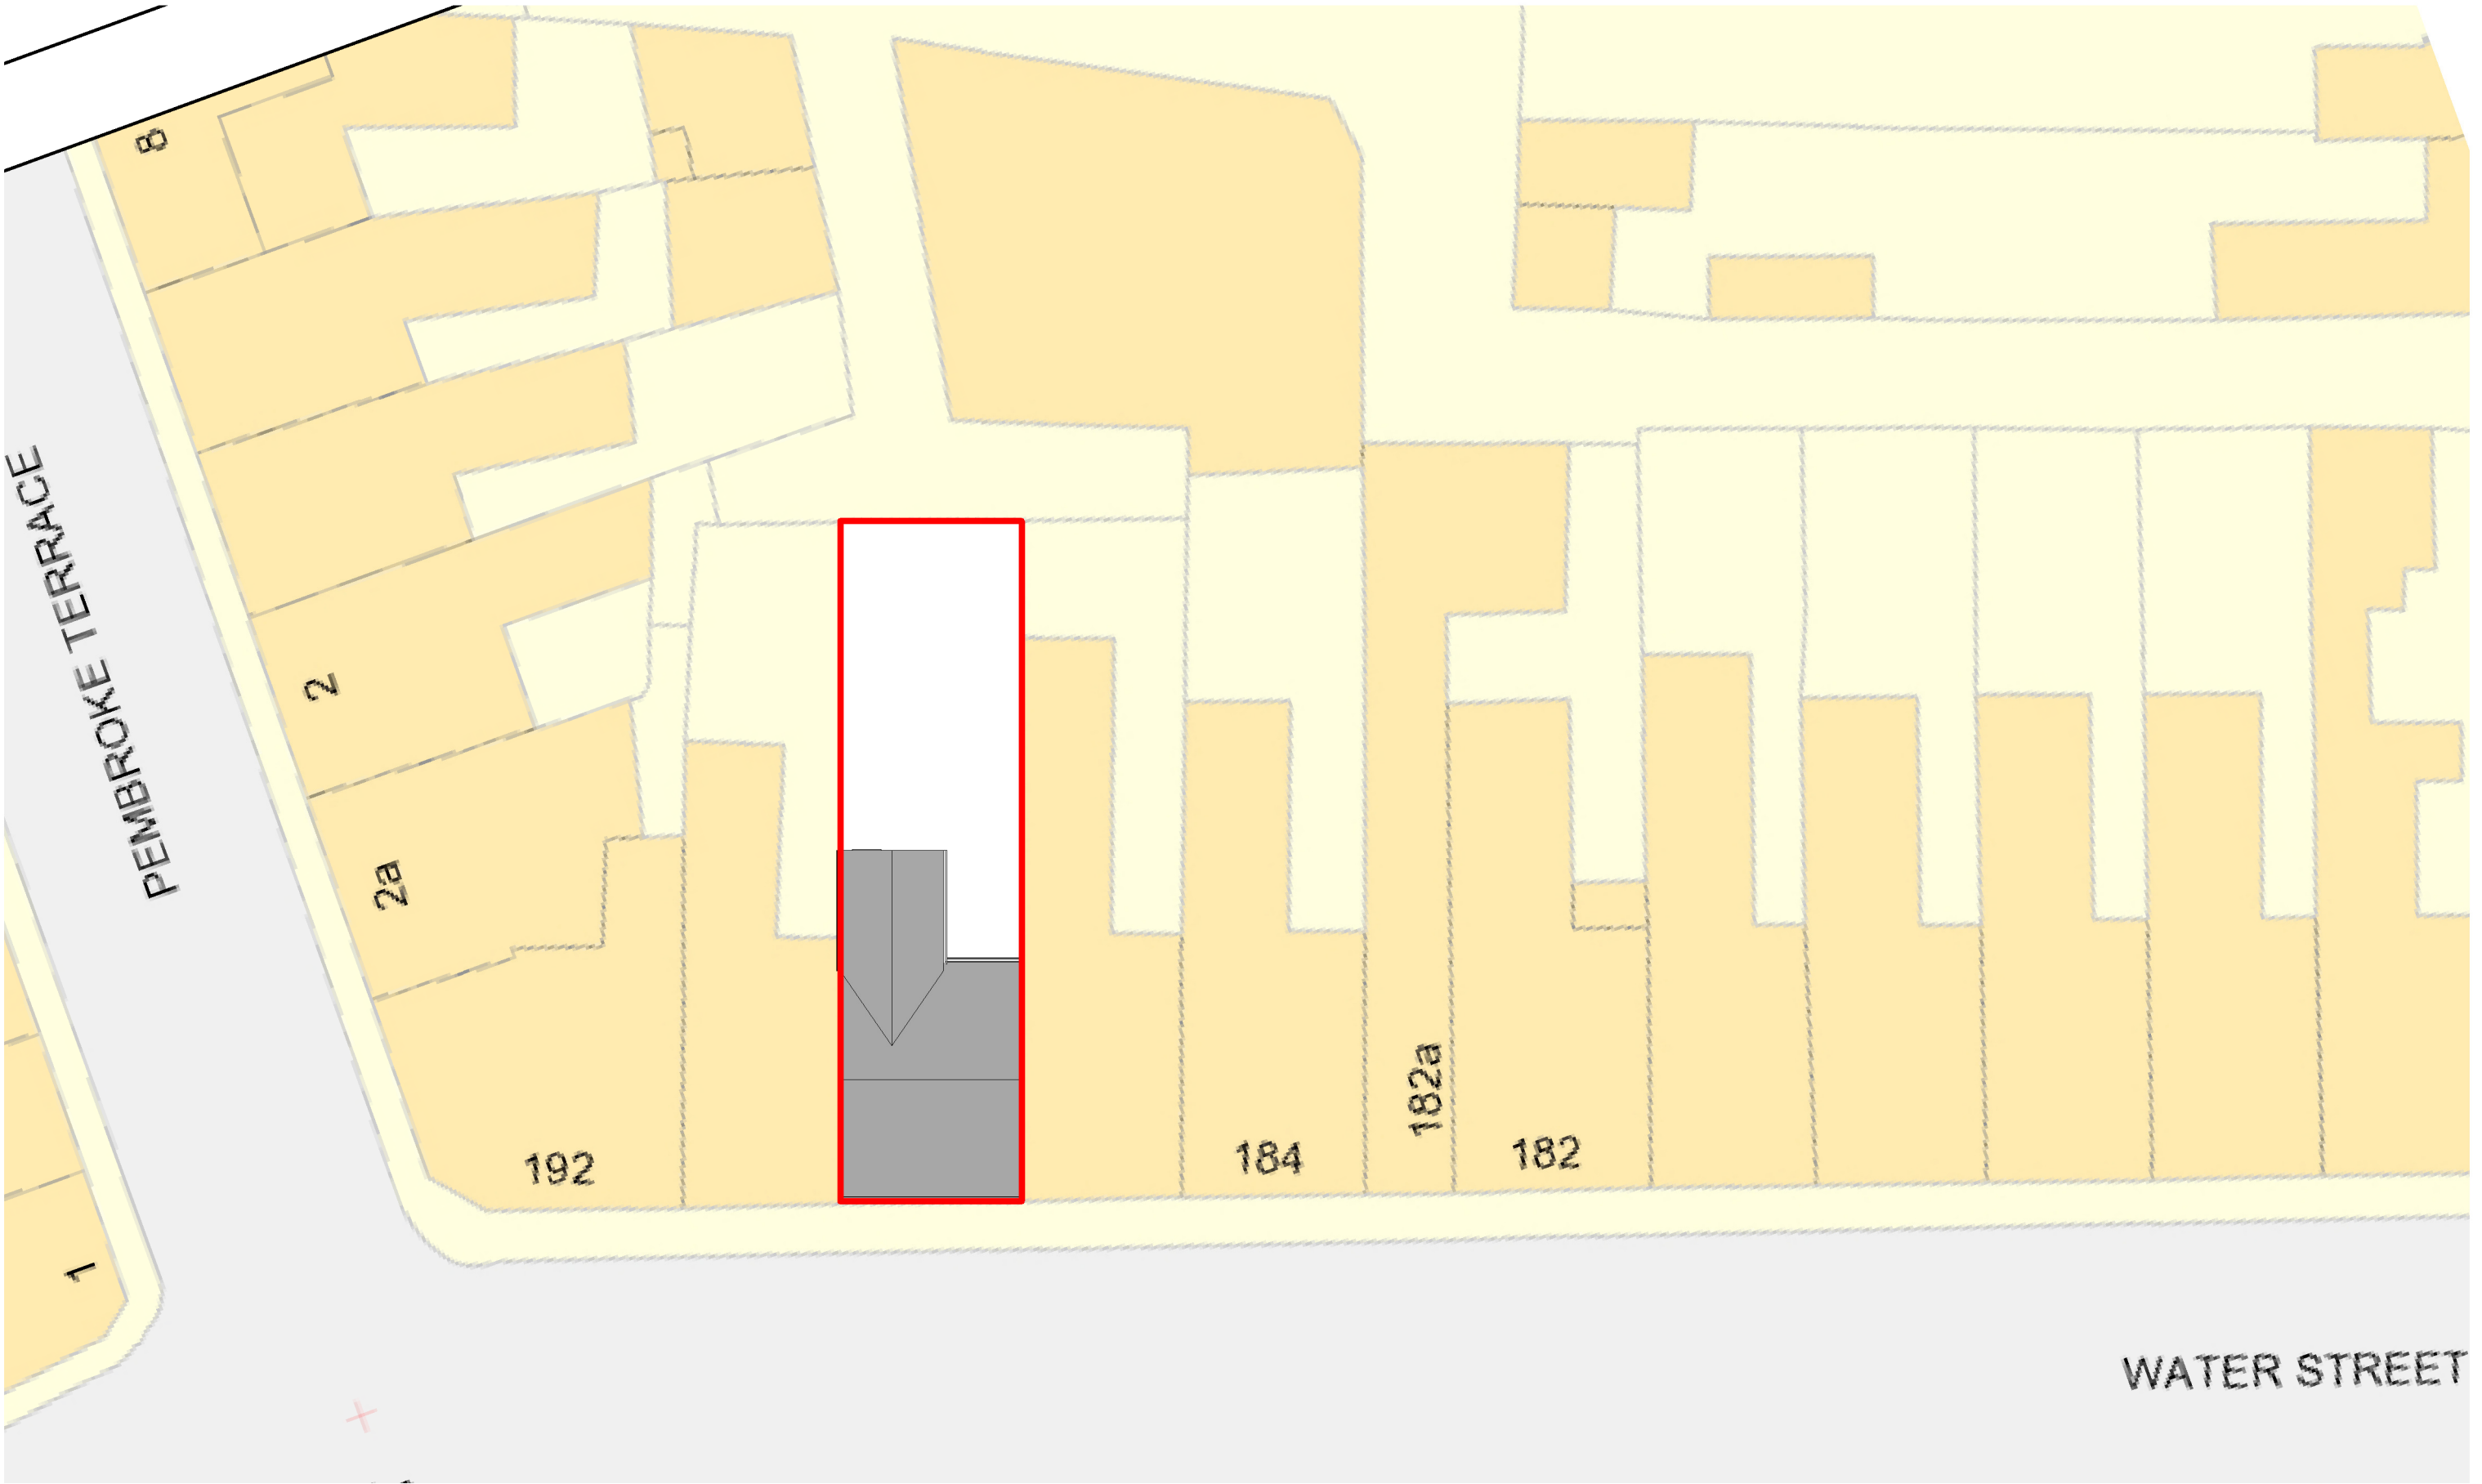


No.	Description	Date

 www.ccs-solutions.co.uk			
CODE	STATUS	SUITABILITY DESCRIPTION	PURPOSE OF ISSUE

PROJECT	Landmark Stores, Port Talbot
SHEET	Existing Site Plan

CLIENT			Mr Sakilan
Date	Project number	Scale (@ A3)	
29/01/26	29012026	1 : 200	
Drawn by	DRAWING NUMBER		REV
CCS	A304		
Checked by			
Client			