





Reproduced from an Ordnance Survey map with the permission of the
Controller of Her Majesty's Stationary Office. Crown Copyright reserved

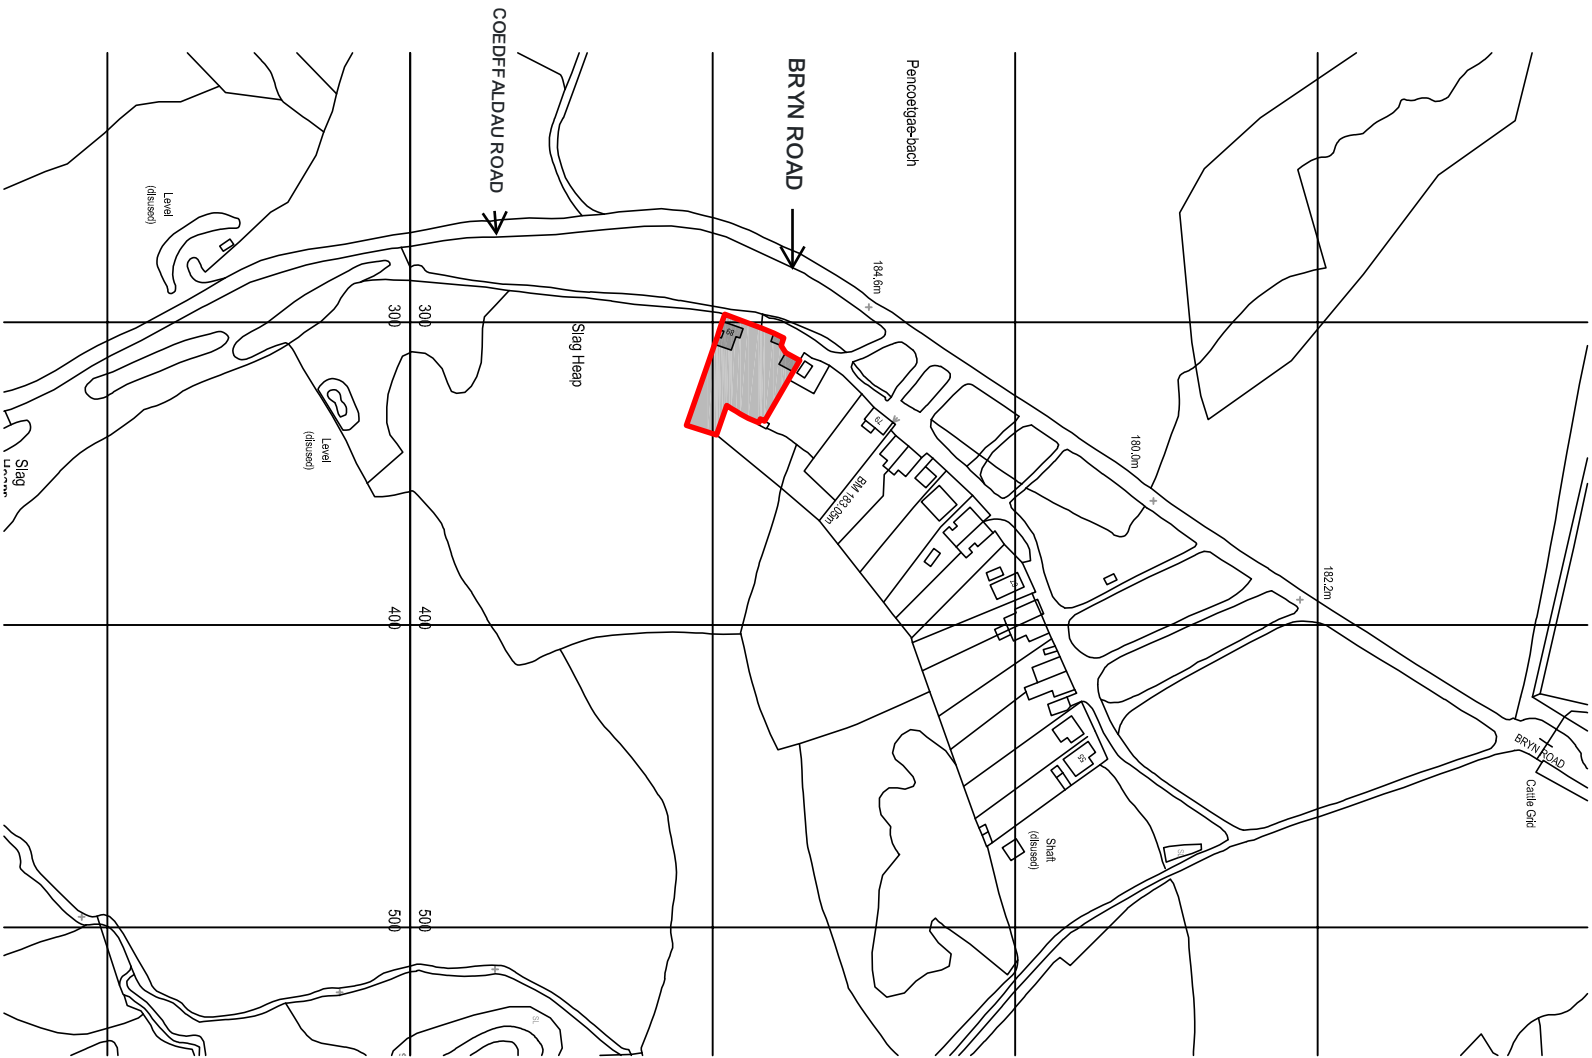

SITE LOCATION PLAN
Scale 1:2000

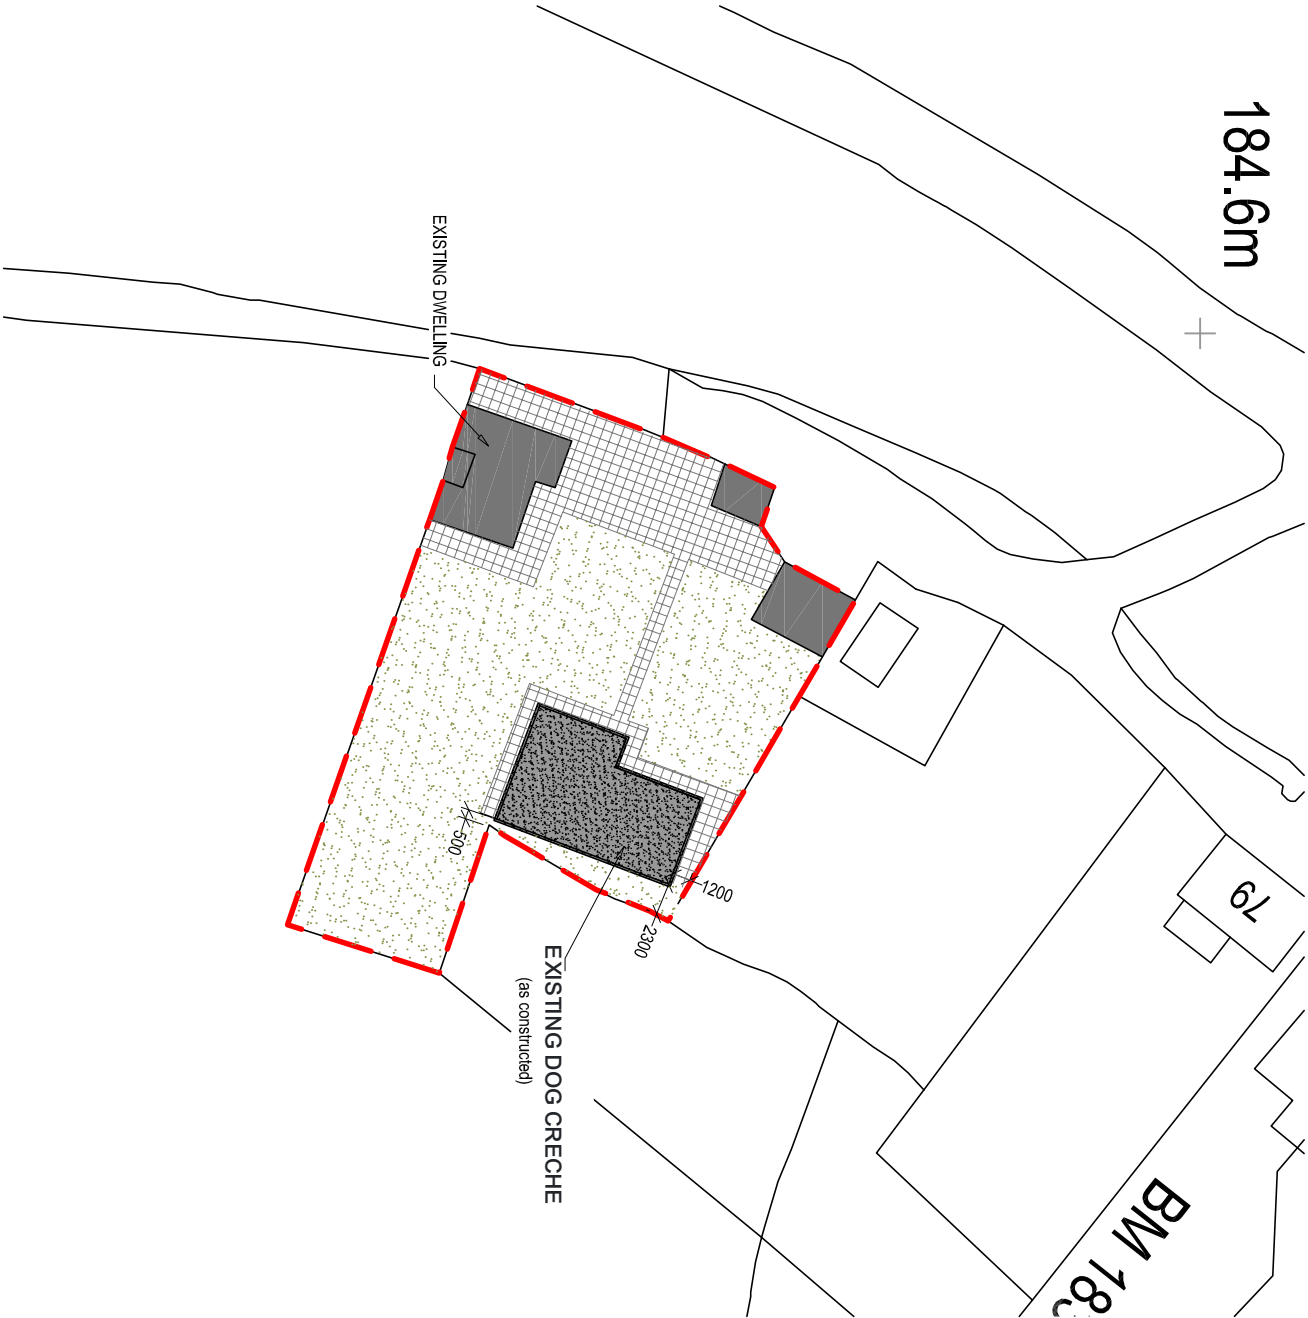

SITE BLOCK PLAN / ROOF PLAN
Scale 1:500

Client:		Cwm Dog Treat 89 Bryn Road, Cwmlyntfell Neath Port Talbot SA9 2FR	
Project Title:		AMENDMENT TO DOG CRECHE	
General Notes: 1. Do not scale from this drawing, take figure dimensions only. 2. Dimensions are in millimeters unless otherwise stated.			
Drawing Issue:			
PLANNING			
Drawing Title: SITE LOCATION PLAN & BLOCK PLAN			
Drawing No: 01		Revision:	
Date 28 July 2026		Revised:	
Scale(s): 1:2000 / 1:500		Paper Size: A3	