




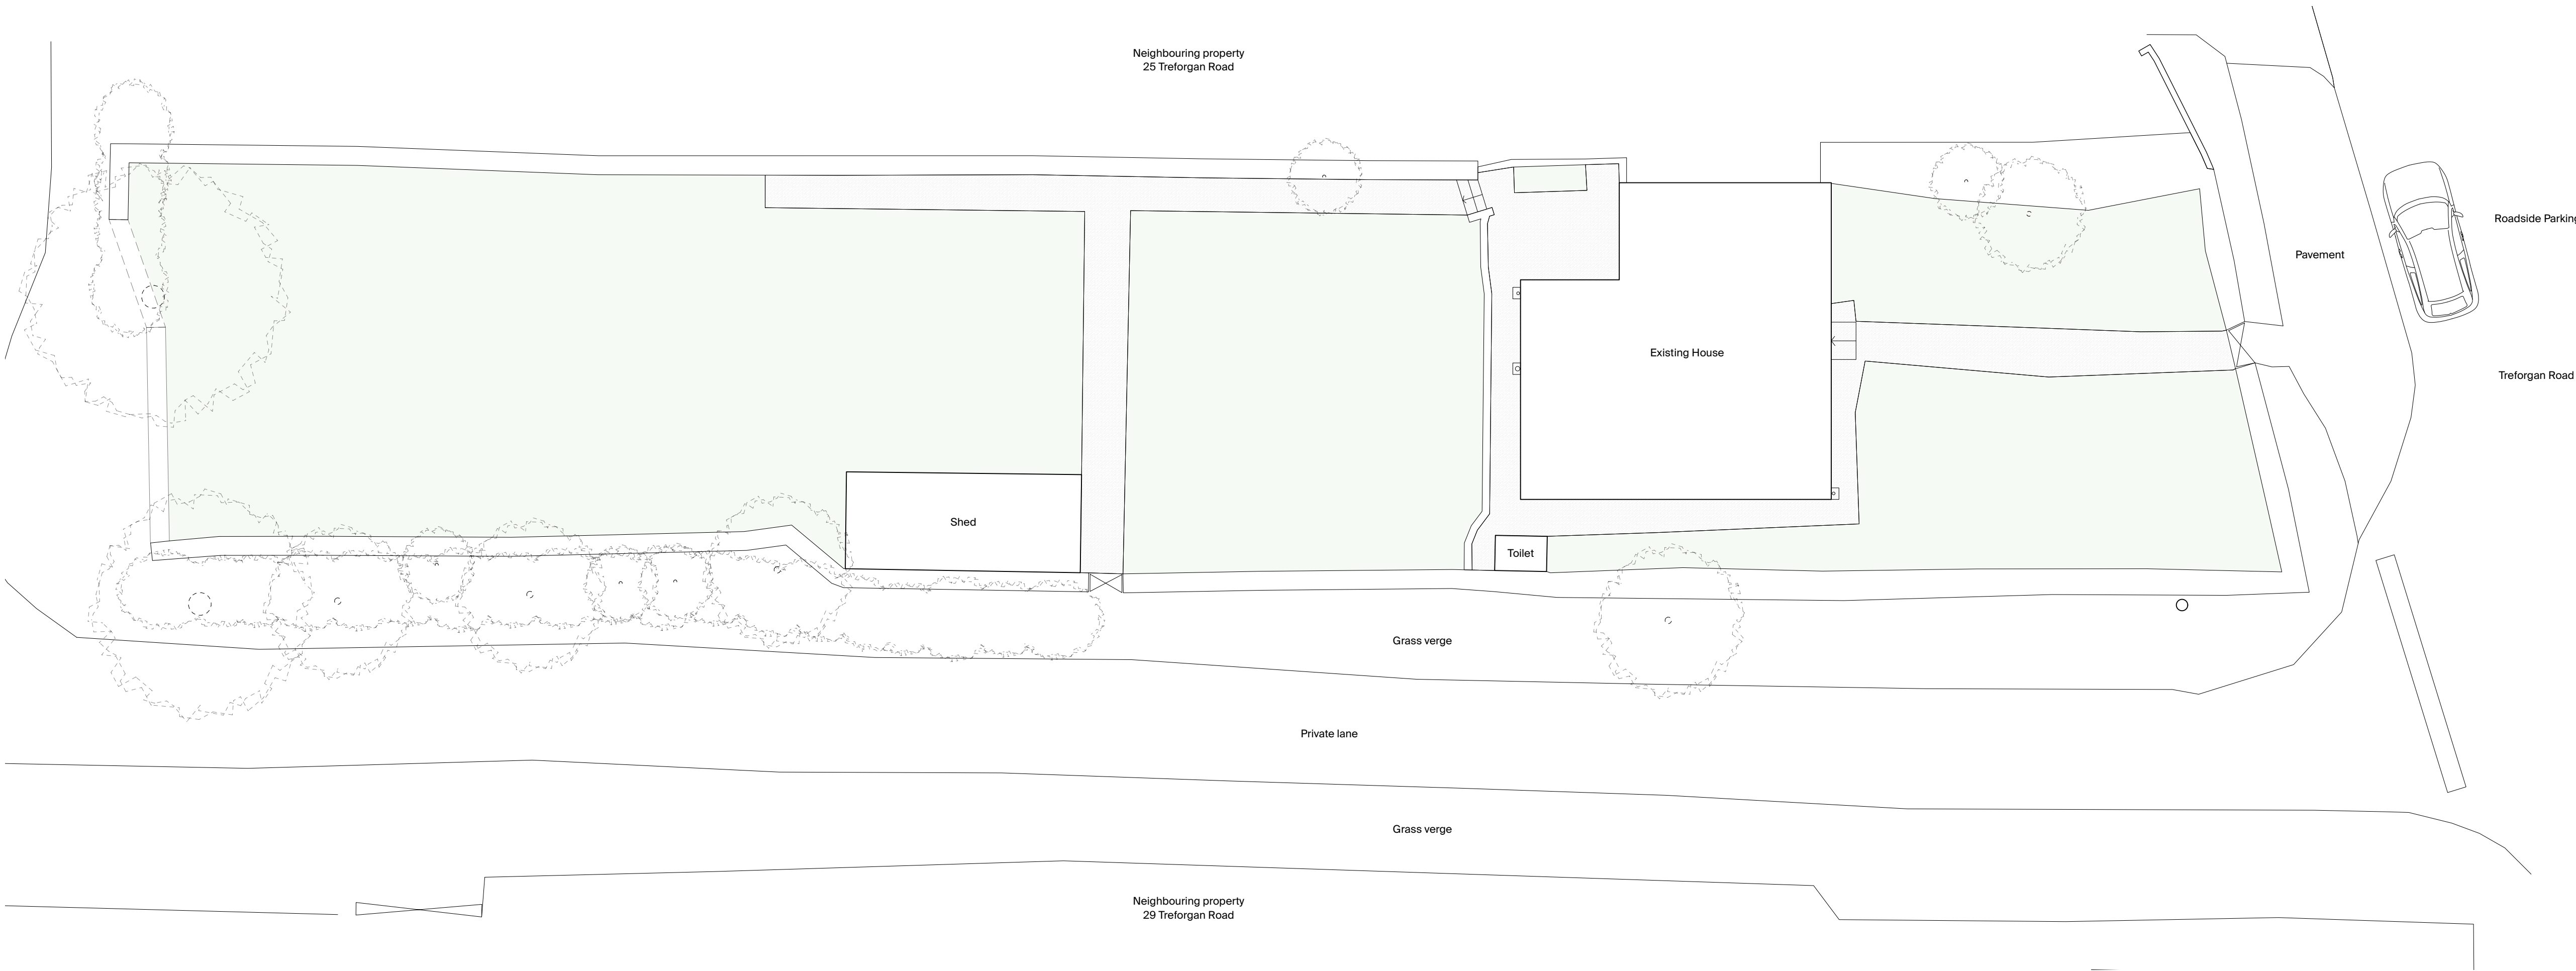


01 Existing Site Plan
Scale: 1:100

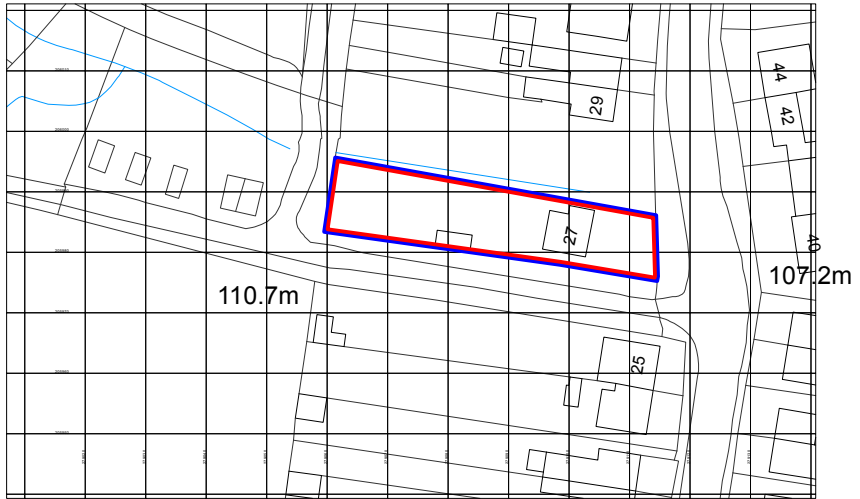

— Denotes proposed development land and land necessary to carry out works
— Denotes land ownership



03 Location Plan
Scale: 1:1250

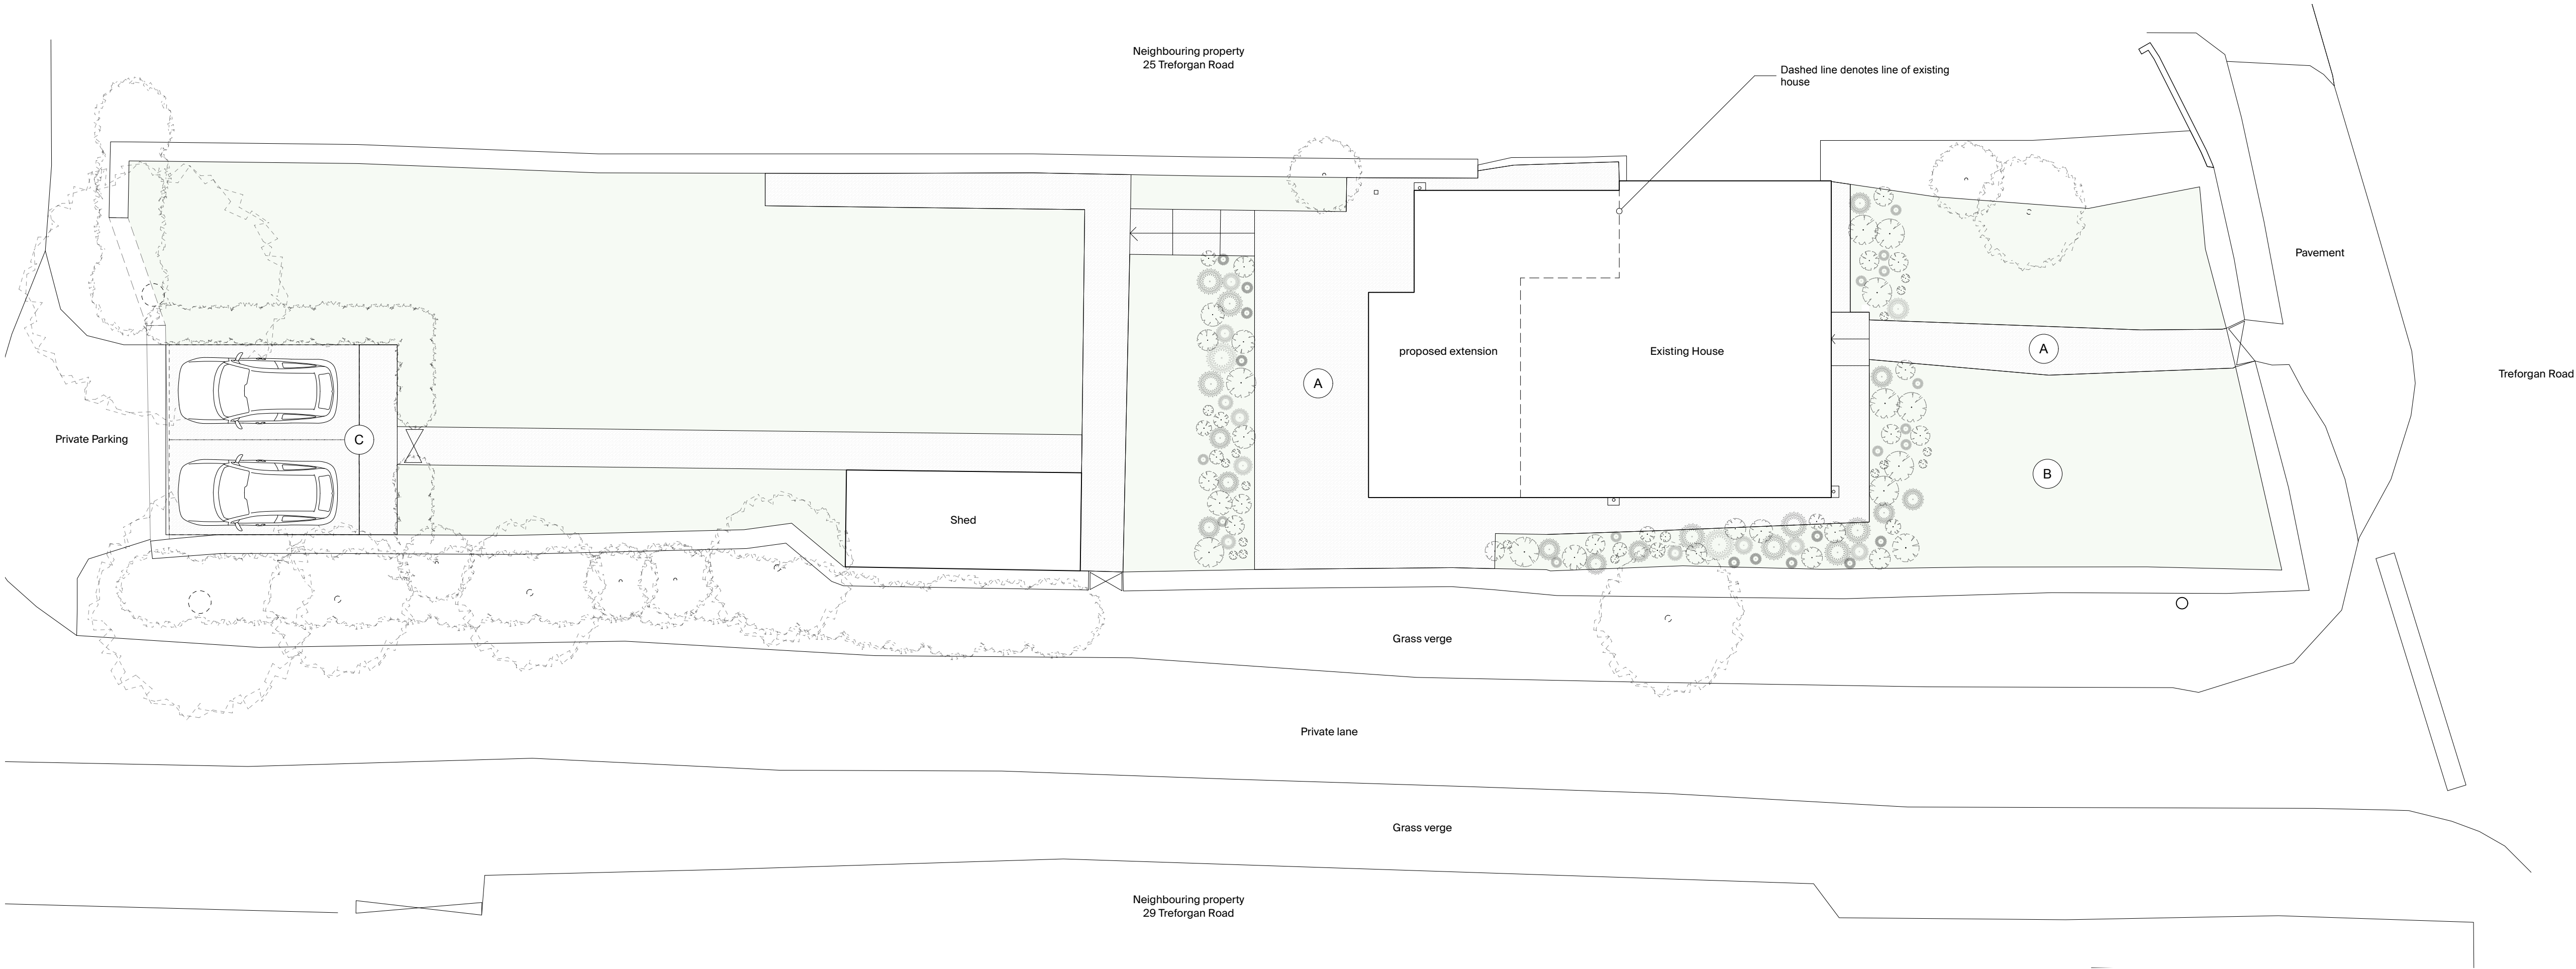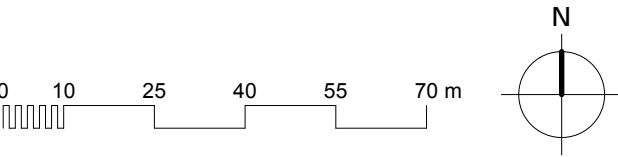

02 Proposed Site Plan
Scale: 1:100

KEY

- (A) Paving
- (B) Lawn
- (C) Gravel

 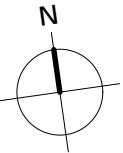

project
27 Treforgan Road, Crynant, Neath, SA10 8PW

client
Mr Davies

drawing title
Location plan, Existing & Proposed site plan

drawing status

PLANNING

scale	date
1:1250 /	23.08.26
1:100 @ A1	
revision	
*	