



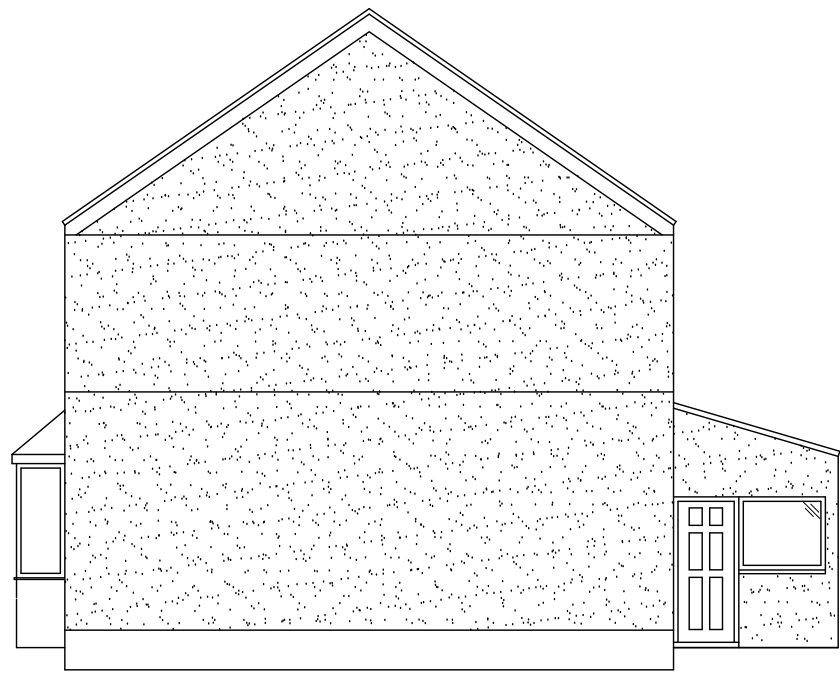

Existing Side Elevation (West)
Scale 1 : 100




Existing Rear Elevation (South)
Scale 1 : 100

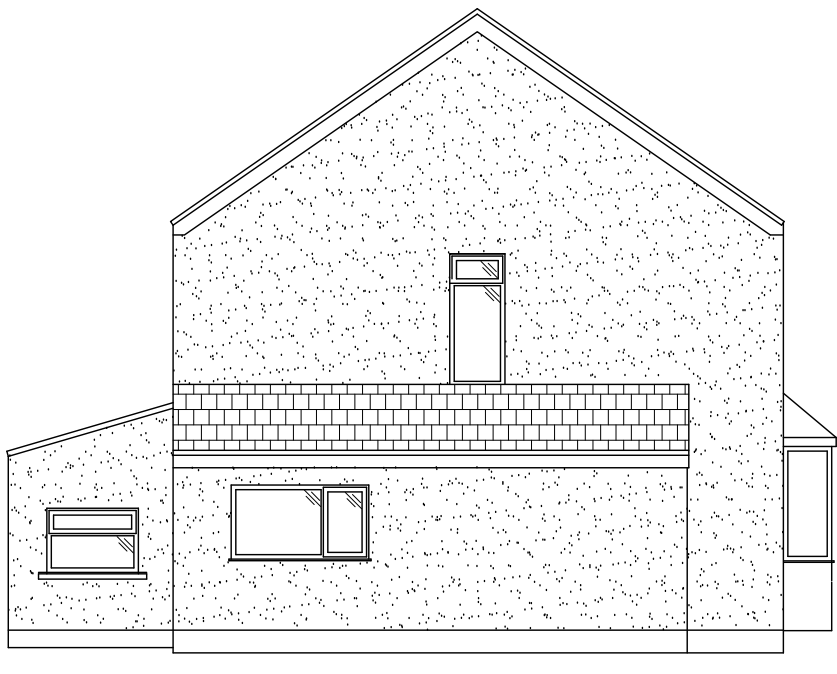


Existing Side Elevation (East)
Scale 1 : 100

- NOTES:
1. DO NOT SCALE
 2. DRAWINGS TO BE READ IN CONJUNCTION WITH ALL SERVICES AND STRUCTURAL ENGINEERS DRAWINGS & SPECIFICATIONS.
 3. © COPYRIGHT. DRAWINGS NOT TO BE REPRODUCED OR USED WITHOUT PRIOR WRITTEN CONSENT.

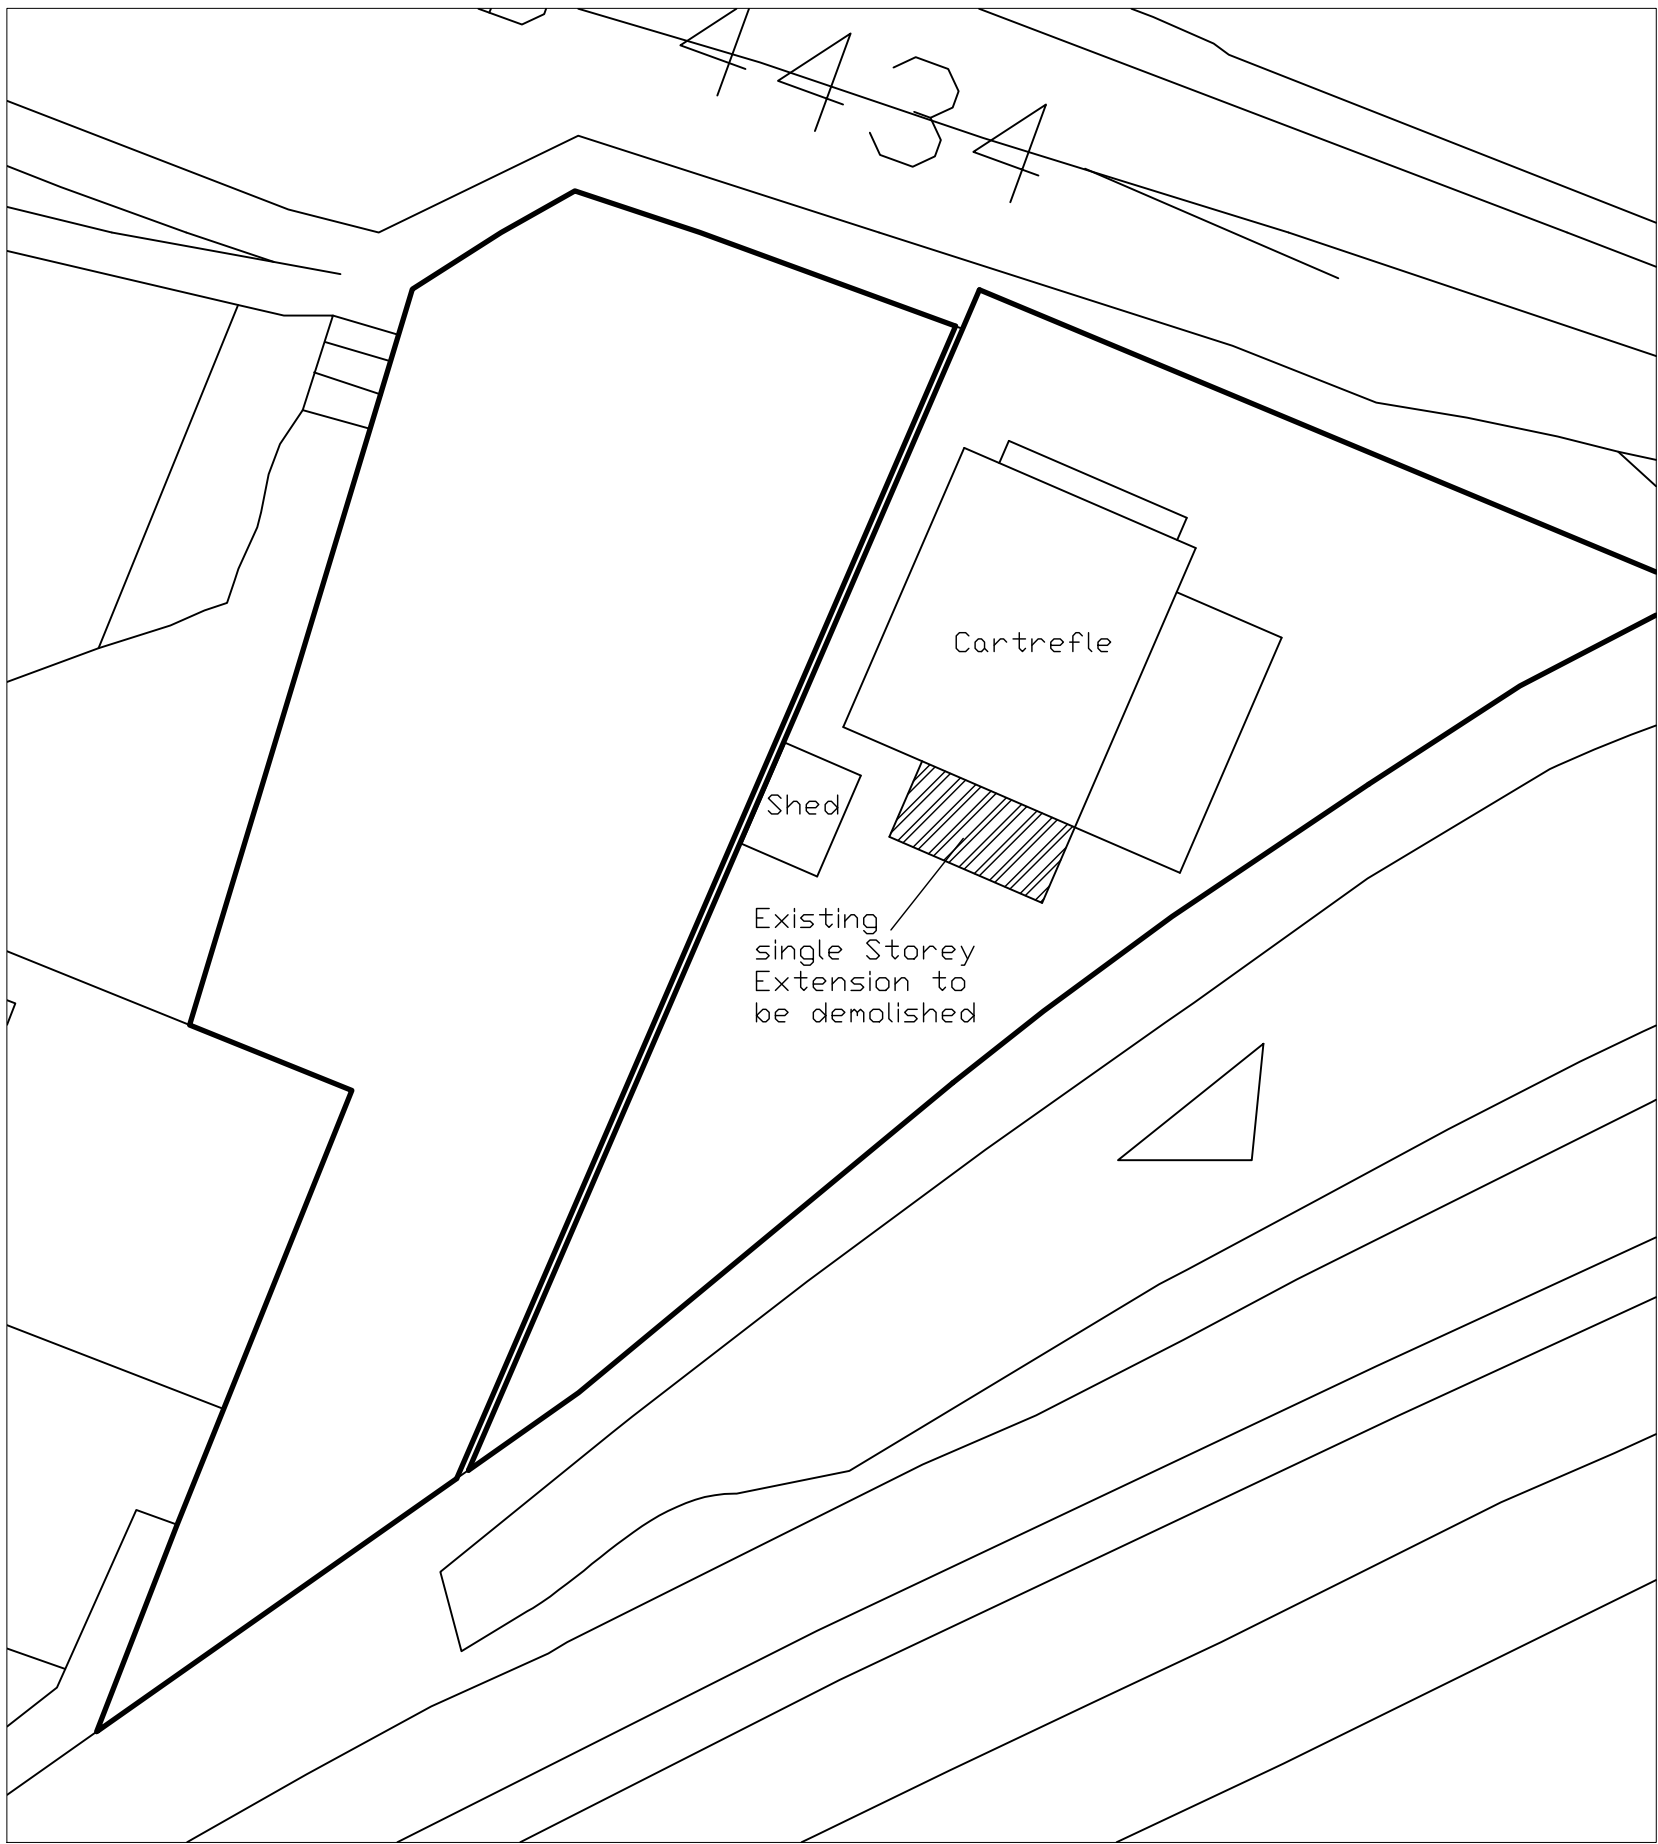

Existing Block Plan 1 : 200

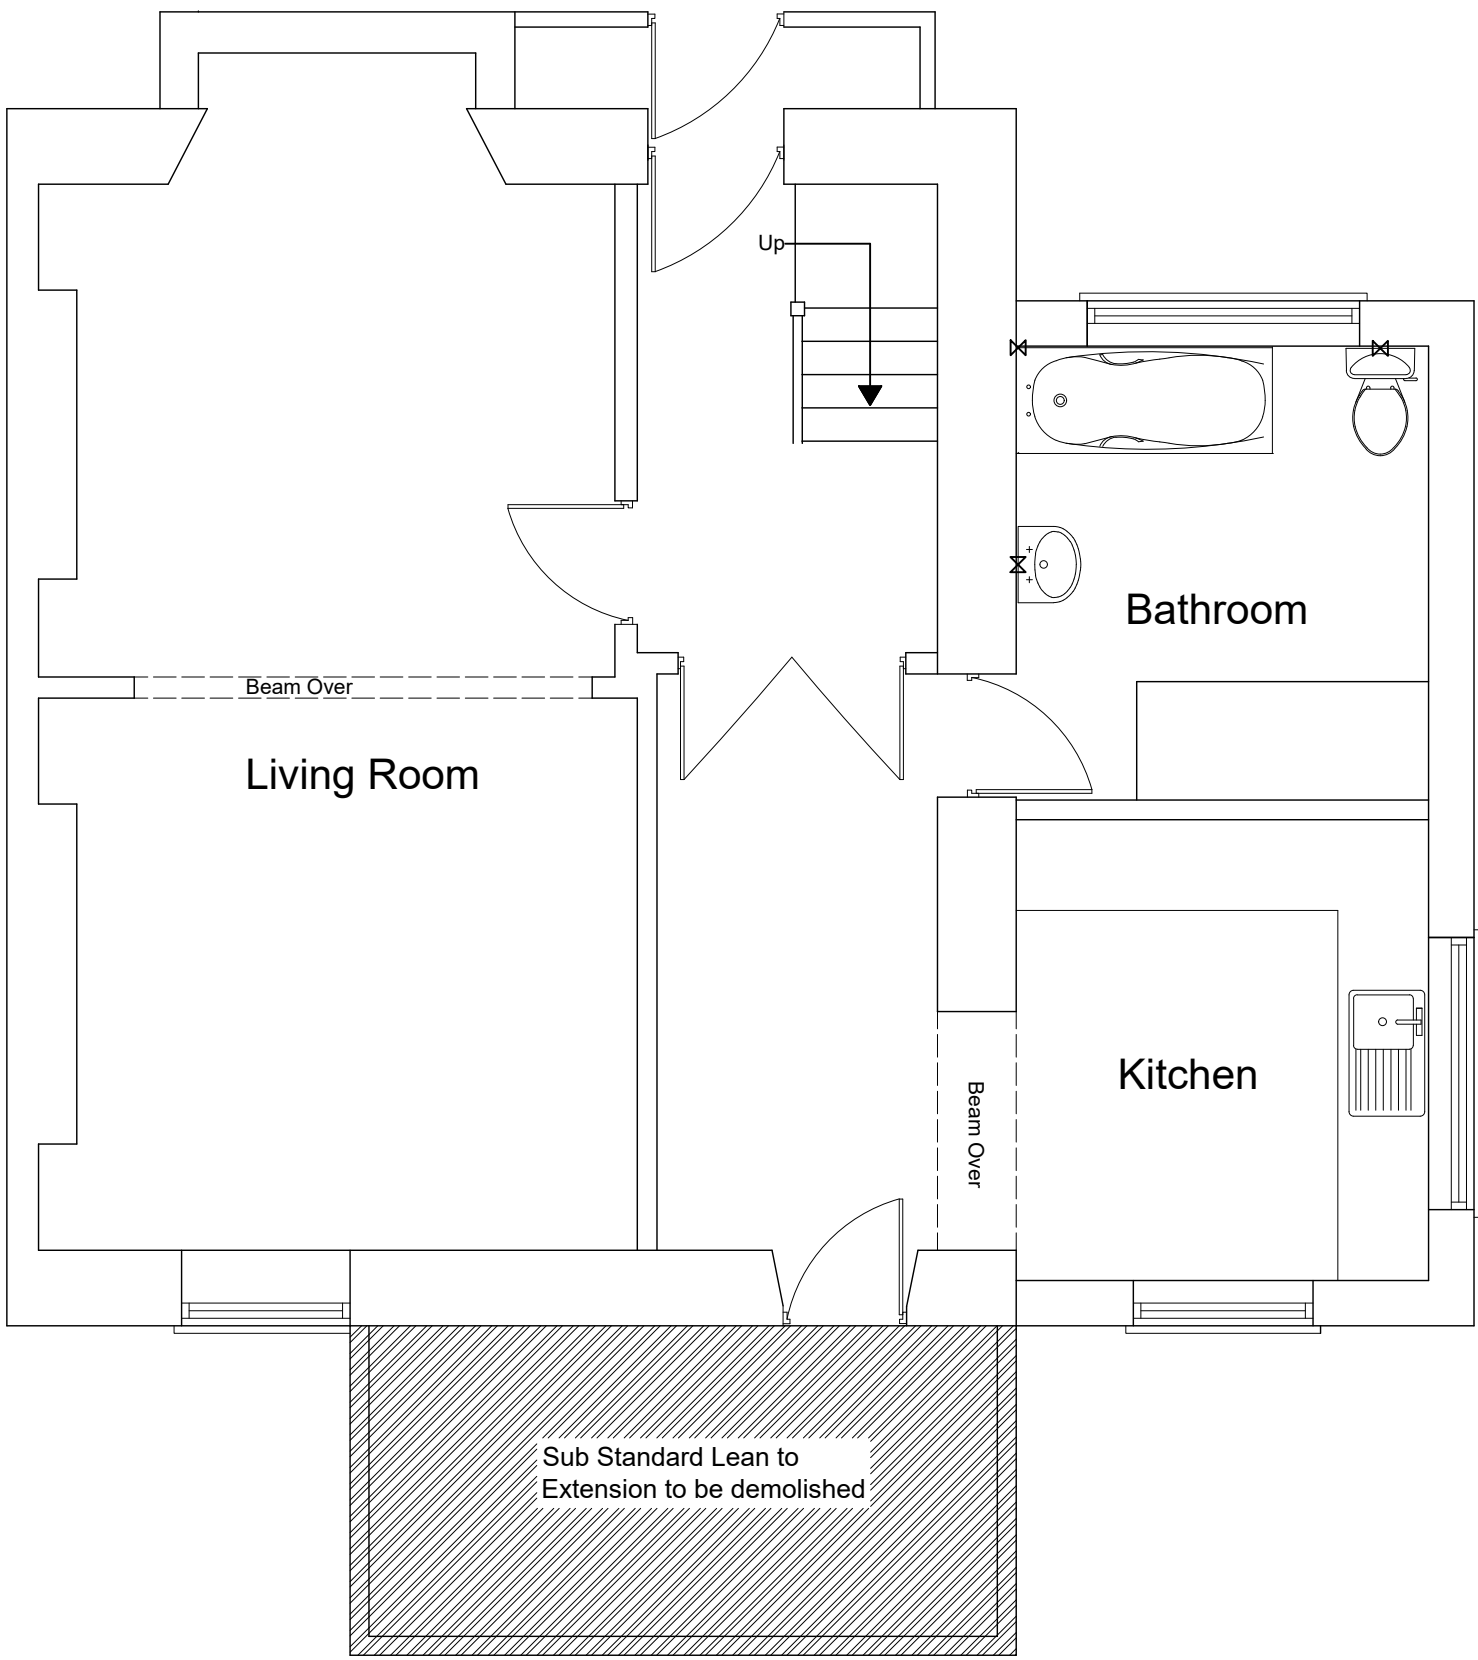

Existing Ground Floor Plan
Scale 1 : 50

PLANNING

A	22.6.26	Planning Issue	M.S.	
REF	DATE	REVISION	DRAWN	CHECKED
SCALE	DATE	DRAWN BY	CHECKED BY	
.....	22.6.26	M.S.	TBCH	
LOCATION				
CARTREFLE, LLETY DAFYDD, CLYNE, SA11 4BW				
DRAWING				
EXISTING FLOOR PLANS AND ELEVATIONS				
PROJECT				
SINGLE STOREY REAR EXTENSION				
CLIENT				
MR AND MRS ASHFORD				
Mark Stock Associates Surveying, Architectural Design, Project Management				
The Third Floor, Langdon House, Langdon Road, SA1 Swansea Waterfront Swansea, SA1 8QY				
Mob: 07739 100193 E-mail: mark@markstockassociates.co.uk Web: www.markstockassociates.co.uk				
DRG NO				
ASHFORD/PLAN/03				
REV				
A				
FILE REFERENCE:				
TBFILE				
XREF FILE REFERENCE:				
TBXREF				