


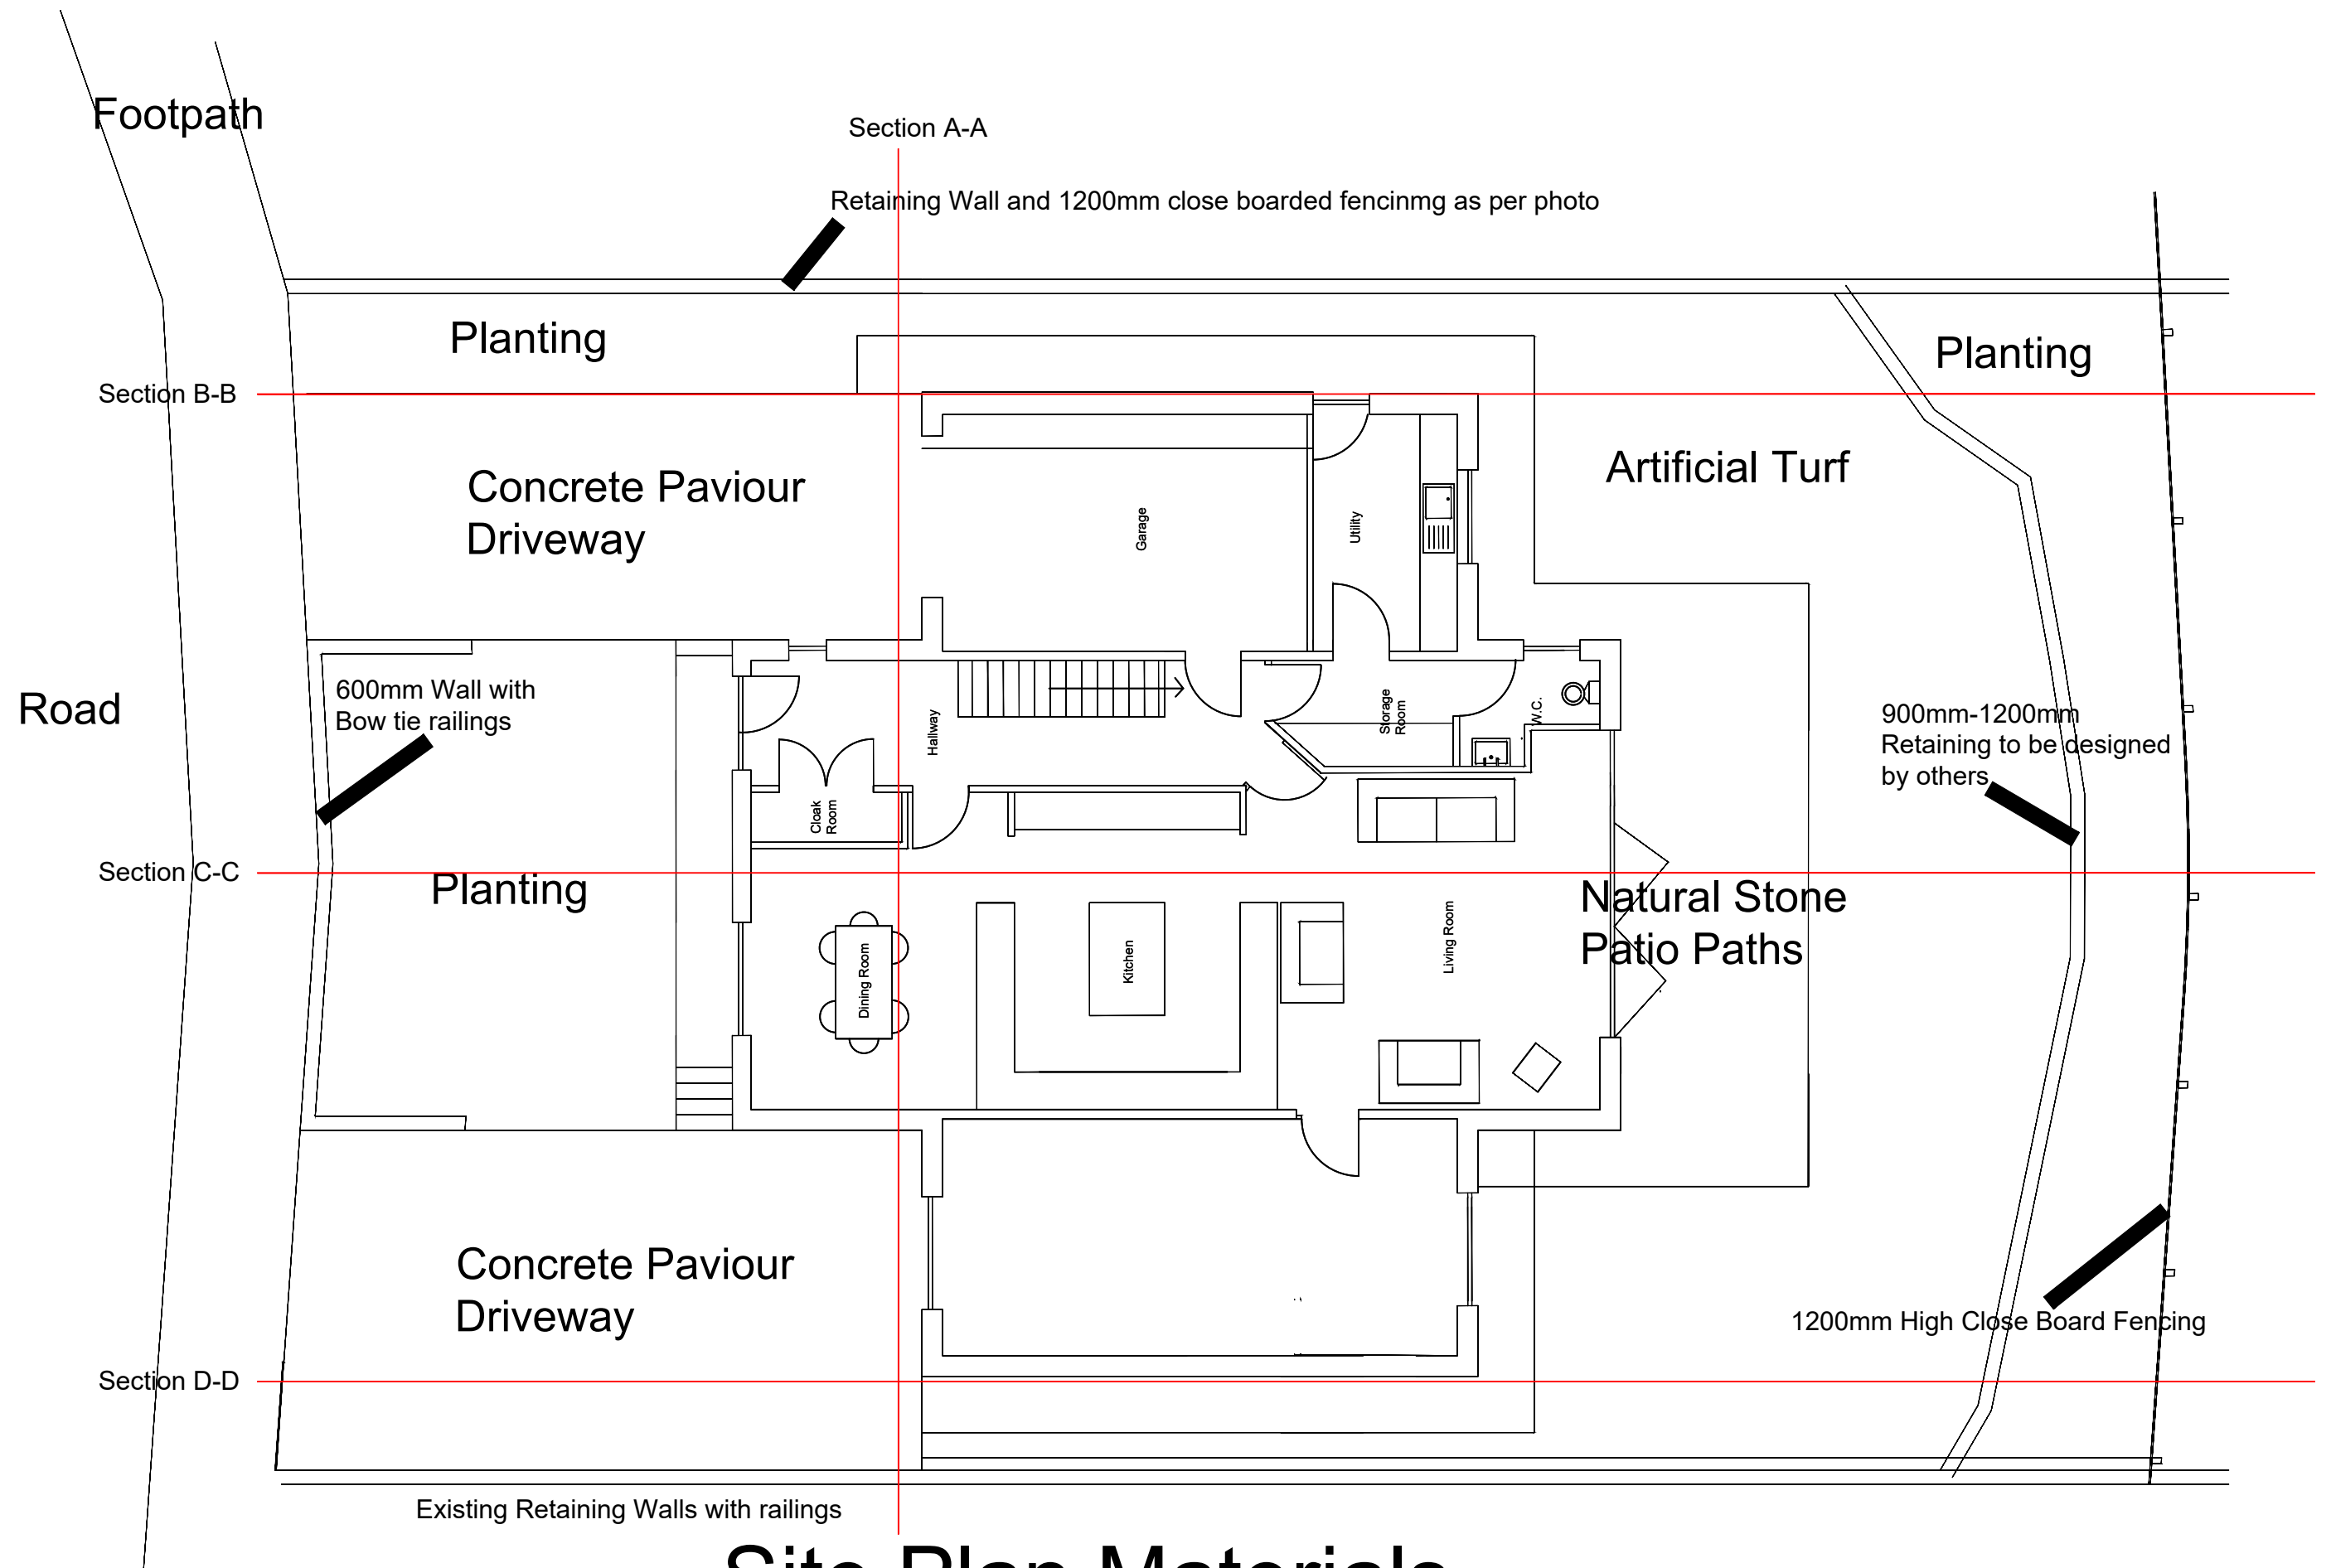

Site Plan Materials

Scale 1:100