



PROPOSED

Scale: 1:100

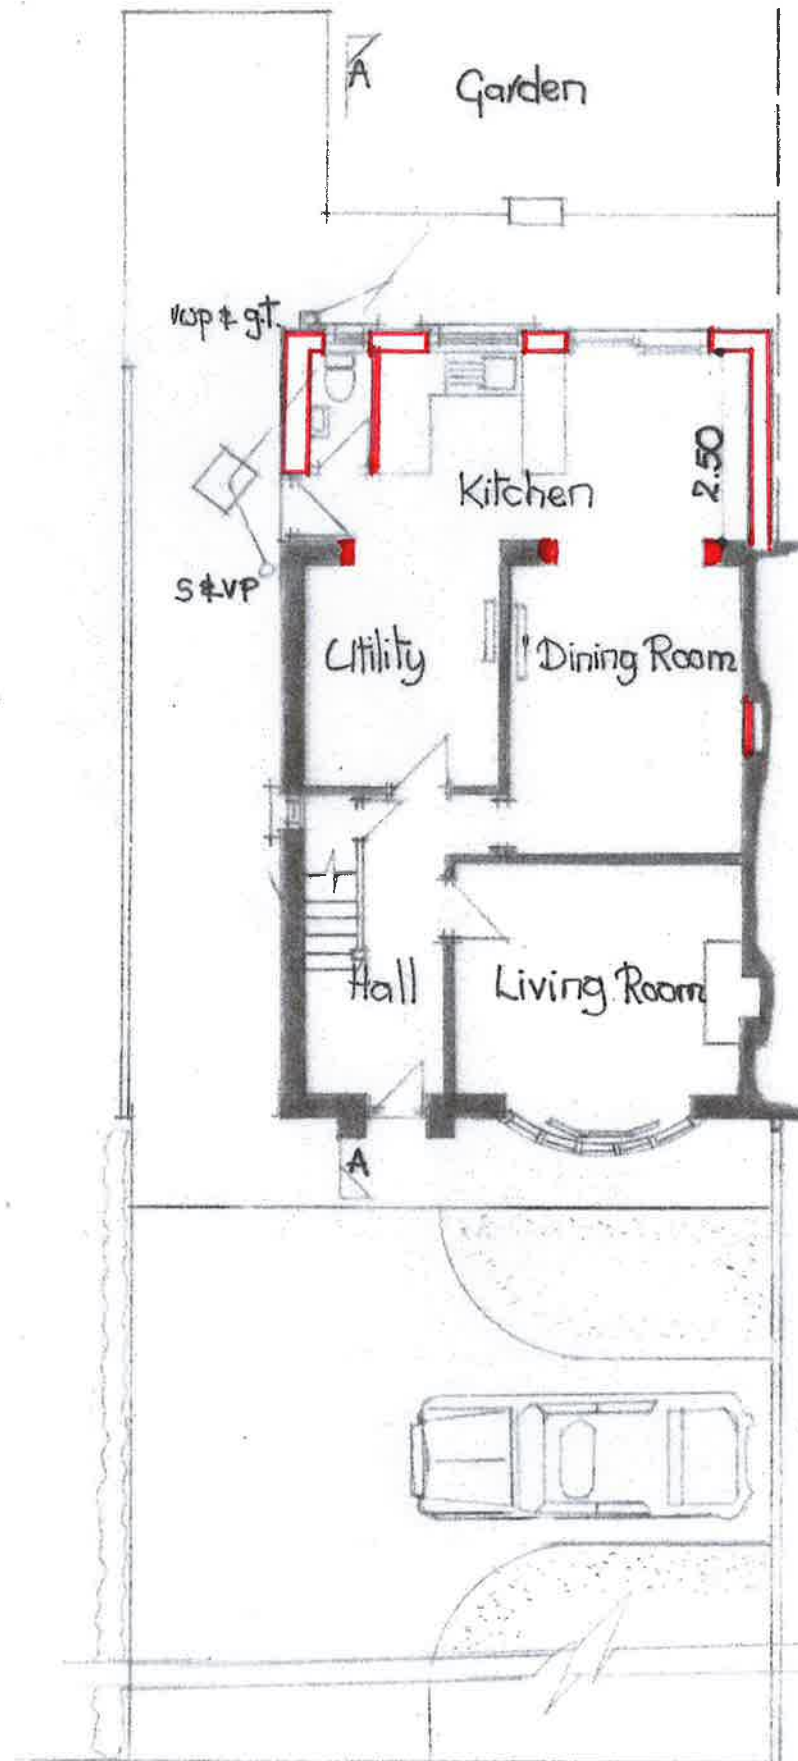


Ground Floor Plan

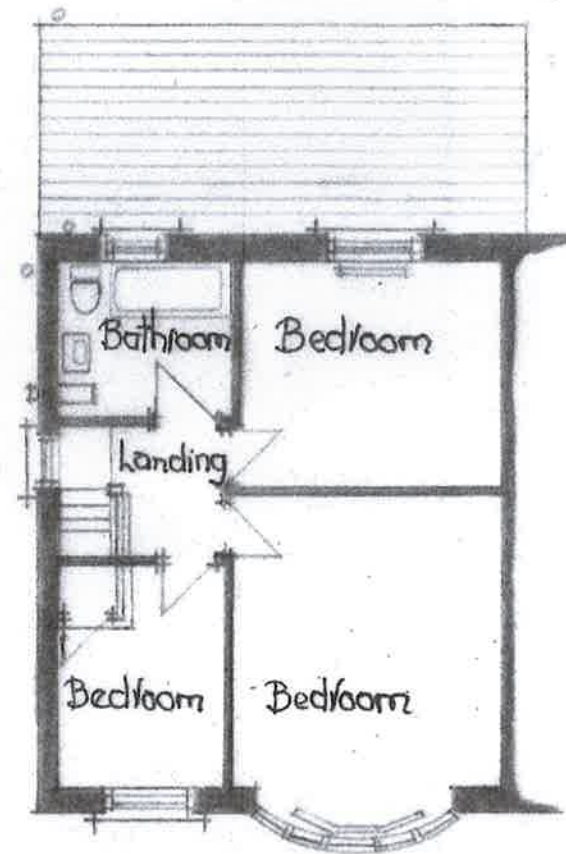

First Floor Plan

Note: Form parking/turning area to allow cars to enter and leave the plot in forward gear. Surface of drive and parking area to be in accordance with the "Guidance on the permeable surfacing of front gardens" published by the Communities & Local Government and the Environment Agency.

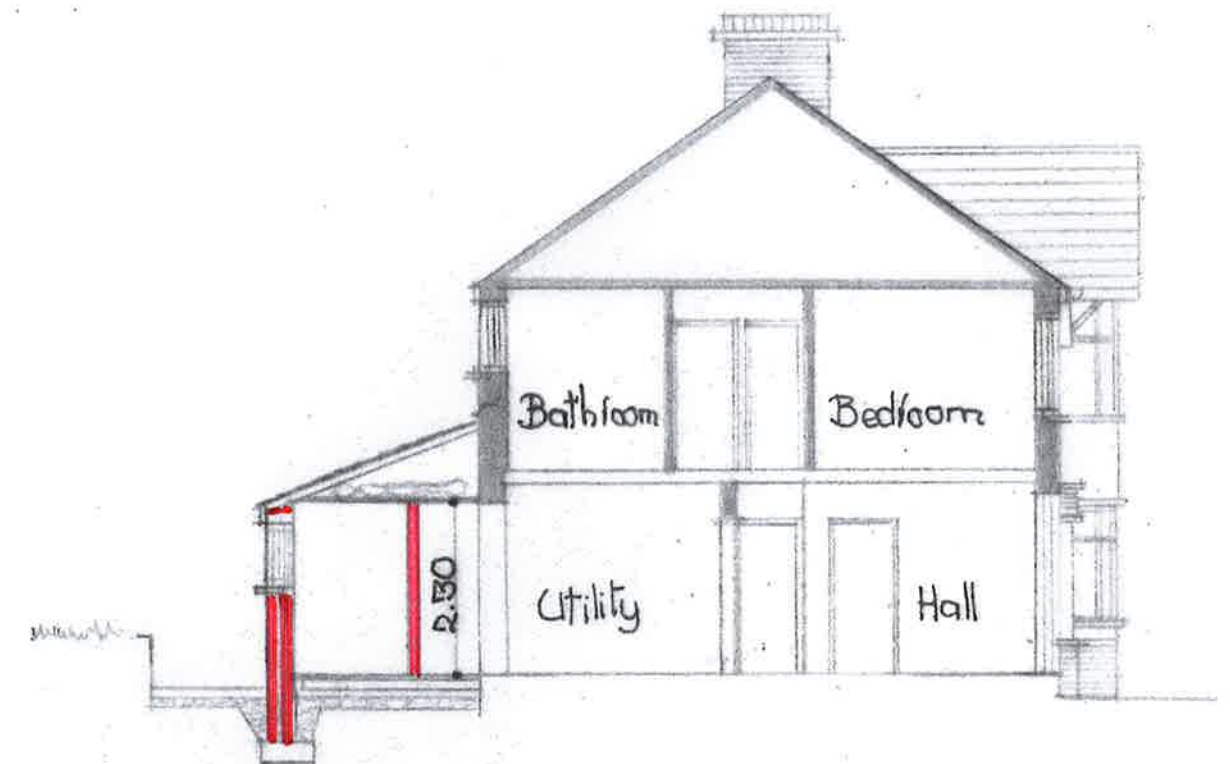

Section: A-A