


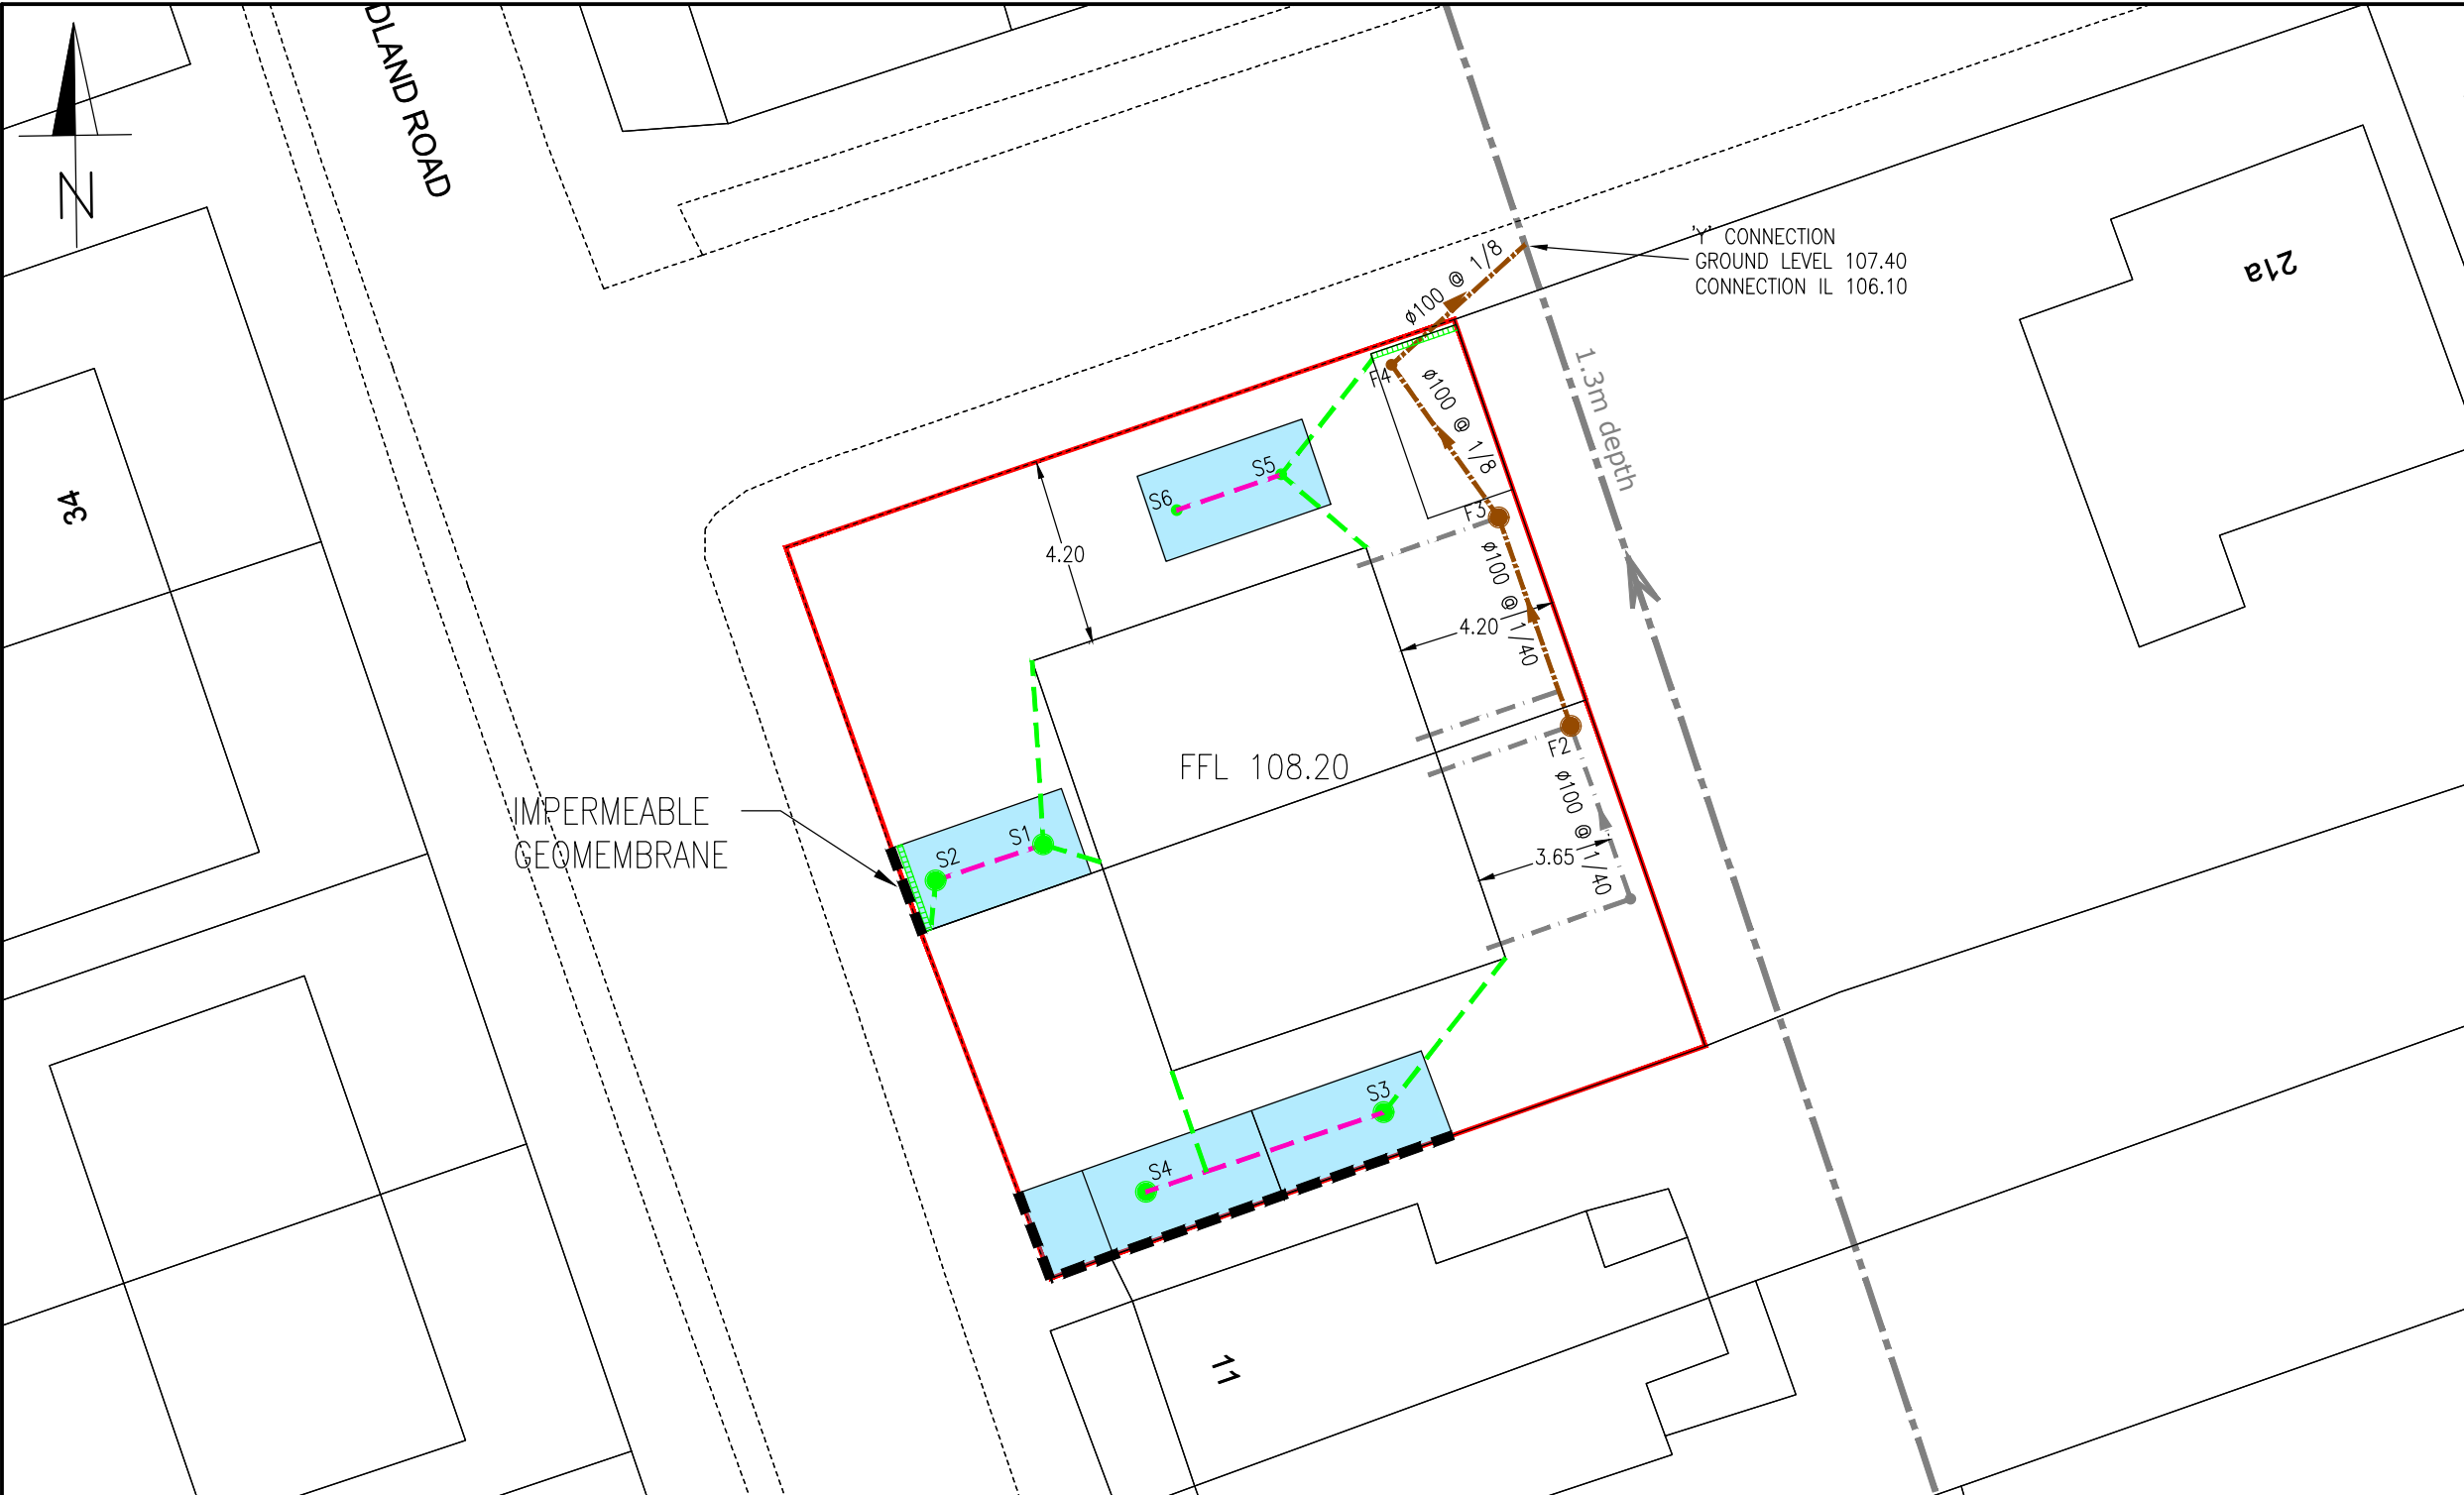

- GENERAL NOTES**
- DO NOT SCALE THIS DRAWING.
 - CONTRACTOR TO CHECK ALL DIMENSIONS AND REPORT ALL ERRORS AND OMISSIONS TO THE ENGINEER.
 - ANY DISCREPANCY TO BE REPORTED IMMEDIATELY TO THE ENGINEER.
 - THIS DRAWING TO BE READ IN CONJUNCTION WITH ALL RELEVANT ARCHITECTS, SUBCONTRACTORS AND SPECIALISTS DRAWINGS AND SPECIFICATIONS.

KEY

	SITE OWNERSHIP BOUNDARY
	DCWW ADOPTABLE FOUL DRAINAGE LAYOUT
	PRIVATELY MAINTAINED FOUL DRAINAGE LAYOUT
	PRIVATELY MAINTAINED PERFORATED PIPE 100mmØ
	PRIVATELY MAINTAINED SURFACE WATER DRAINAGE LAYOUT 100MMØ
	INFILTRATION BLANKET

Rev.	Detail	By	Date
C	DRAWING REVISED FOLLOWING NPT COMMENTS	CD	28.10.19
B	DRAWING REVISED FOLLOWING NPT COMMENTS	DF	19.09.19
A	LINEAR CHANNELS ADDED	DF	27.08.19

Revisions

Reinforcement schedules nos.

CB3
CONSULT

Structural & Civil Engineering Consultants

First Floor
7 St James Crescent
Swansea
SA1 6DZ

Telephone +44 1792 473 182
e-mail admin@cb3consult.co.uk
web www.cb3consult.co.uk


Client
IAN SADLER

Project
**WOODLAND ROAD
CRYNANT**

Drawing Title
DRAINAGE LAYOUT

INFORMATION

Project No. C1184	Drawing No. C-001
Scales 1/200	Date 14.08.19
Drawn CD	Checked DF
Sheet Size A3	Revision C

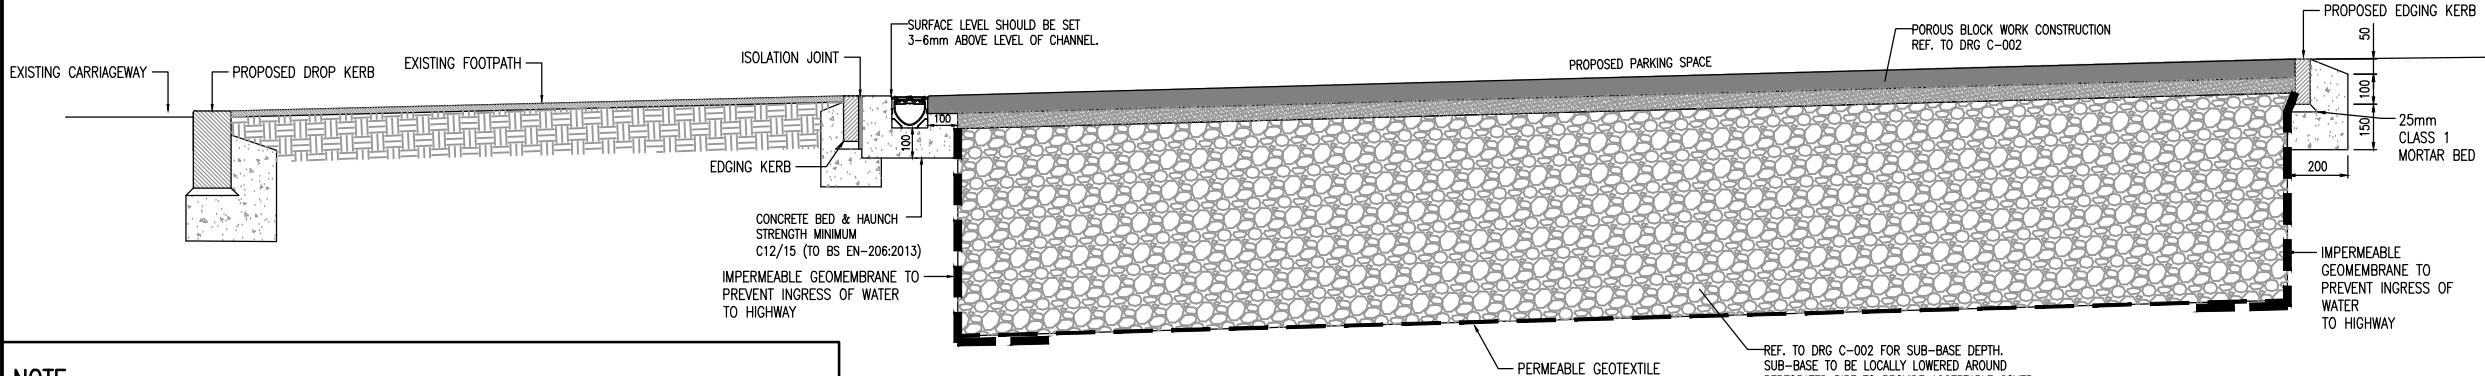

NOTE
AN IMPERMEABLE GEOTEXTILE IS REQUIRED TO LINE THE WALLS OF THE INFILTRATION BLANKET WHERE IT MEETS ADJOINING PRIVATE LAND OR THE HIGHWAY. REFER TO DETAIL.

**LONG SECTION THROUGH CAR PARKING SPACES.
(REF TO C-002 FOR CONSTRUCTION DETAILS)**