
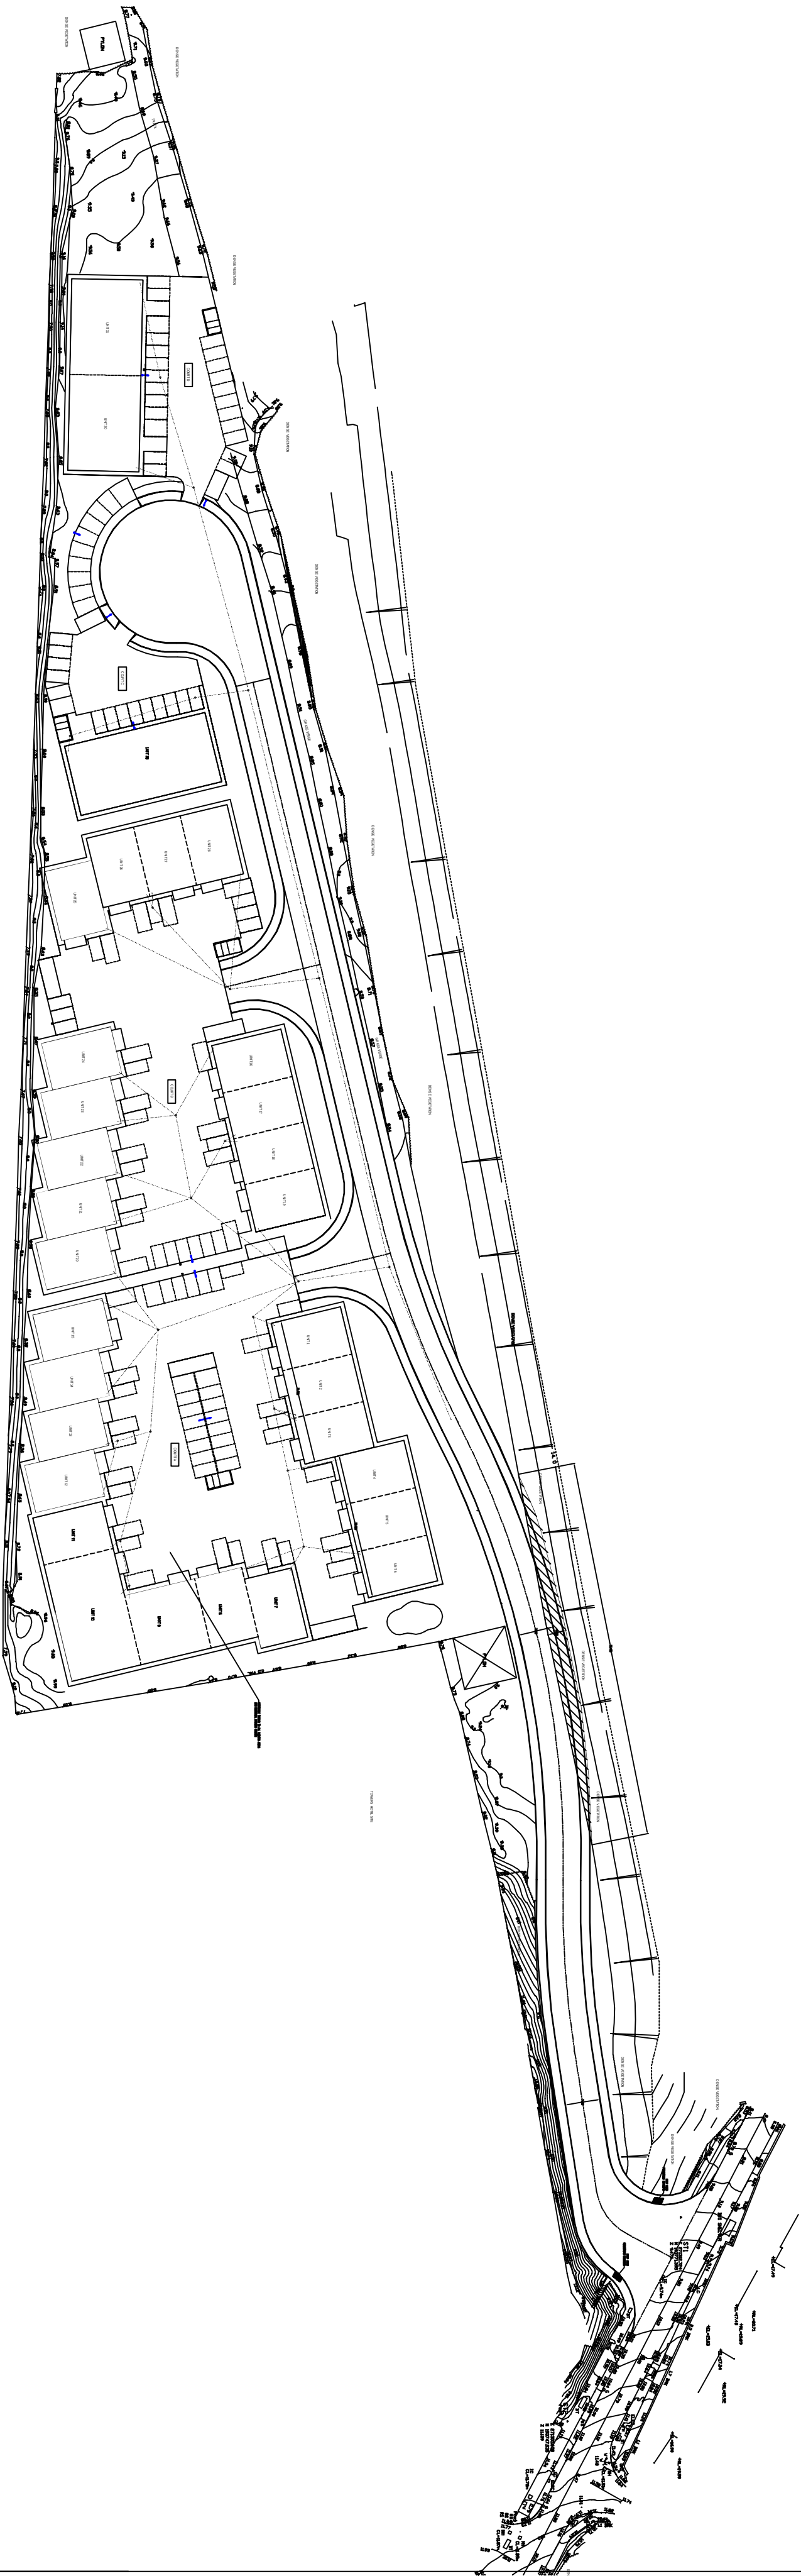



NEAREST POSTCODE: SA1 8QY
SITE GRID REFERENCE: SS109348
EASTING: 271065 / NORTHING: 199671

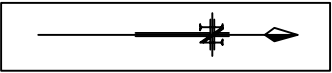

Rev	Description	Date	Initial
A	Parking layout amended, access amended	09/19	MIS

Project: PROPOSED MIXED USE LIGHT INDUSTRIAL SITE,
LAND AT JERSEY MARINE, SWANSEA

Title: PROPOSED DRAINAGE LAYOUT (ILLUSTRATIVE)			
Date:	MAY 2019	Drawn:	MIS
Scale(s):	1:1000 @ A2	Issue:	PLANNING
Dwg No:	19/794/09	Revision:	A
Disc:	Jersey Marine SITE3.dwg		

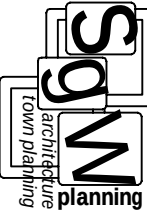

58 Walter Road, Swansea, SA1 5PZ - Tel: 01792 648380

This drawing and the works shown are the copyright of SgM Planning and may not be amended or reproduced without express written permission from SgM Planning. All dimensions shown should be confirmed on site. All measurements shown are to the centre of the road.

A2

C

Superseded