


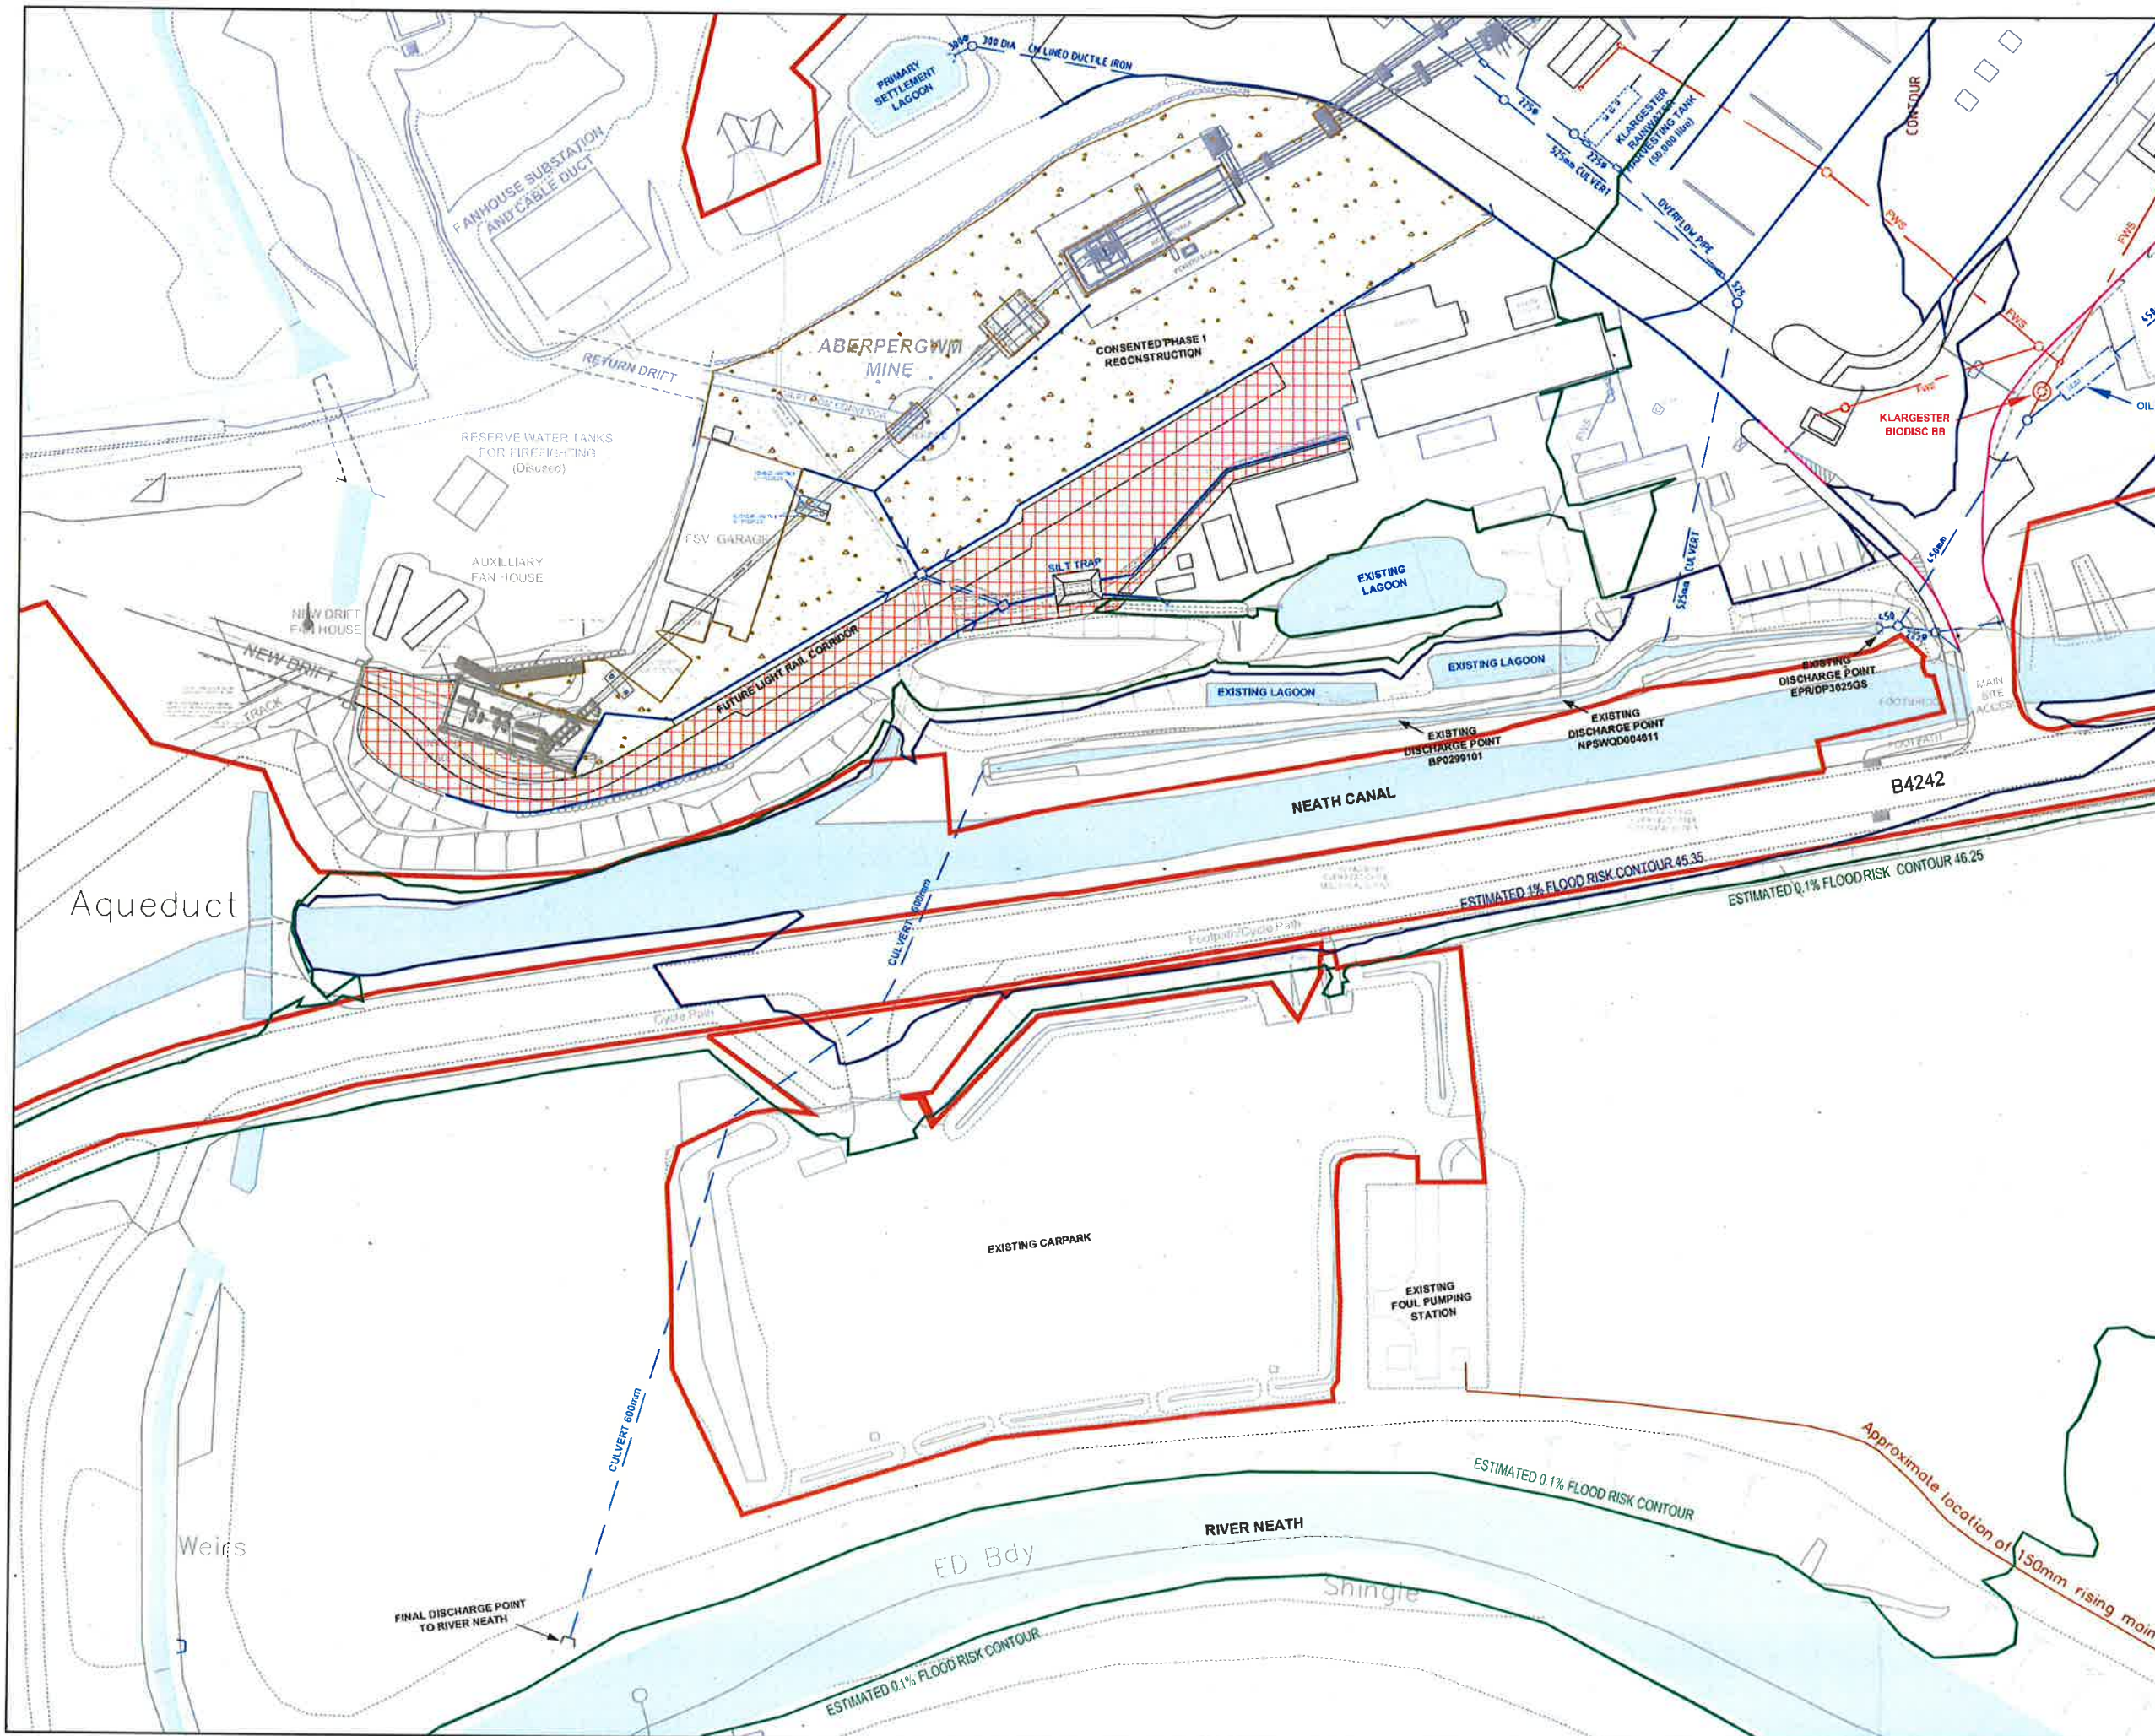

- NOTES**
1. ALL DRAINAGE WORKS TO BE CONSTRUCTED IN ACCORDANCE WITH CESW 6TH EDITION.
 2. ALL PROPRIETARY PRODUCTS TO BE INSTALLED IN ACCORDANCE WITH THE MANUFACTURER'S INSTRUCTIONS. REFER TO DRAWING FIGURE B1.2.10 FOR DRAINAGE CONSTRUCTION DETAILS.
 - 3.

- LEGEND**
- PLANNING APPLICATION BOUNDARY
 - HAURATON FASERTIX CHANNEL WITH DUCTILE IRON GRATING
 - SW DRAINAGE PIPE
 - OUTLET HEADWALL

- PAVEMENT SURFACES**
- BITUMEN MACADAM PAVEMENT CONSTRUCTION
 - CONCRETE LADING AREAS

- FLOOD RISK CONTOURS**
- 0.1% FLOOD RISK LEVEL 46.25
 - 1% FLOOD RISK LEVEL 45.35

A FIRST ISSUE	30oct13
Revision Details	By Date

UTC ASSOCIATES
 Property Development Consultants
 20A Pantbach Road
 Birchgrove
 Cardiff CF14 1UA
 Tel 029 2061 2311
 email: mikeurusk@utccassociates.co.uk

Client **ENERGYBUILD LTD**

Project **ABERPERGWM MINE
 PLANNING APPLICATION
 2013**

Title **EXISTING YARD
 SURFACE WATER
 DRAINAGE LAYOUT**

Scale at A3 **1:1000**

Drawn **27/1/2013**
 Checked **Date**

Project No: **2310**

Drg No: **FIGURE 9.2**