

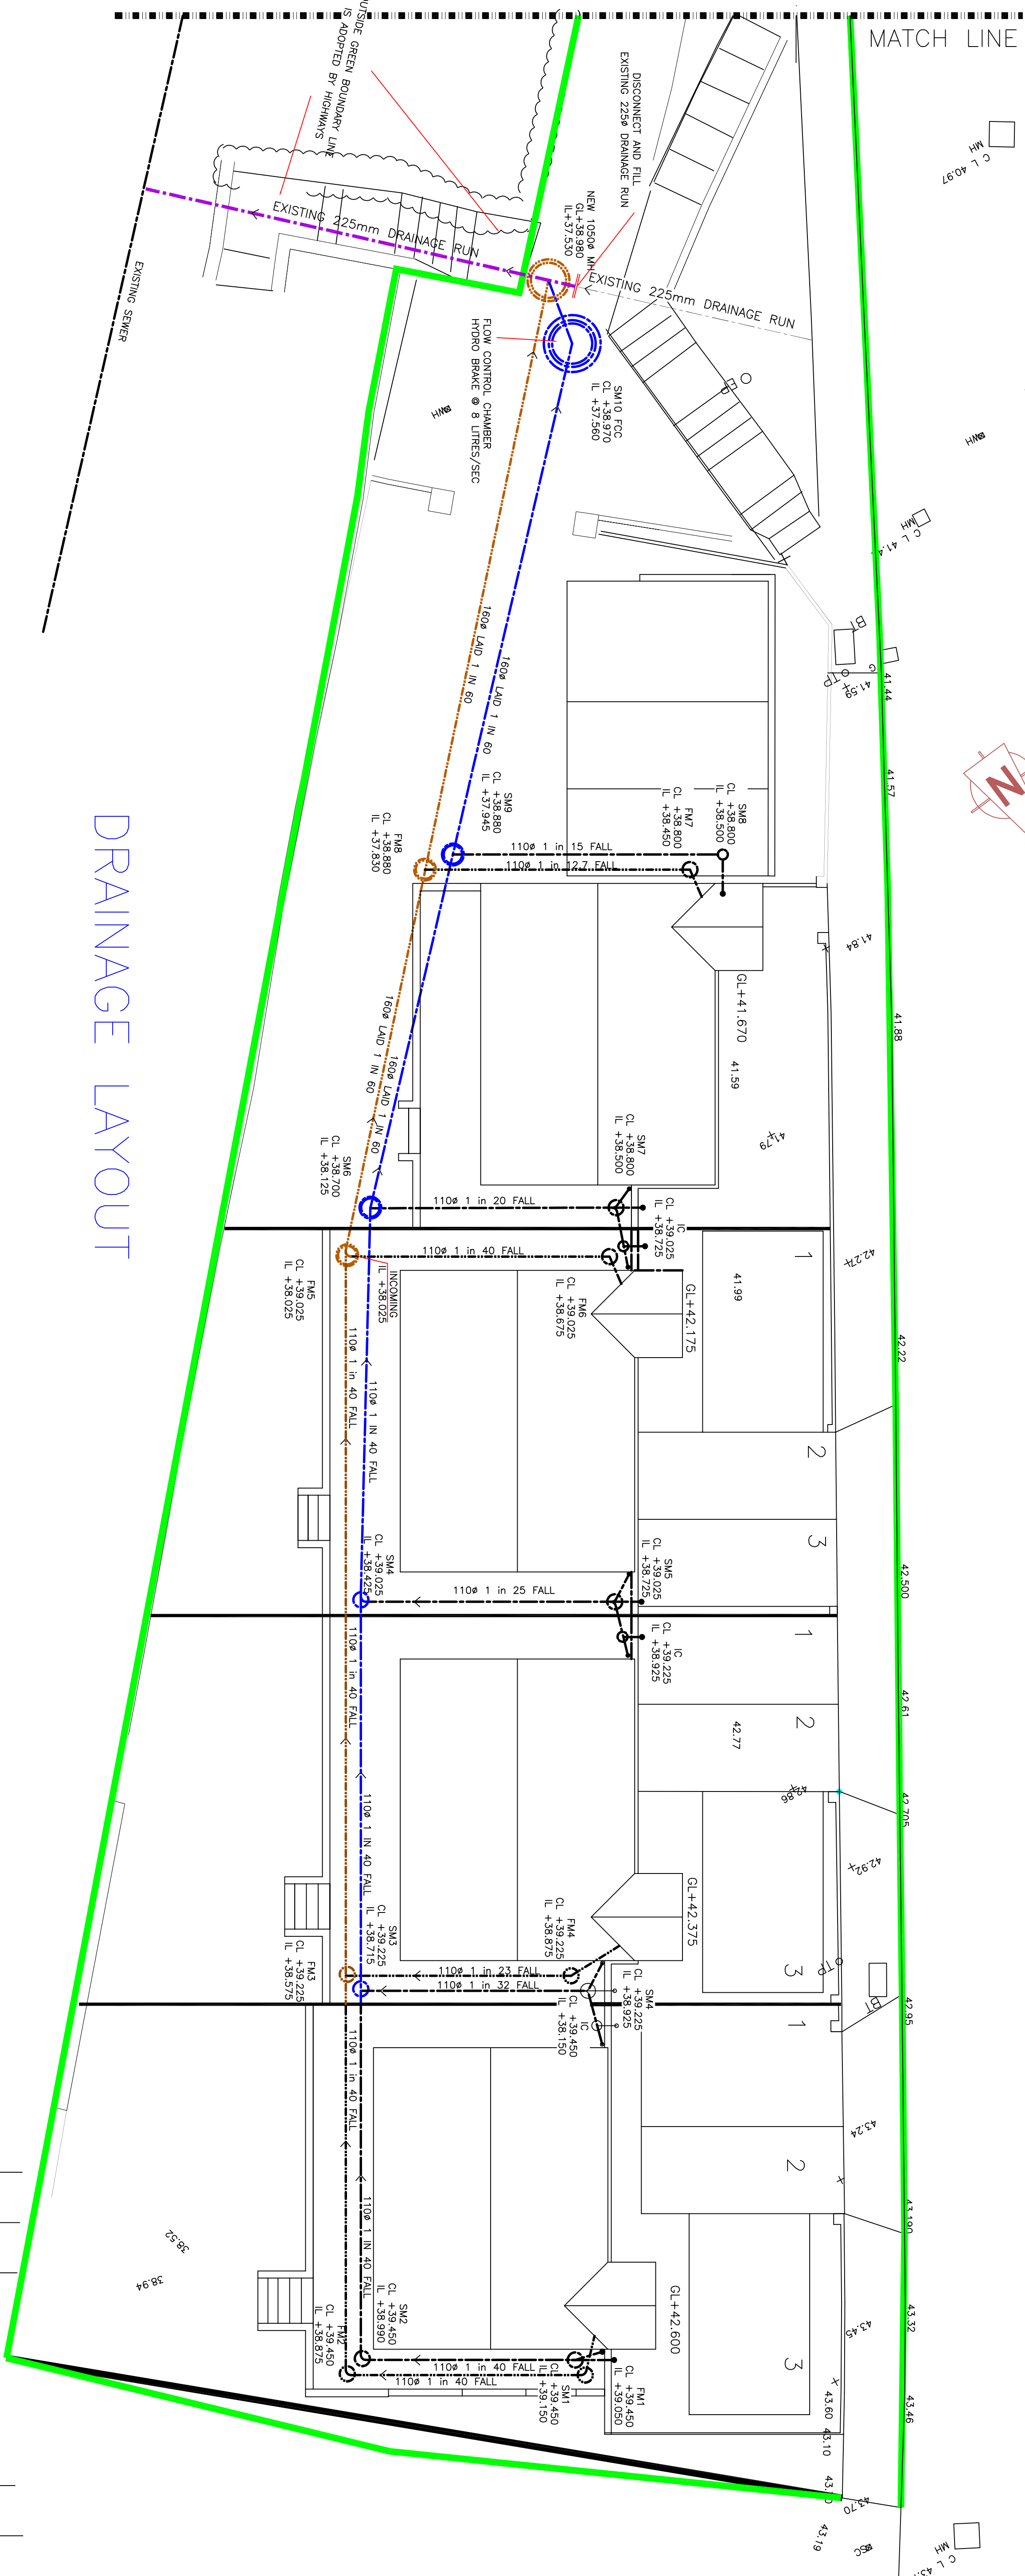
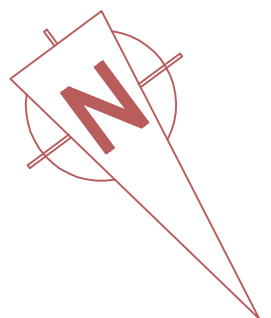


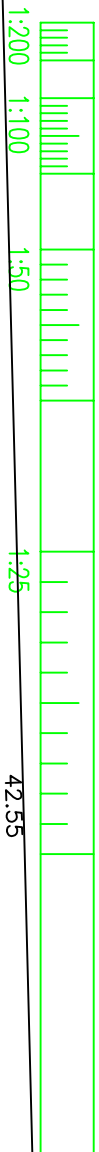

DRAINAGE LAYOUT

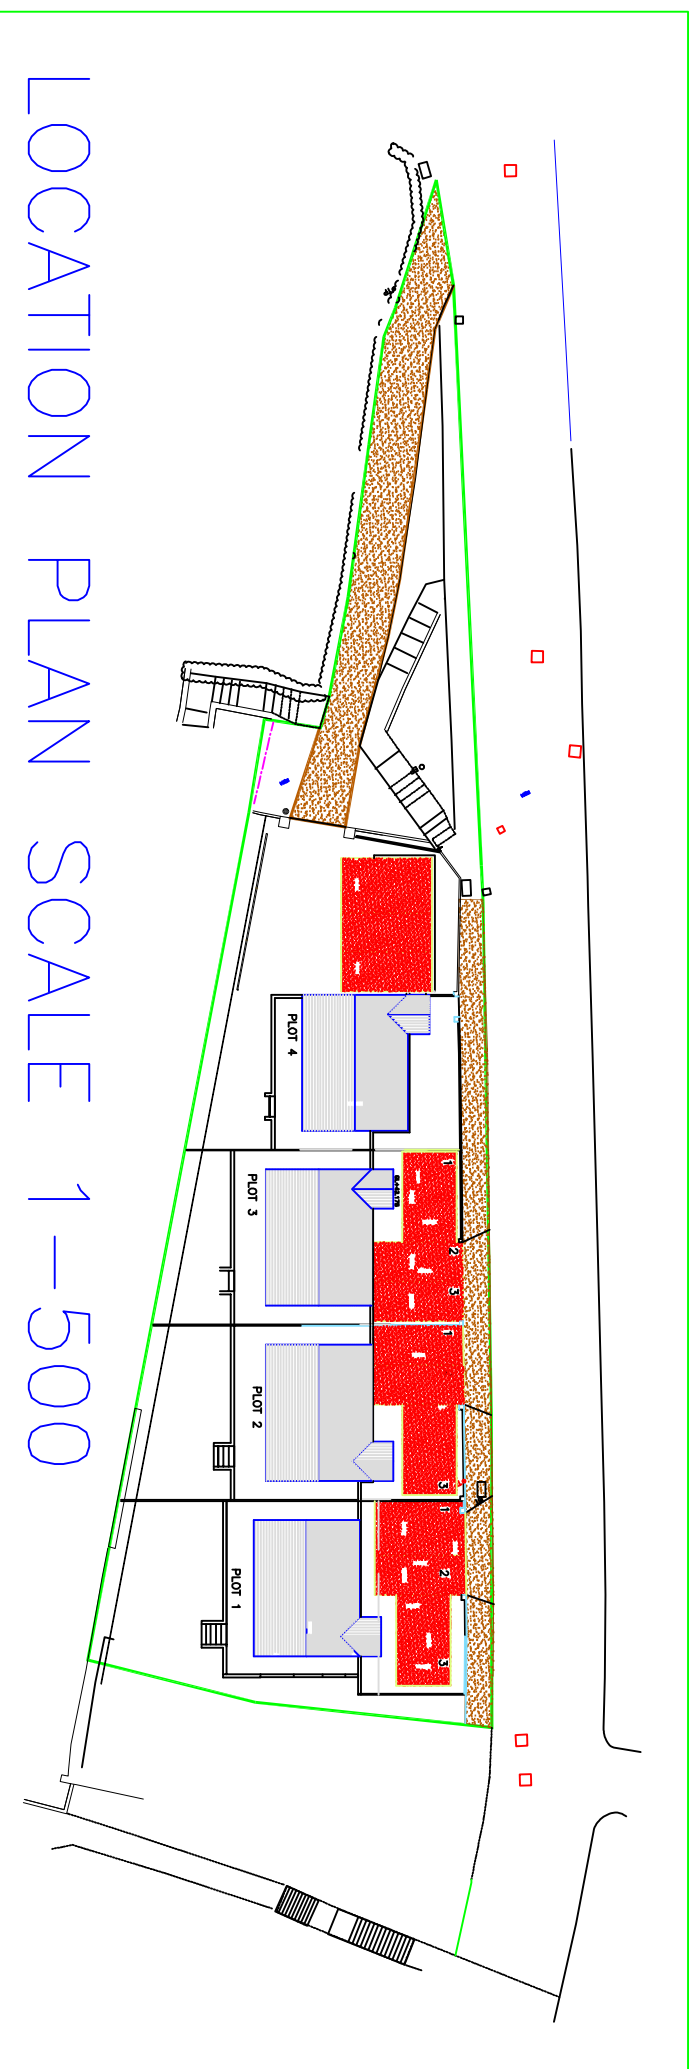

| Rev | Date     | Description                     | Drawn | Checked |
|-----|----------|---------------------------------|-------|---------|
| B   | 06/06/19 | AMENDED TO SUIT WW REQUIREMENTS | CMW   |         |
| A   | 02/06/19 | UPDATED                         | CMW   |         |
| O   | 01/06/19 | ISSUED FOR APPROVAL             | CMW   |         |

CHRISTOPHER WILLIAMS  
DESIGN SERVICES

15 ASCOT DRIVE  
BAGIN  
PORT TALBOT  
20700  
SA12 8PL  
Tel : (01532) 824034  
Mobile: 07737 520888  
Email : design.services@williamsd.com

Client: Mr Wynne Edwards  
CWMAYON

Project: TABERNACLE TERRACE  
PLANNING APPLICATION P2017/1094

Title:

PROPOSED DRAINAGE LAYOUT  
ADOPTION SECTION 104

|                          |                  |           |          |
|--------------------------|------------------|-----------|----------|
| Designed:                | Drawn:           | CMW       | Checked: |
| Scale: 1:100             | Date: 01/08/2019 | Approved: |          |
| Drawing No WE/TTC/19/C03 | Revision:        | B         |          |