


BLOCK/SITE PLAN
AREA 90m x 90m
SCALE 1:500 on A4
CENTRE COORDINATES: 273815, 194687

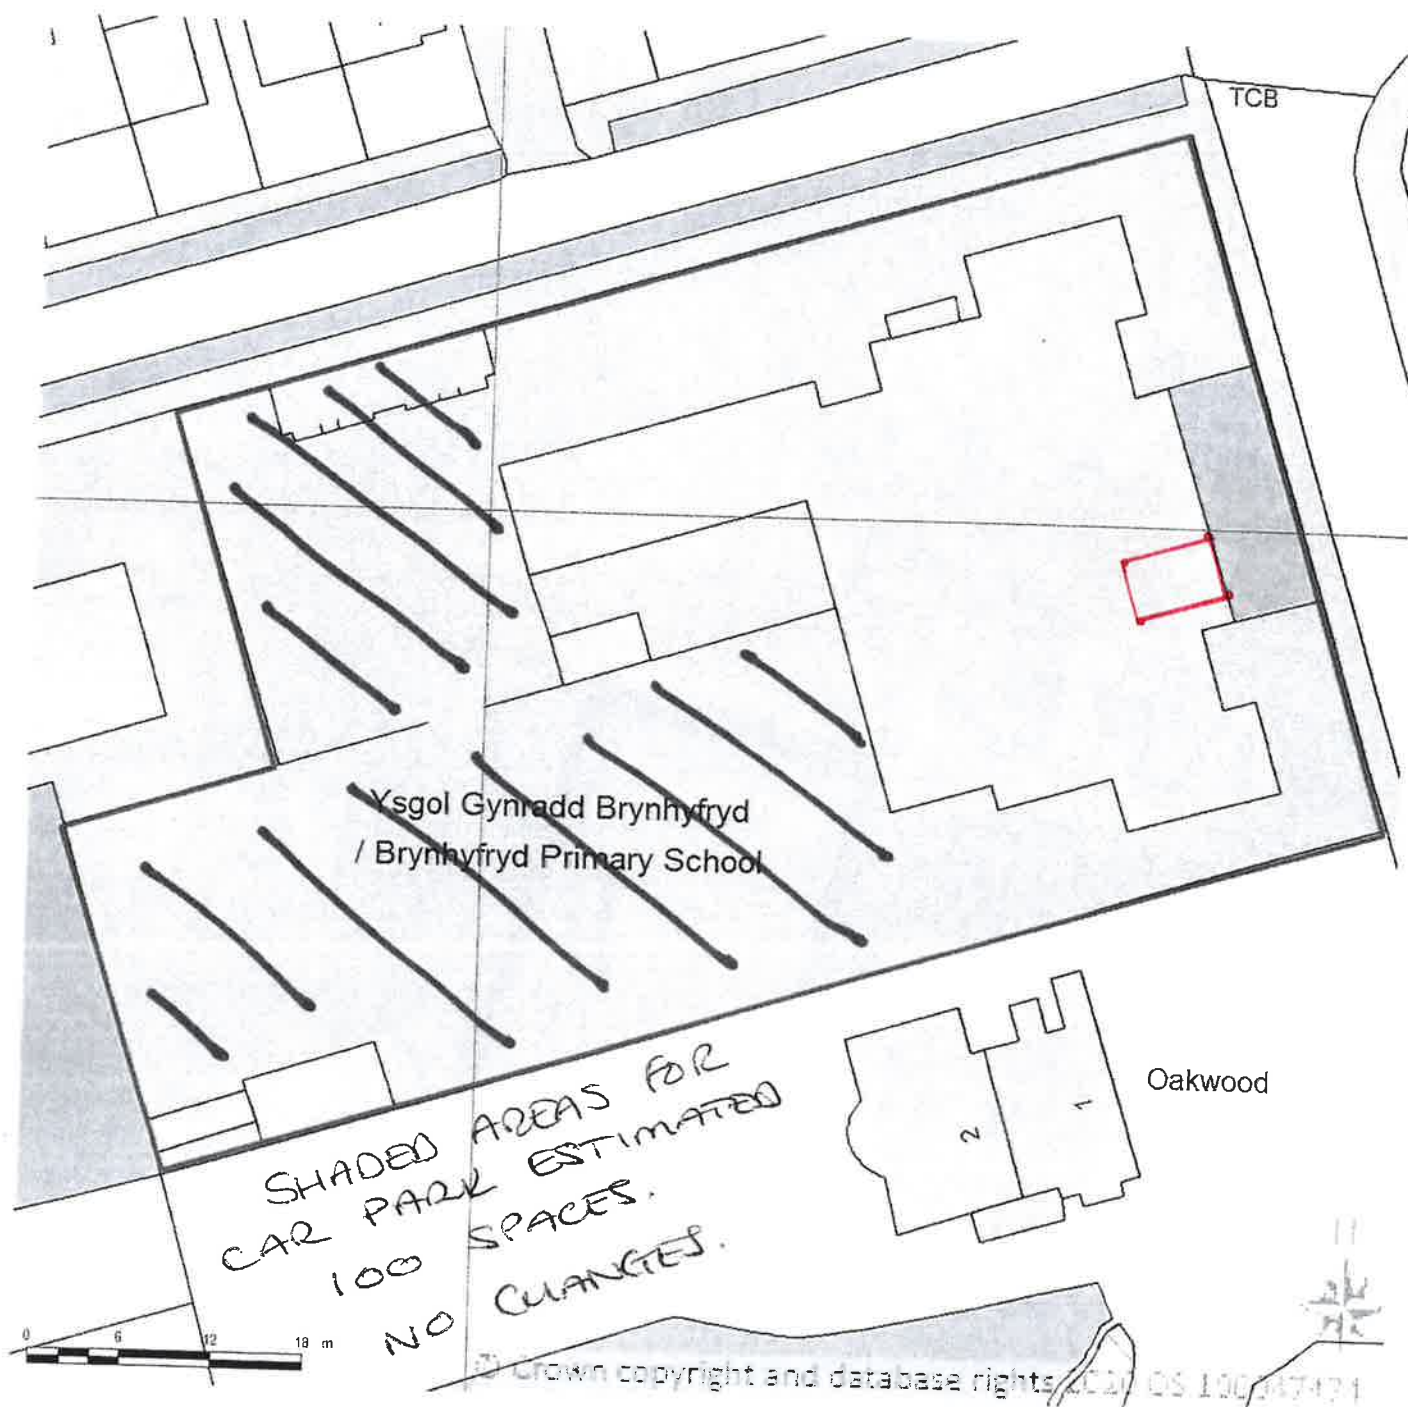

Supplied by Streetwise Maps Ltd
www.streetwise.net
Licence No: 100047474
10/01/2020 10:47:02