


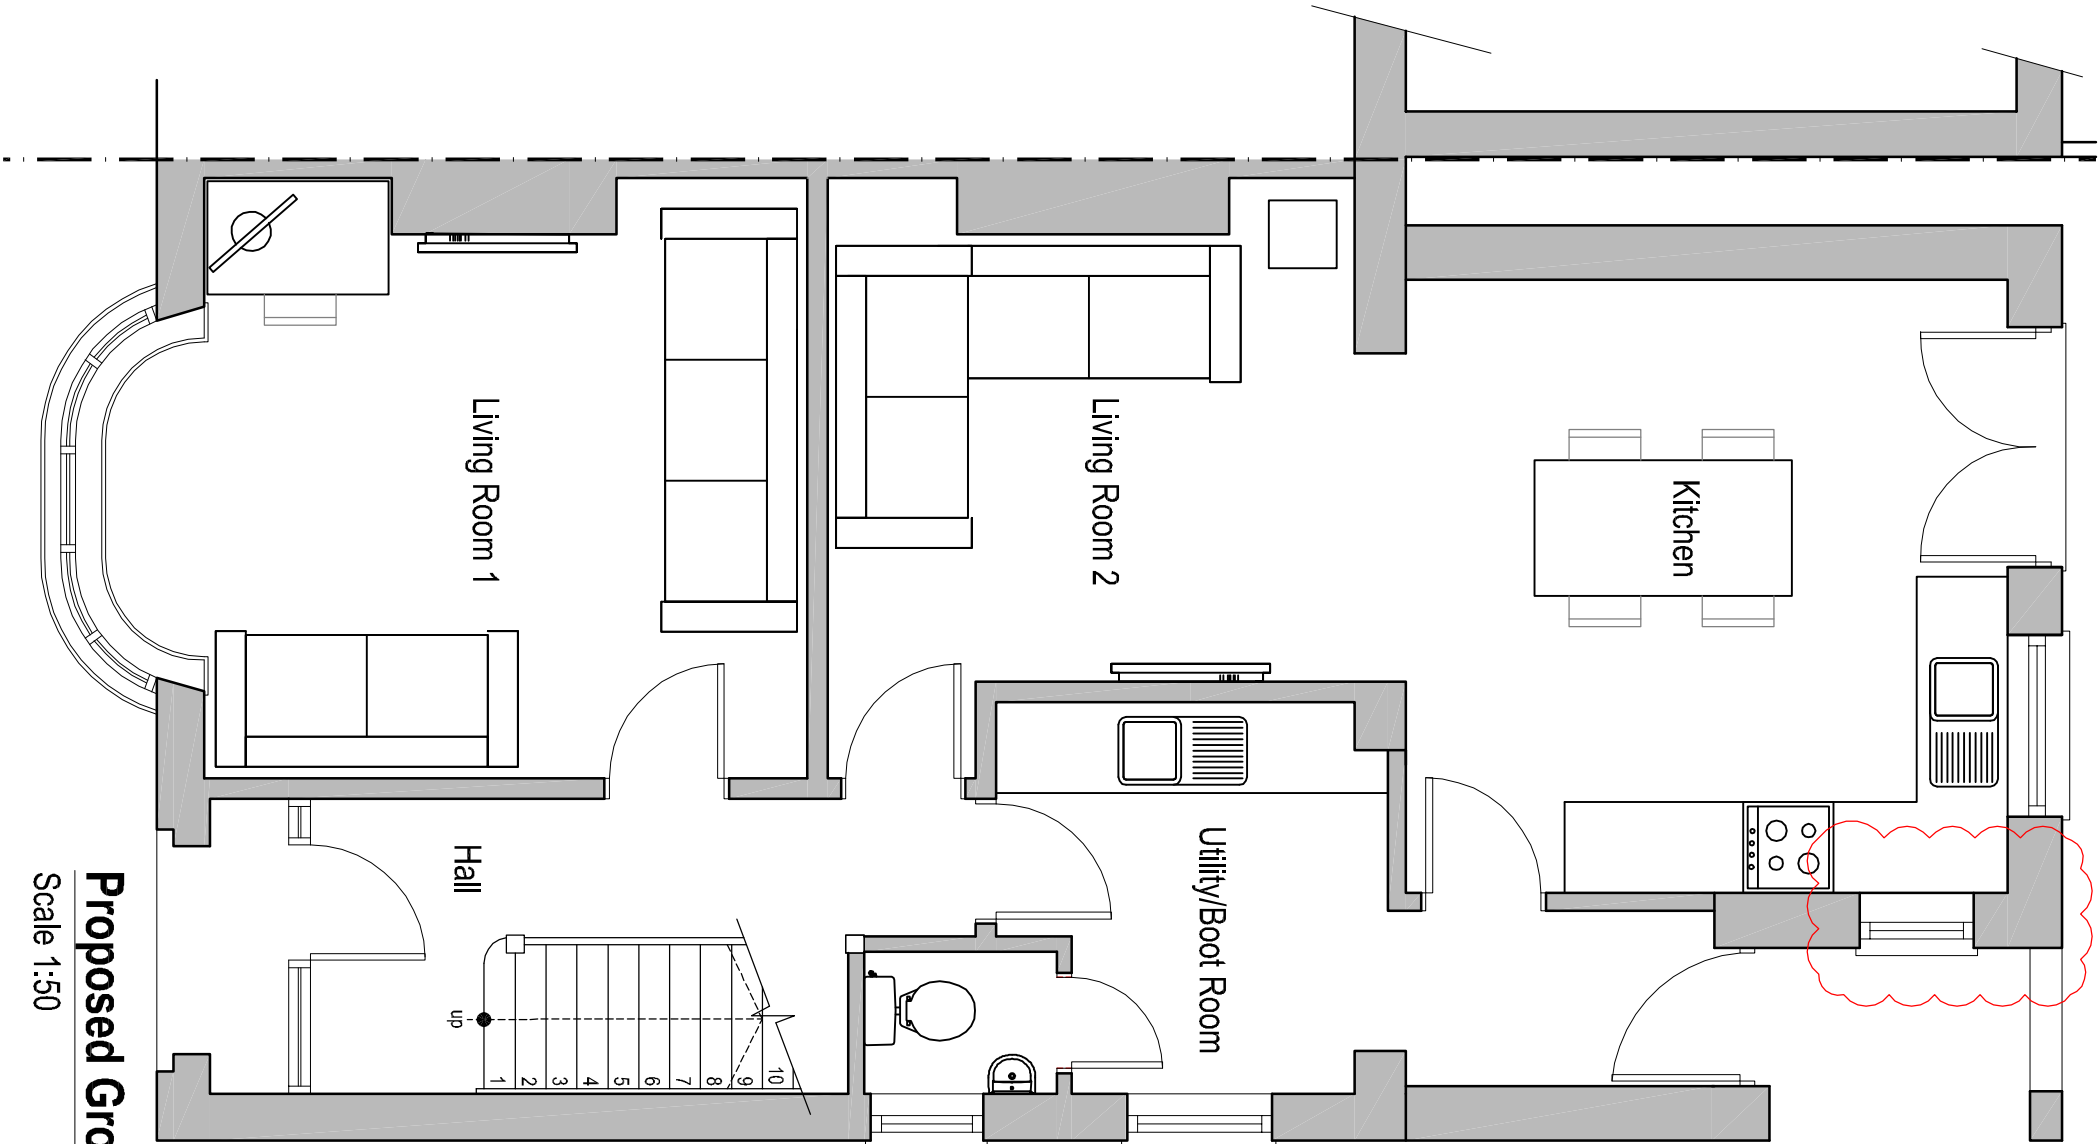

Proposed Ground Floor Plan
Scale 1:50

/		Sept 19		Issue for	
REVISION	DATE	COMMENTS			
CLIENT/PROJECT					
Mr & Mrs Moses					
Proposed rear extension and detached Store:					
116 Main Road, Bryncoch, Neath. SA10 7TW					
DRAWING					
Proposed Groud Floor Plan					
DATE	Sept 2019				
DRAWING No.	G2-GA-103	REV	A		
DRAWING - STATUS					

INSTRUCTIONS: ALL CHIEF A/E, CHIEF ENGINEER, CHIEF CONTRACTOR, CHIEF ARCHITECT, CHIEF STRUCTURAL ENGINEER, CHIEF MECHANICAL ENGINEER, CHIEF ELECTRICAL ENGINEER, CHIEF PLUMBING ENGINEER, CHIEF ROOFING ENGINEER, CHIEF PAINTING ENGINEER, CHIEF FLOORING ENGINEER, CHIEF LANDSCAPE ARCHITECT, CHIEF INTERIOR DESIGNER, CHIEF EXTERIOR DESIGNER, CHIEF LIGHTING DESIGNER, CHIEF SOUND DESIGNER, CHIEF VIBRATION DESIGNER, CHIEF THERMAL DESIGNER, CHIEF ACOUSTIC DESIGNER, CHIEF ENVIRONMENTAL DESIGNER, CHIEF SUSTAINABILITY DESIGNER, CHIEF WELLNESS DESIGNER, CHIEF ACCESSIBILITY DESIGNER, CHIEF SAFETY DESIGNER, CHIEF SECURITY DESIGNER, CHIEF FIRE DESIGNER, CHIEF EARTHQUAKE DESIGNER, CHIEF WIND DESIGNER, CHIEF HAIL DESIGNER, CHIEF ICE DESIGNER, CHIEF SNOW DESIGNER, CHIEF FLOOD DESIGNER, CHIEF DROUGHT DESIGNER, CHIEF SALINITY DESIGNER, CHIEF OCEANOGRAPHY DESIGNER, CHIEF METEOROLOGY DESIGNER, CHIEF CLIMATE DESIGNER, CHIEF BIOCLIMATE DESIGNER, CHIEF AGRICULTURE DESIGNER, CHIEF FORESTRY DESIGNER, CHIEF FISHERIES DESIGNER, CHIEF MARINE DESIGNER, CHIEF COASTAL DESIGNER, CHIEF OCEANOGRAPHY DESIGNER, CHIEF METEOROLOGY DESIGNER, CHIEF CLIMATE DESIGNER, CHIEF BIOCLIMATE DESIGNER, CHIEF AGRICULTURE DESIGNER, CHIEF FORESTRY DESIGNER, CHIEF FISHERIES DESIGNER,

CONTRACTOR MUST CHECK ALL DIMENSIONS ON SITE. ONLY TOLERED DIMENSIONS MUST BE REPORTED TO THE ARCHITECT BEFORE PROCEEDING. © THIS DRAWING IS COPYRIGHT.